

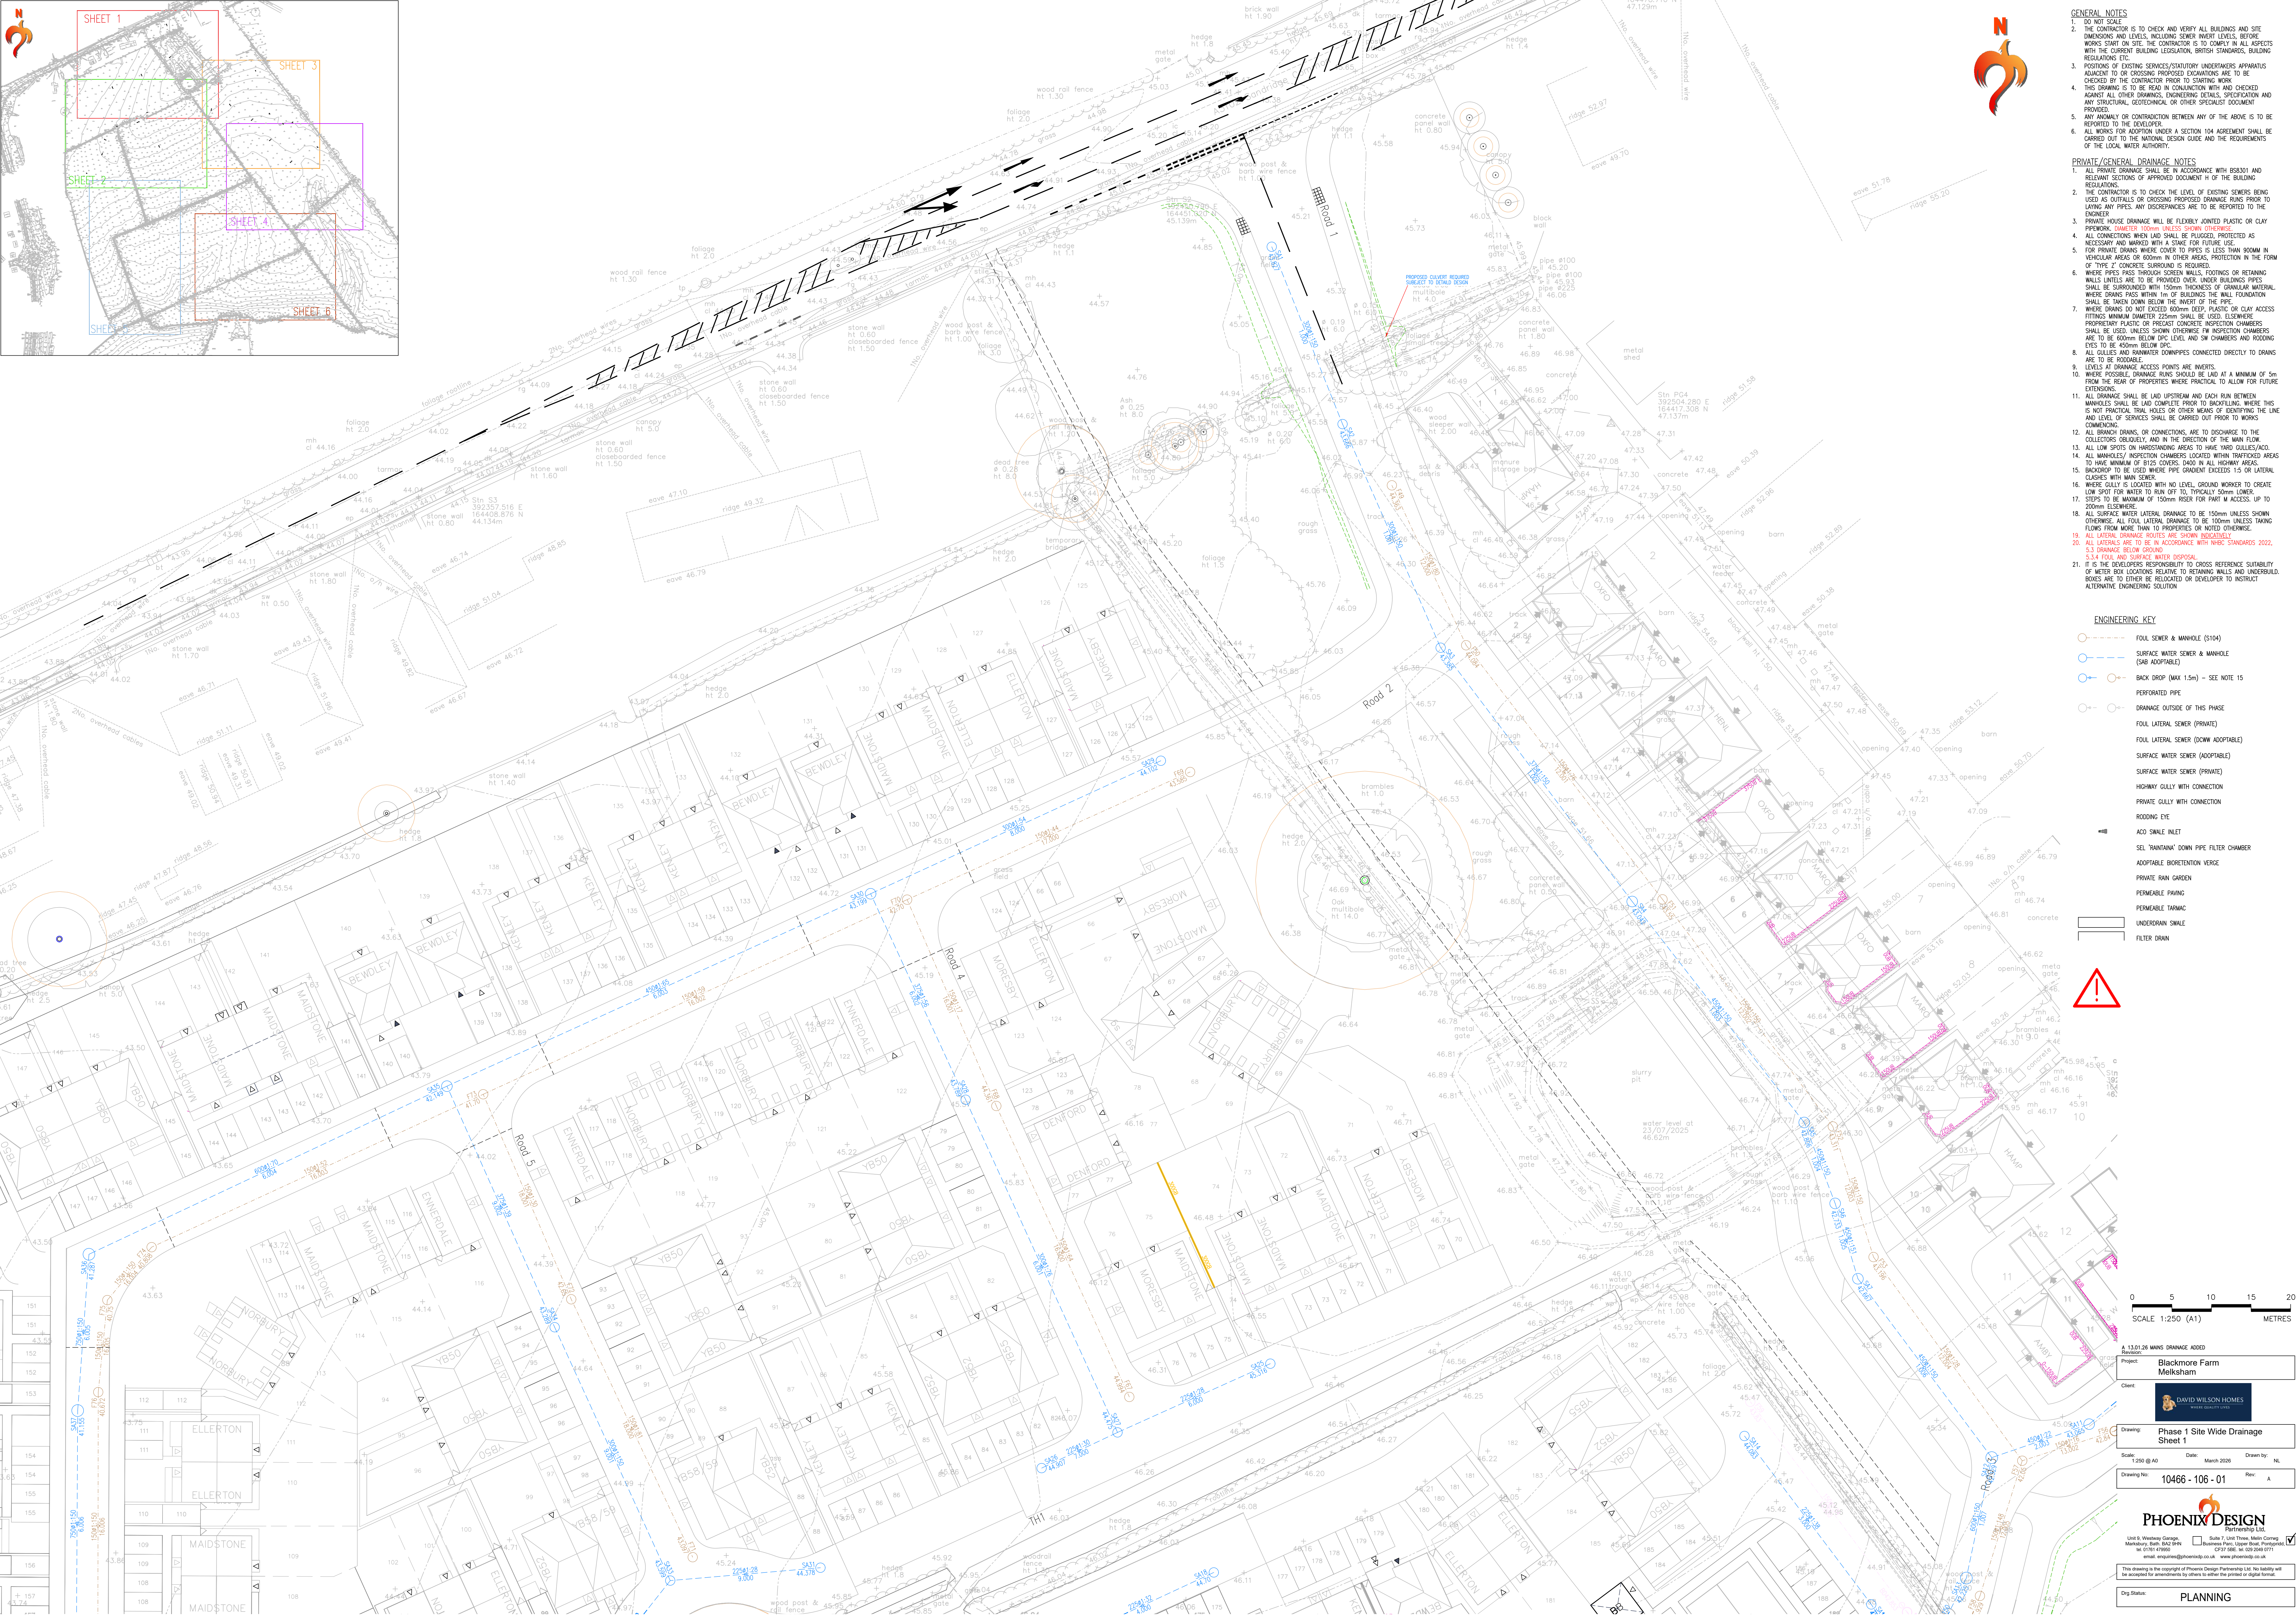


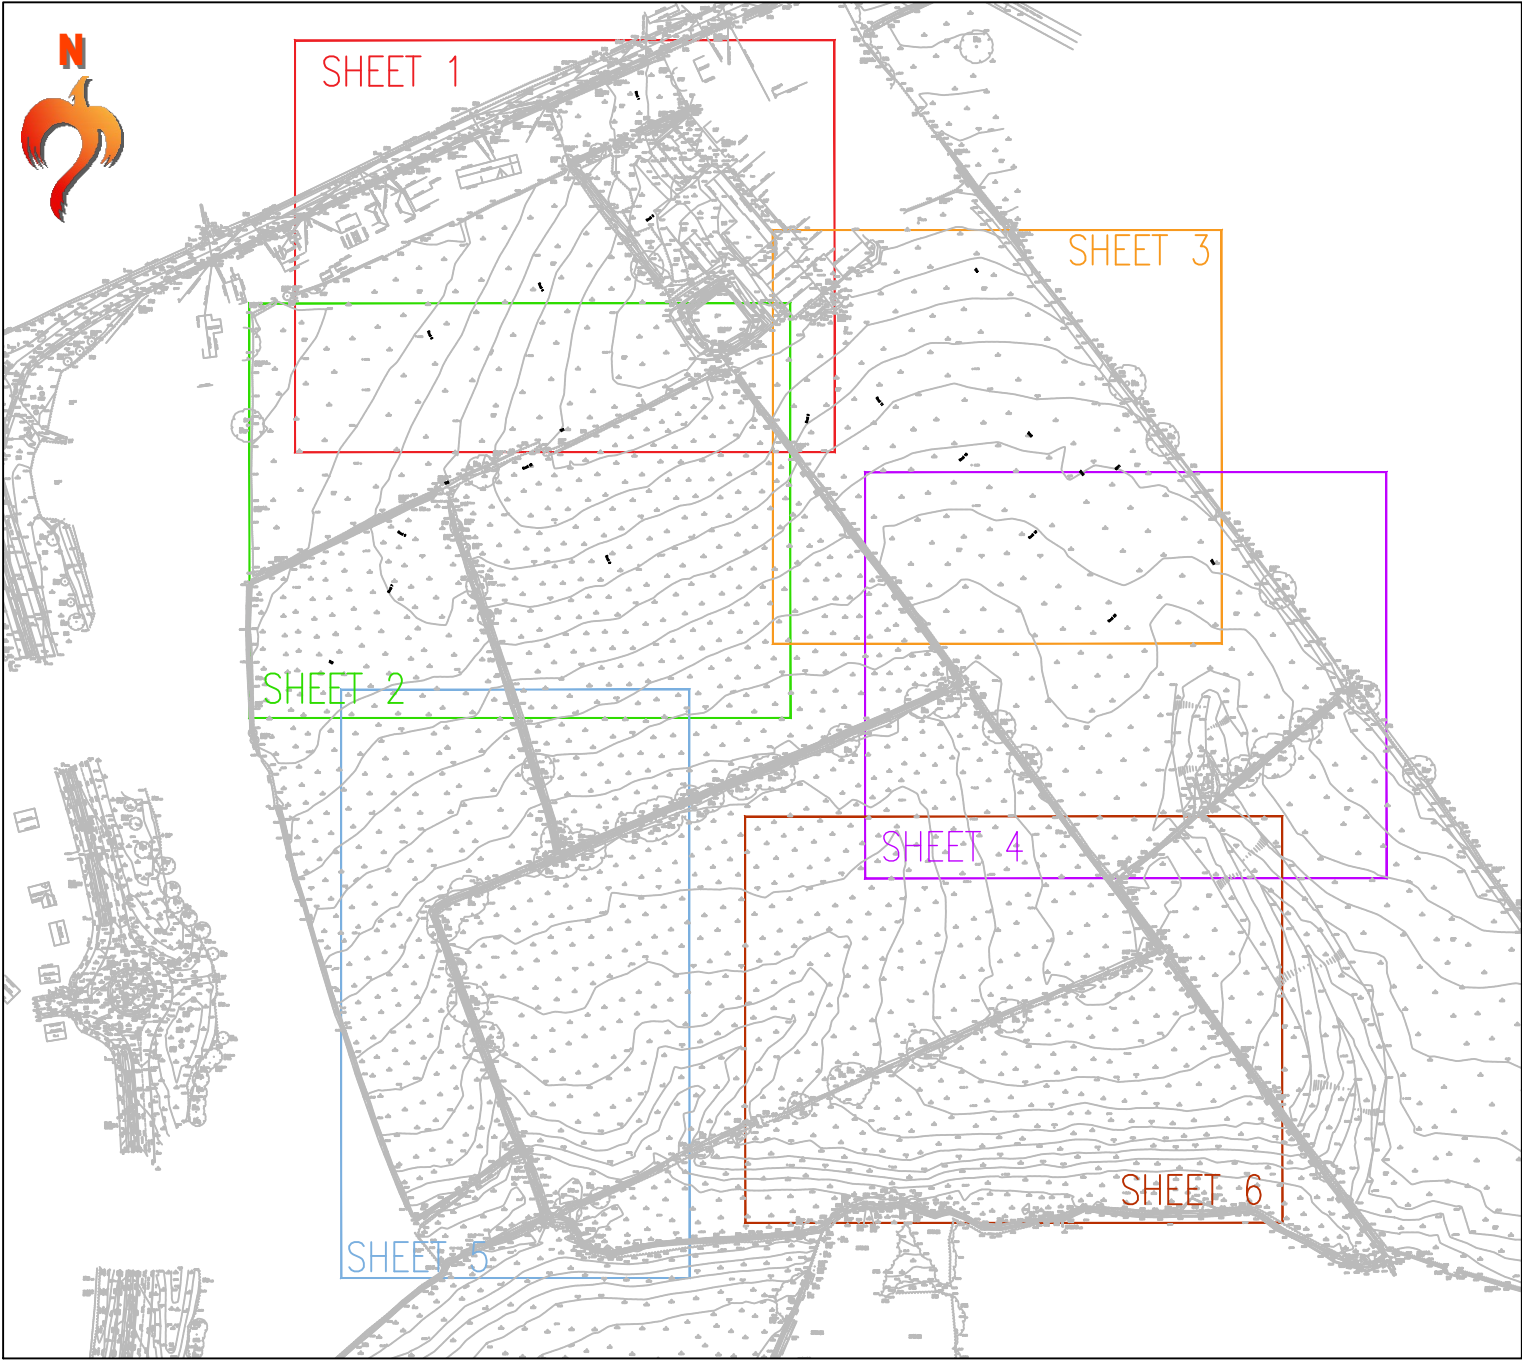

- GENERAL NOTES**
2. THE CONTRACTOR IS TO CHECK AND VERIFY ALL BUILDINGS AND SITE CONDITIONS AND LEVELS, INCLUDING GROUND INVERT LEVELS, BEFORE WORKS START ON SITE. THE CONTRACTOR IS TO COMPLY IN ALL ASPECTS WITH THE CURRENT BUILDING LEGISLATION, BRITISH STANDARDS, BUILDING REGULATIONS ETC.
 3. POSITIONS OF EXISTING SERVICES/STATUTORY UNDERWATERS APPARATUS ADJACENT TO OR CROSSING PROPOSED EXCAVATIONS ARE TO BE CHECKED BY THE CONTRACTOR PRIOR TO STARTING WORK.
 4. THIS DRAWING IS TO BE READ IN CONJUNCTION WITH AND CHECKED AGAINST ALL OTHER DRAWINGS, ENGINEERING DETAILS, SPECIFICATION AND ANY STRUCTURAL, GEOTECHNICAL OR OTHER SPECIALIST DOCUMENT PROVIDED.
 5. ANY ANOMALY OR CONTRADICTION BETWEEN ANY OF THE ABOVE IS TO BE REPORTED TO THE DEVELOPER.
 6. ALL WORKS FOR ADOPTION UNDER A SECTION 104 AGREEMENT SHALL BE CARRIED OUT TO THE NATIONAL DESIGN GUIDE AND THE REQUIREMENTS OF THE LOCAL WATER AUTHORITY.
- PRIVATE / GENERAL DRAINAGE NOTES**
1. ALL PRIVATE DRAINAGE SHALL BE IN ACCORDANCE WITH BS8301 AND RELEVANT SECTIONS OF APPROVED DOCUMENT H OF THE BUILDING REGULATIONS.
 2. THE CONTRACTOR IS TO CHECK THE LEVEL OF EXISTING SEWERS BEING USED AS OUTFALLS OR CROSSING PROPOSED DRAINAGE RIG PRIOR TO LAYING ANY PIPES. ANY DISCREPANCIES ARE TO BE REPORTED TO THE ENGINEER.
 3. PRIVATE HOUSE DRAINAGE WILL BE FLEXIBLY JOINTED PLASTIC OR CLAY PIPEWORK, DRAINER 100mm UNLESS SHOWN OTHERWISE.
 4. ALL CONNECTIONS WHEN Laid SHALL BE PLUGGED, PROTECTED AS NECESSARY AND MARKED WITH A STAKE FOR FUTURE USE.
 5. FOR PRIVATE DRAINAGE WHERE COVER TO PIPES IS LESS THAN 300mm IN VEHICULAR AREAS OR 600mm IN OTHER AREAS, PROTECTION IN THE FORM OF TYPE 'Z' CONCRETE SURROUND IS REQUIRED.
 6. WHERE PIPES PASS THROUGH SCREEN WALLS, FOOTINGS OR RETAINING WALLS UNITS ARE TO BE PROVIDED OVER UNDER BUILDINGS PIPES SHALL BE SURROUNDED WITH 150mm THICKNESS OF GRANULAR MATERIAL, WHERE DRAINS PASS WITHIN 1m OF BUILDINGS THE WALL FOUNDATION SHALL BE TAKEN DOWN BELOW THE INVERT OF THE PIPE.
 7. WHERE DRAINS DO NOT EXCEED 600mm DEEP, PLASTIC OR CLAY ACCESS FITTINGS MINIMUM DRAINER 225mm SHALL BE USED. ELSEWHERE PROPRIETARY PLASTIC OR PRECAST CONCRETE INSPECTION CHAMBERS SHALL BE USED, UNLESS SHOWN OTHERWISE. SW INSPECTION CHAMBERS ARE TO BE 600mm BELOW DPC LEVEL AND SW CHAMBERS AND ROOFING EYES TO BE 450mm BELOW DPC.
 8. ALL GULLIES AND RAINWATER DOWNSPOUTS CONNECTED DIRECTLY TO DRAINS ARE TO BE RODDABLE.
 9. LEVELS AT DRAINAGE ACCESS POINTS ARE INVERTS.
 10. WHERE POSSIBLE, DRAINAGE RUNS SHOULD BE LAID AT A MINIMUM OF 5m FROM THE REAR OF PROPERTIES WHERE PRACTICAL TO ALLOW FOR FUTURE EXTENSIONS.
 11. ALL DRAINAGE SHALL BE LAID UPSTREAM AND EACH RUN BETWEEN MANHOLES SHALL BE LAID COMPLETE PRIOR TO BACKFILLING. WHERE THIS IS NOT PRACTICAL, TIAL HOLES OR OTHER MEANS OF IDENTIFYING THE LINE AND LEVEL OF SERVICES SHALL BE CARRIED OUT PRIOR TO WORKS COMMENCING.
 12. ALL BRANCH DRAINS, OR CONNECTIONS, ARE TO DISCHARGE TO THE COLLECTORS ORIGINALLY, AND IN THE DIRECTION OF THE MAIN FLOW.
 13. ALL LOW SPOTS ON HARDSTANDING AREAS TO HAVE YARD GULLIES/ACD.
 14. ALL MANHOLES / INSPECTION CHAMBERS LOCATED WITHIN TRAFFICED AREAS TO HAVE MINIMUM OF 8125 COVERS, LADD IN ALL HIGHWAY AREAS.
 15. BACKDROP TO BE USED WHERE PIPE GRADIENT EXCEEDS 1:5 OR LATERAL CLOUSES WITH MAIN SEWER.
 16. WHERE GULLY IS LOCATED WITH NO LEVEL, GROUND WORKER TO CREATE LOW SPOT FOR WATER TO RUN OFF TO, TYPICALLY 50mm LOWER.
 17. STEPS TO BE MAXIMUM OF 100mm RISE FOR FIRST M ACCESS, UP TO 200mm ELSEWHERE.
 18. ALL SURFACE WATER LATERAL DRAINAGE TO BE 100mm UNLESS TAKING FLOWS FROM MORE THAN 10 PROPERTIES OR NOTED OTHERWISE.
 19. ALL LATERALS ARE TO BE IN ACCORDANCE WITH NHBC STANDARDS 2022.
 20. 5.3 DRAINAGE BELOW GROUND.
 21. 5.3.4 FILL AND SURFACE WATER DISPOSAL.
 22. IT IS THE DEVELOPER'S RESPONSIBILITY TO CROSS REFERENCE SUTABILITY OF METER BOX LOCATIONS RELATIVE TO RETAINING WALLS AND UNDERBUILD. BOXES ARE TO EITHER BE RELOCATED OR DEVELOPER TO INSTRUCT ALTERNATIVE ENGINEERING SOLUTION.

- ENGINEERING KEY**
- FOUL SEWER & MANHOLE (S104)
 - SURFACE WATER SEWER & MANHOLE (S46 ADAPTABLE)
 - BACK DROP (MAX 1.5m) - SEE NOTE 15
 - PERFORATED PIPE
 - DRAINAGE OUTSIDE OF THIS PHASE
 - FOUL LATERAL SEWER (PRIVATE)
 - FOUL LATERAL SEWER (DCW ADAPTABLE)
 - SURFACE WATER SEWER (ADAPTABLE)
 - SURFACE WATER SEWER (PRIVATE)
 - HIGHWAY GULLY WITH CONNECTION
 - PRIVATE GULLY WITH CONNECTION
 - ROOFING EYE
 - ACD SINK INLET
 - SEL 'RANTAN' DOWN PIPE FILTER CHAMBER
 - ADAPTABLE BIOTRETATION VERGE
 - PRIVATE RAIN GARDEN
 - PERMEABLE PAVING
 - PERMEABLE TARMAC
 - UNDERDRAIN SINKLE
 - FILTER DRAIN

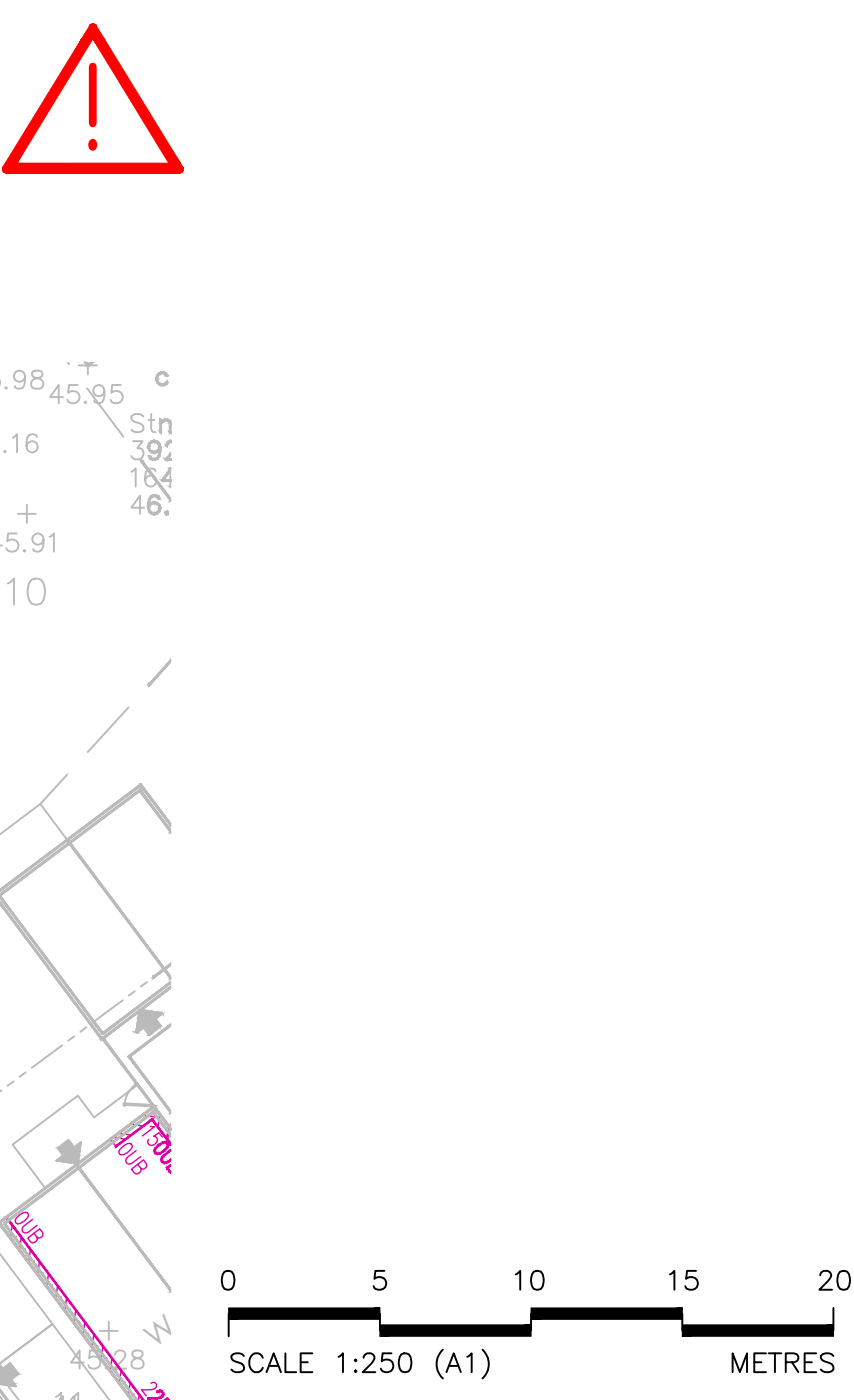

13.01.26 MAINS DRAINAGE ADDED

Project: Blackmore Farm Melksham

Client: DAVID WILSON HOMES

Drawing: Phase 1 Site Wide Drainage Sheet 1

Scale: 1:250 @ A0 Date: March 2026 Drawn by: NL

Drawing No: 10466 - 106 - 01 Rev: A

PHOENIX DESIGN Partnership Ltd.

Unit 2, Watney Garage, Watney Farm, Watney Road, Watney, Melksham, Wiltshire, SN12 8PP

01753 679990 01753 679991

www.phoenixdesign.co.uk

This drawing is the copyright of Phoenix Design Partnership Ltd. No liability will be accepted for amendments by others to either the printed or digital format.

Drp Status: **PLANNING**