


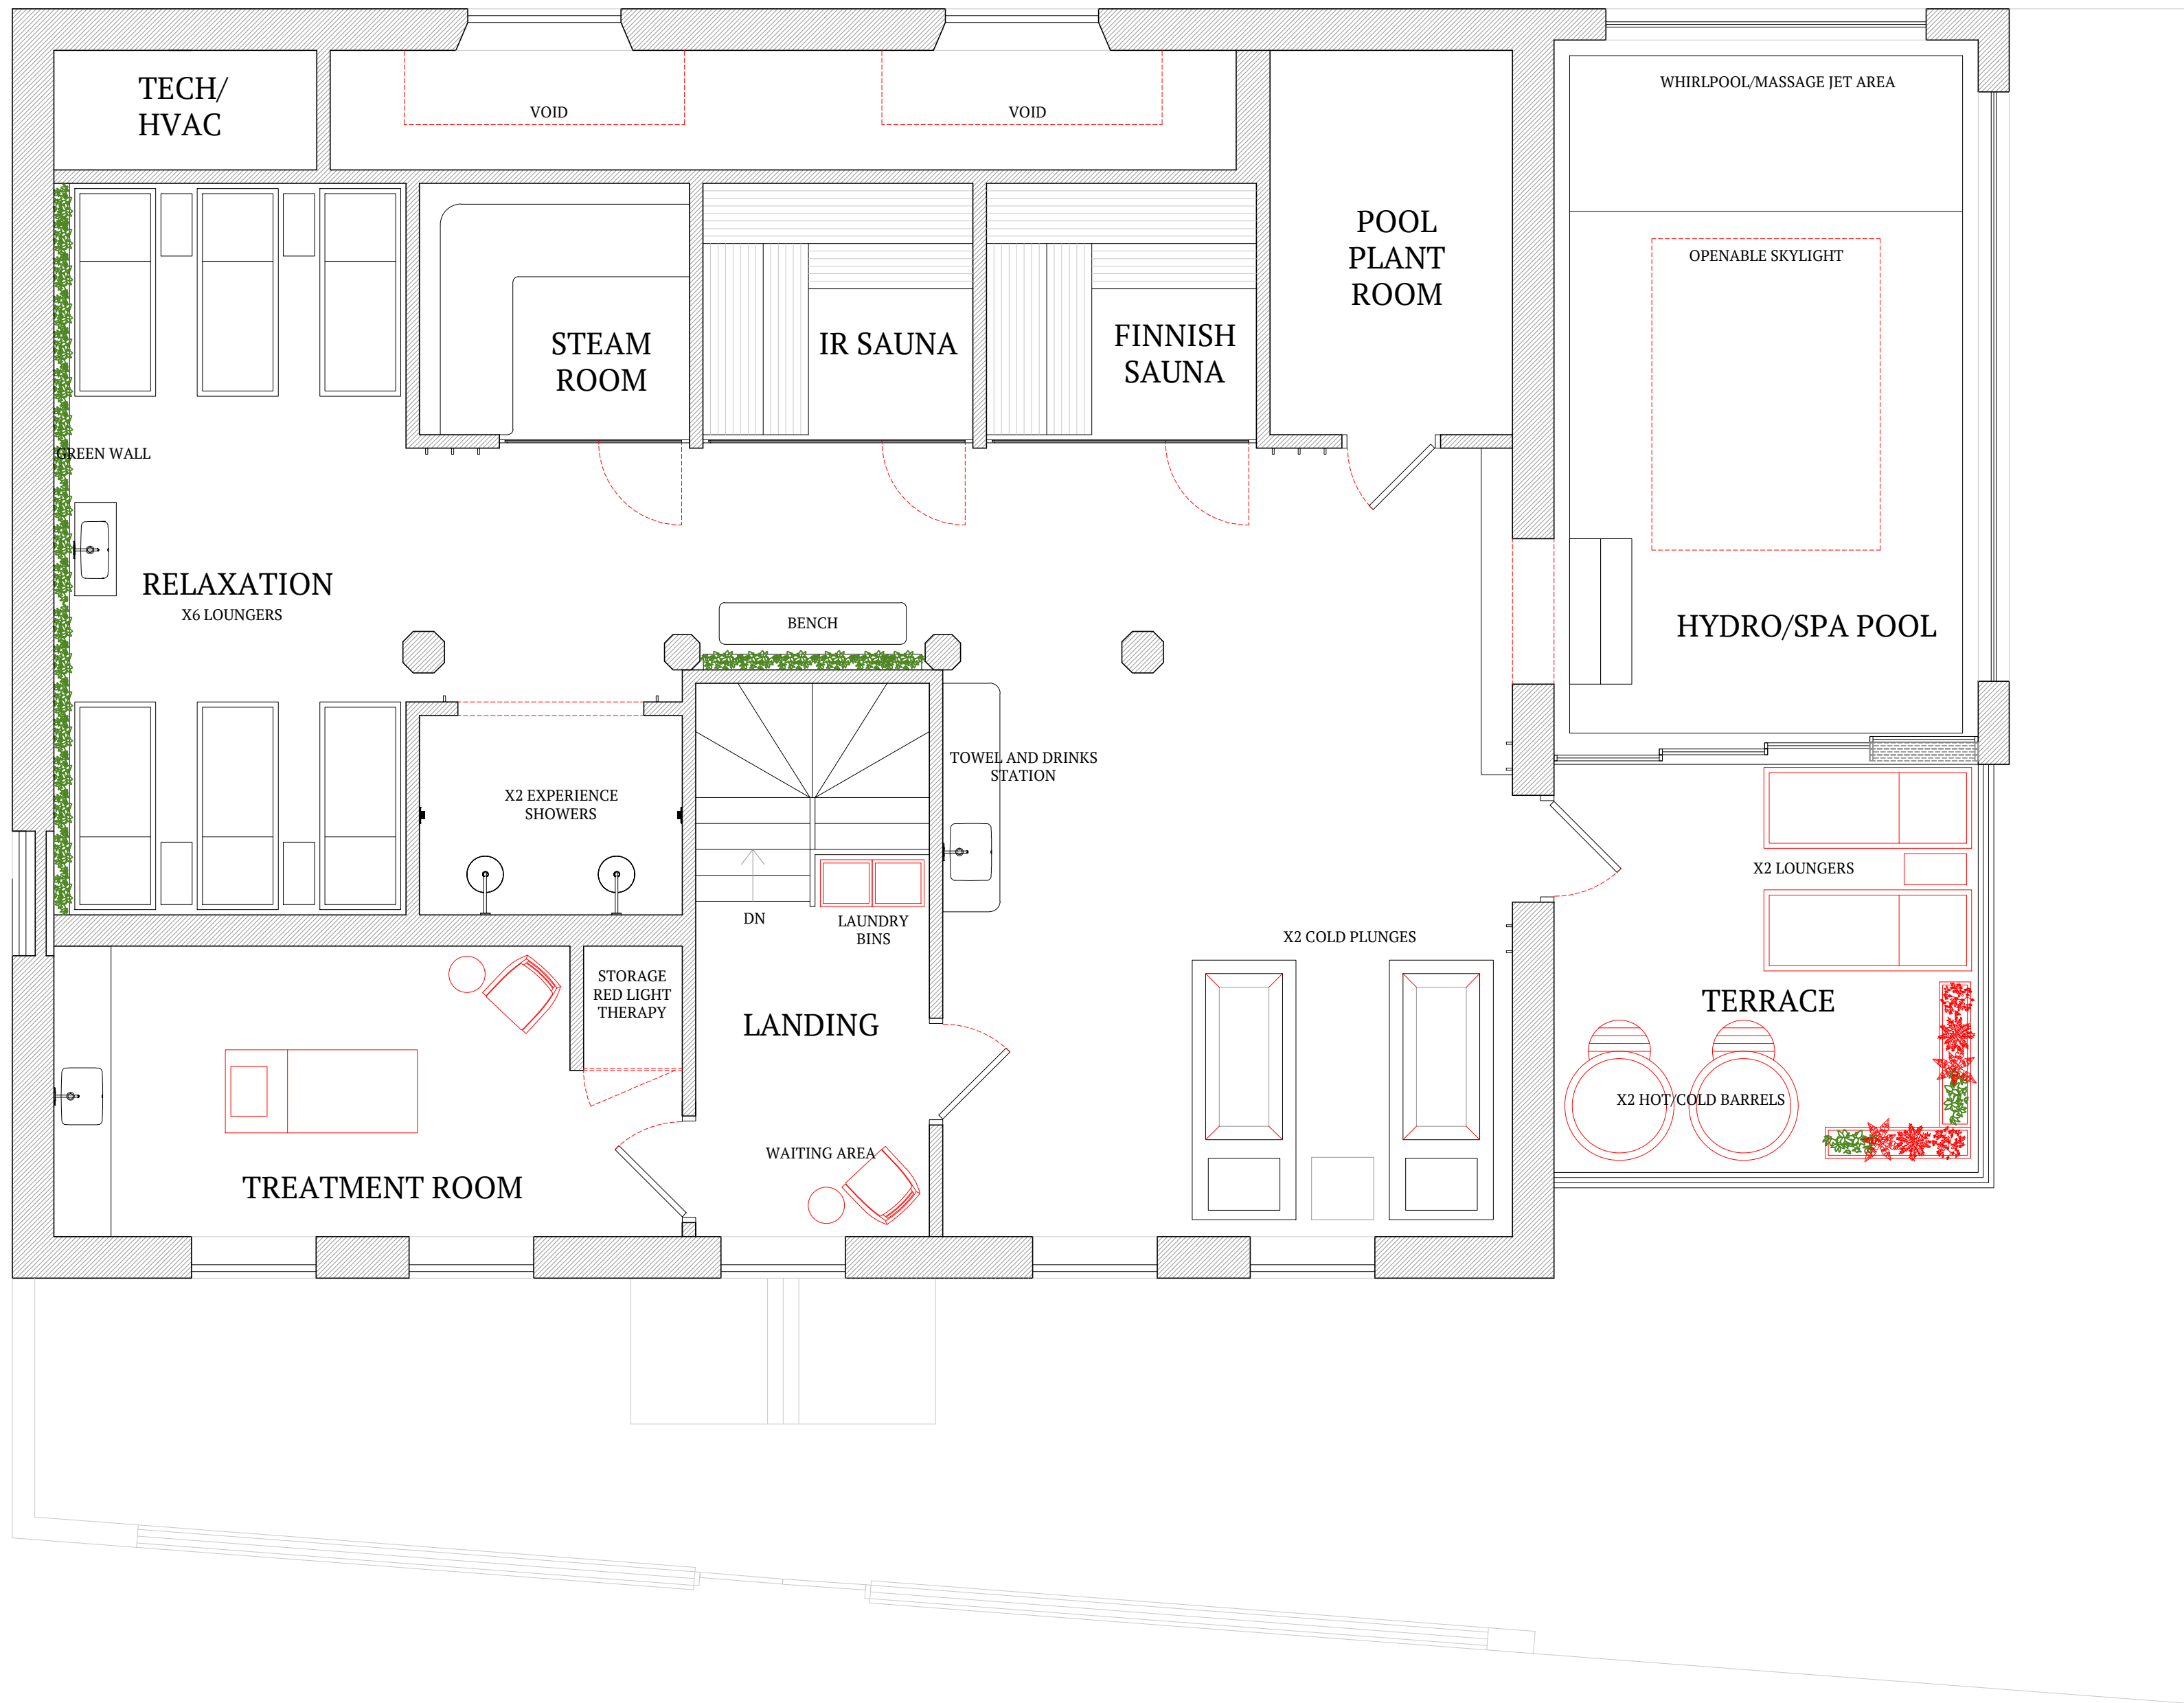

REVISION:	COMMENT:	DATE:	BY:
PROJECT TITLE: DEWEY DAY SPA			
DRAWING TITLE: PROPOSED PLAN - GROUND FLOOR			
PROJECT No.: 1008	SHEET: 2 of 2	REVISION No.: 0	
DATE: 13/03/2026	SCALE: 1:50	PAPER SIZE: A1	DRAWN BY: RJ2
THIS DRAWING INCORPORATING THE ORIGINAL DESIGNS AND CONCEPTIONS OF THE DESIGNER IS PROTECTED BY COPYRIGHT AND IS THE SOLE PROPERTY OF THE DESIGNER. NO PART WHATSOEVER MAY BE COPIED, REPRODUCED, MODIFIED OR USED IN ANY MANNER WITHOUT WRITTEN PERMISSION.			
THIS DRAWING IS NOT FOR CONSTRUCTION. THE INFORMATION CONTAINED ON THIS DRAWING IS DESIGN INTENT ONLY. IT IS THE RESPONSIBILITY OF THE RECIPIENT TO VERIFY THE INFORMATION PRIOR TO COMMENCING FABRICATION TO ENSURE FITNESS FOR PURPOSE, DIMENSIONAL CO-ORDINATION AND COMPLIANCE WITH CLASSIFICATION PERFORMANCE REQUIREMENTS.			
SHOP DRAWINGS ARE TO BE APPROVED BY RJ2 DESIGN PRIOR TO FABRICATION TO ENSURE COMPLIANCE BETWEEN CONCEPT AND CONSTRUCTION.			