


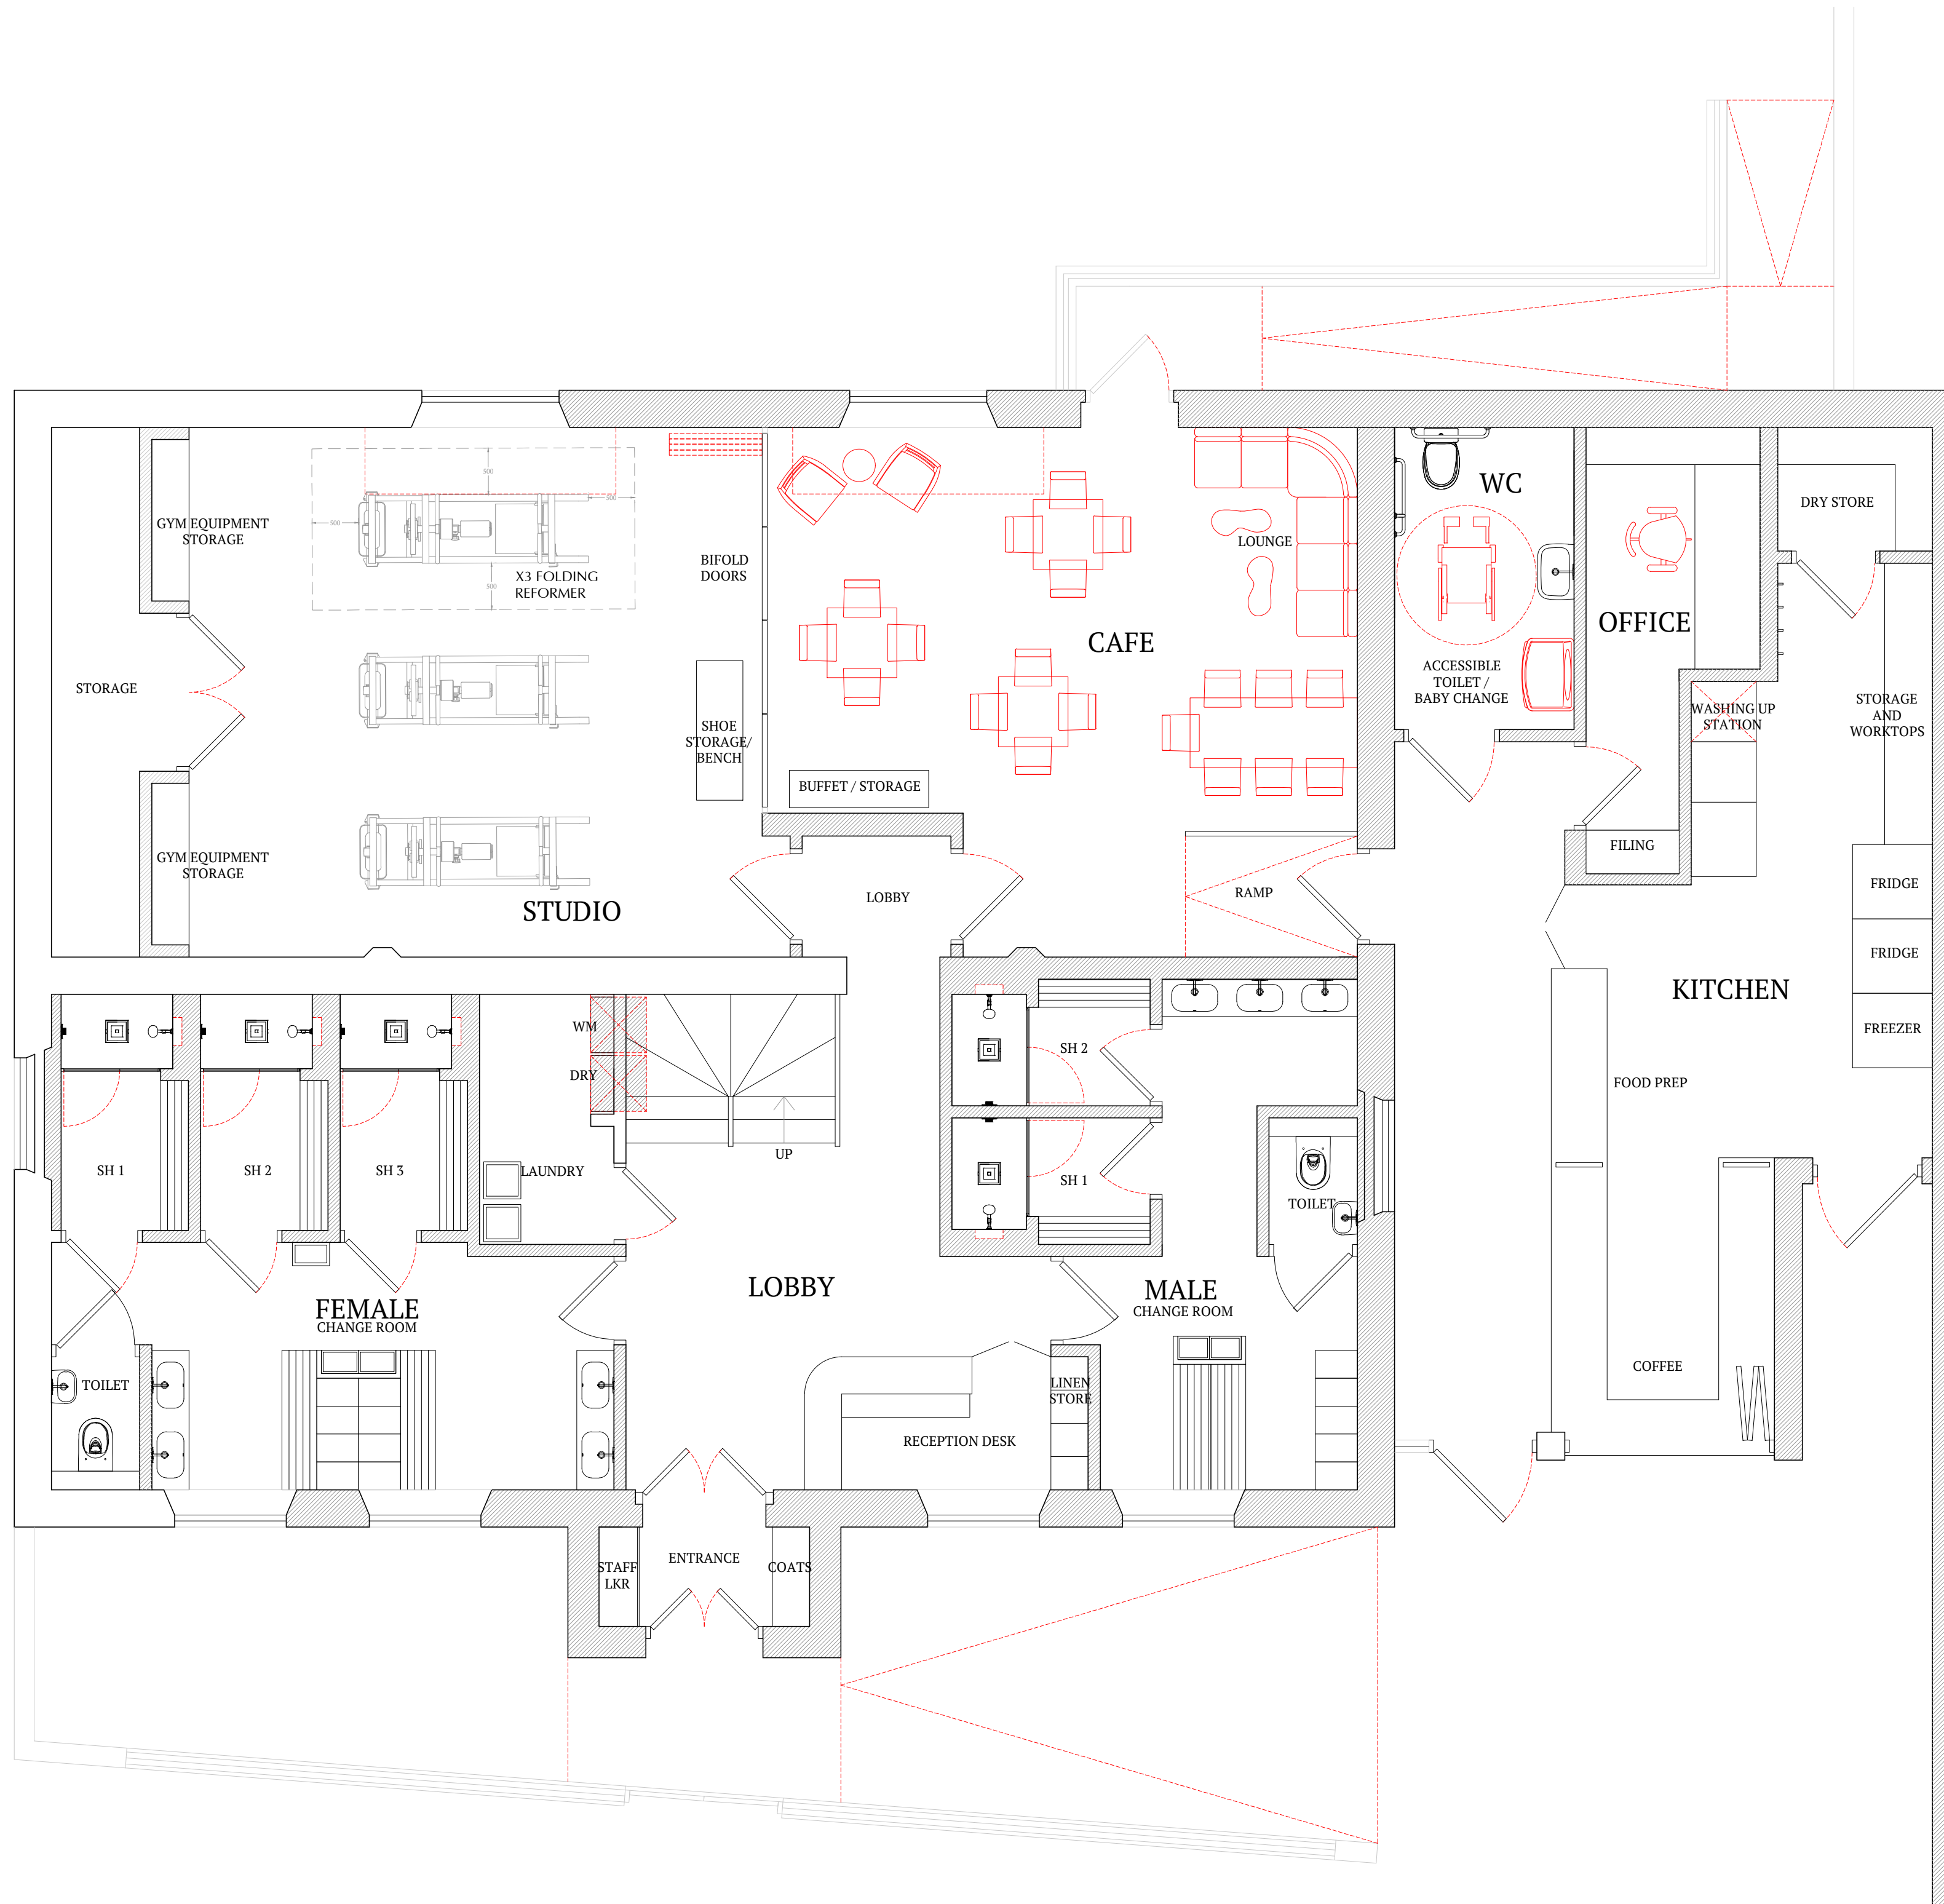

REVISION: COMMENT: DATE: BY:

PROJECT TITLE:
DEWEY DAY SPA
DRAWING TITLE:
PROPOSED PLAN - GROUND FLOOR

PROJECT No.: SHEET: REVISION No.:
1008 1 of 2 0
DATE: 13/03/2026 SCALE: 1:50 PAPER SIZE: A1 DRAWN BY: RJ2

THIS DRAWING INCORPORATING THE ORIGINAL DESIGNS AND CONCEPTIONS OF THE DESIGNER IS
PROTECTED BY COPYRIGHT AND IS THE SOLE PROPERTY OF THE DESIGNER. NO PART WHATSOEVER MAY
BE COPIED, REPRODUCED, MODIFIED OR USED IN ANY MANNER WITHOUT WRITTEN PERMISSION.
THIS DRAWING IS NOT FOR CONSTRUCTION. THE INFORMATION CONTAINED ON THIS DRAWING IS DESIGN
INTENT ONLY. IT IS THE RESPONSIBILITY OF THE RECIPIENT TO VERIFY THE INFORMATION PRIOR TO
COMMENCING FABRICATION TO ENSURE FITNESS FOR PURPOSE, DIMENSIONAL CO-ORDINATION AND
COMPLIANCE WITH CLASSIFICATION PERFORMANCE REQUIREMENTS.
SHOP DRAWINGS ARE TO BE APPROVED BY RJ2 DESIGN PRIOR TO FABRICATION TO ENSURE
COMPLIANCE BETWEEN CONCEPT AND CONSTRUCTION.