


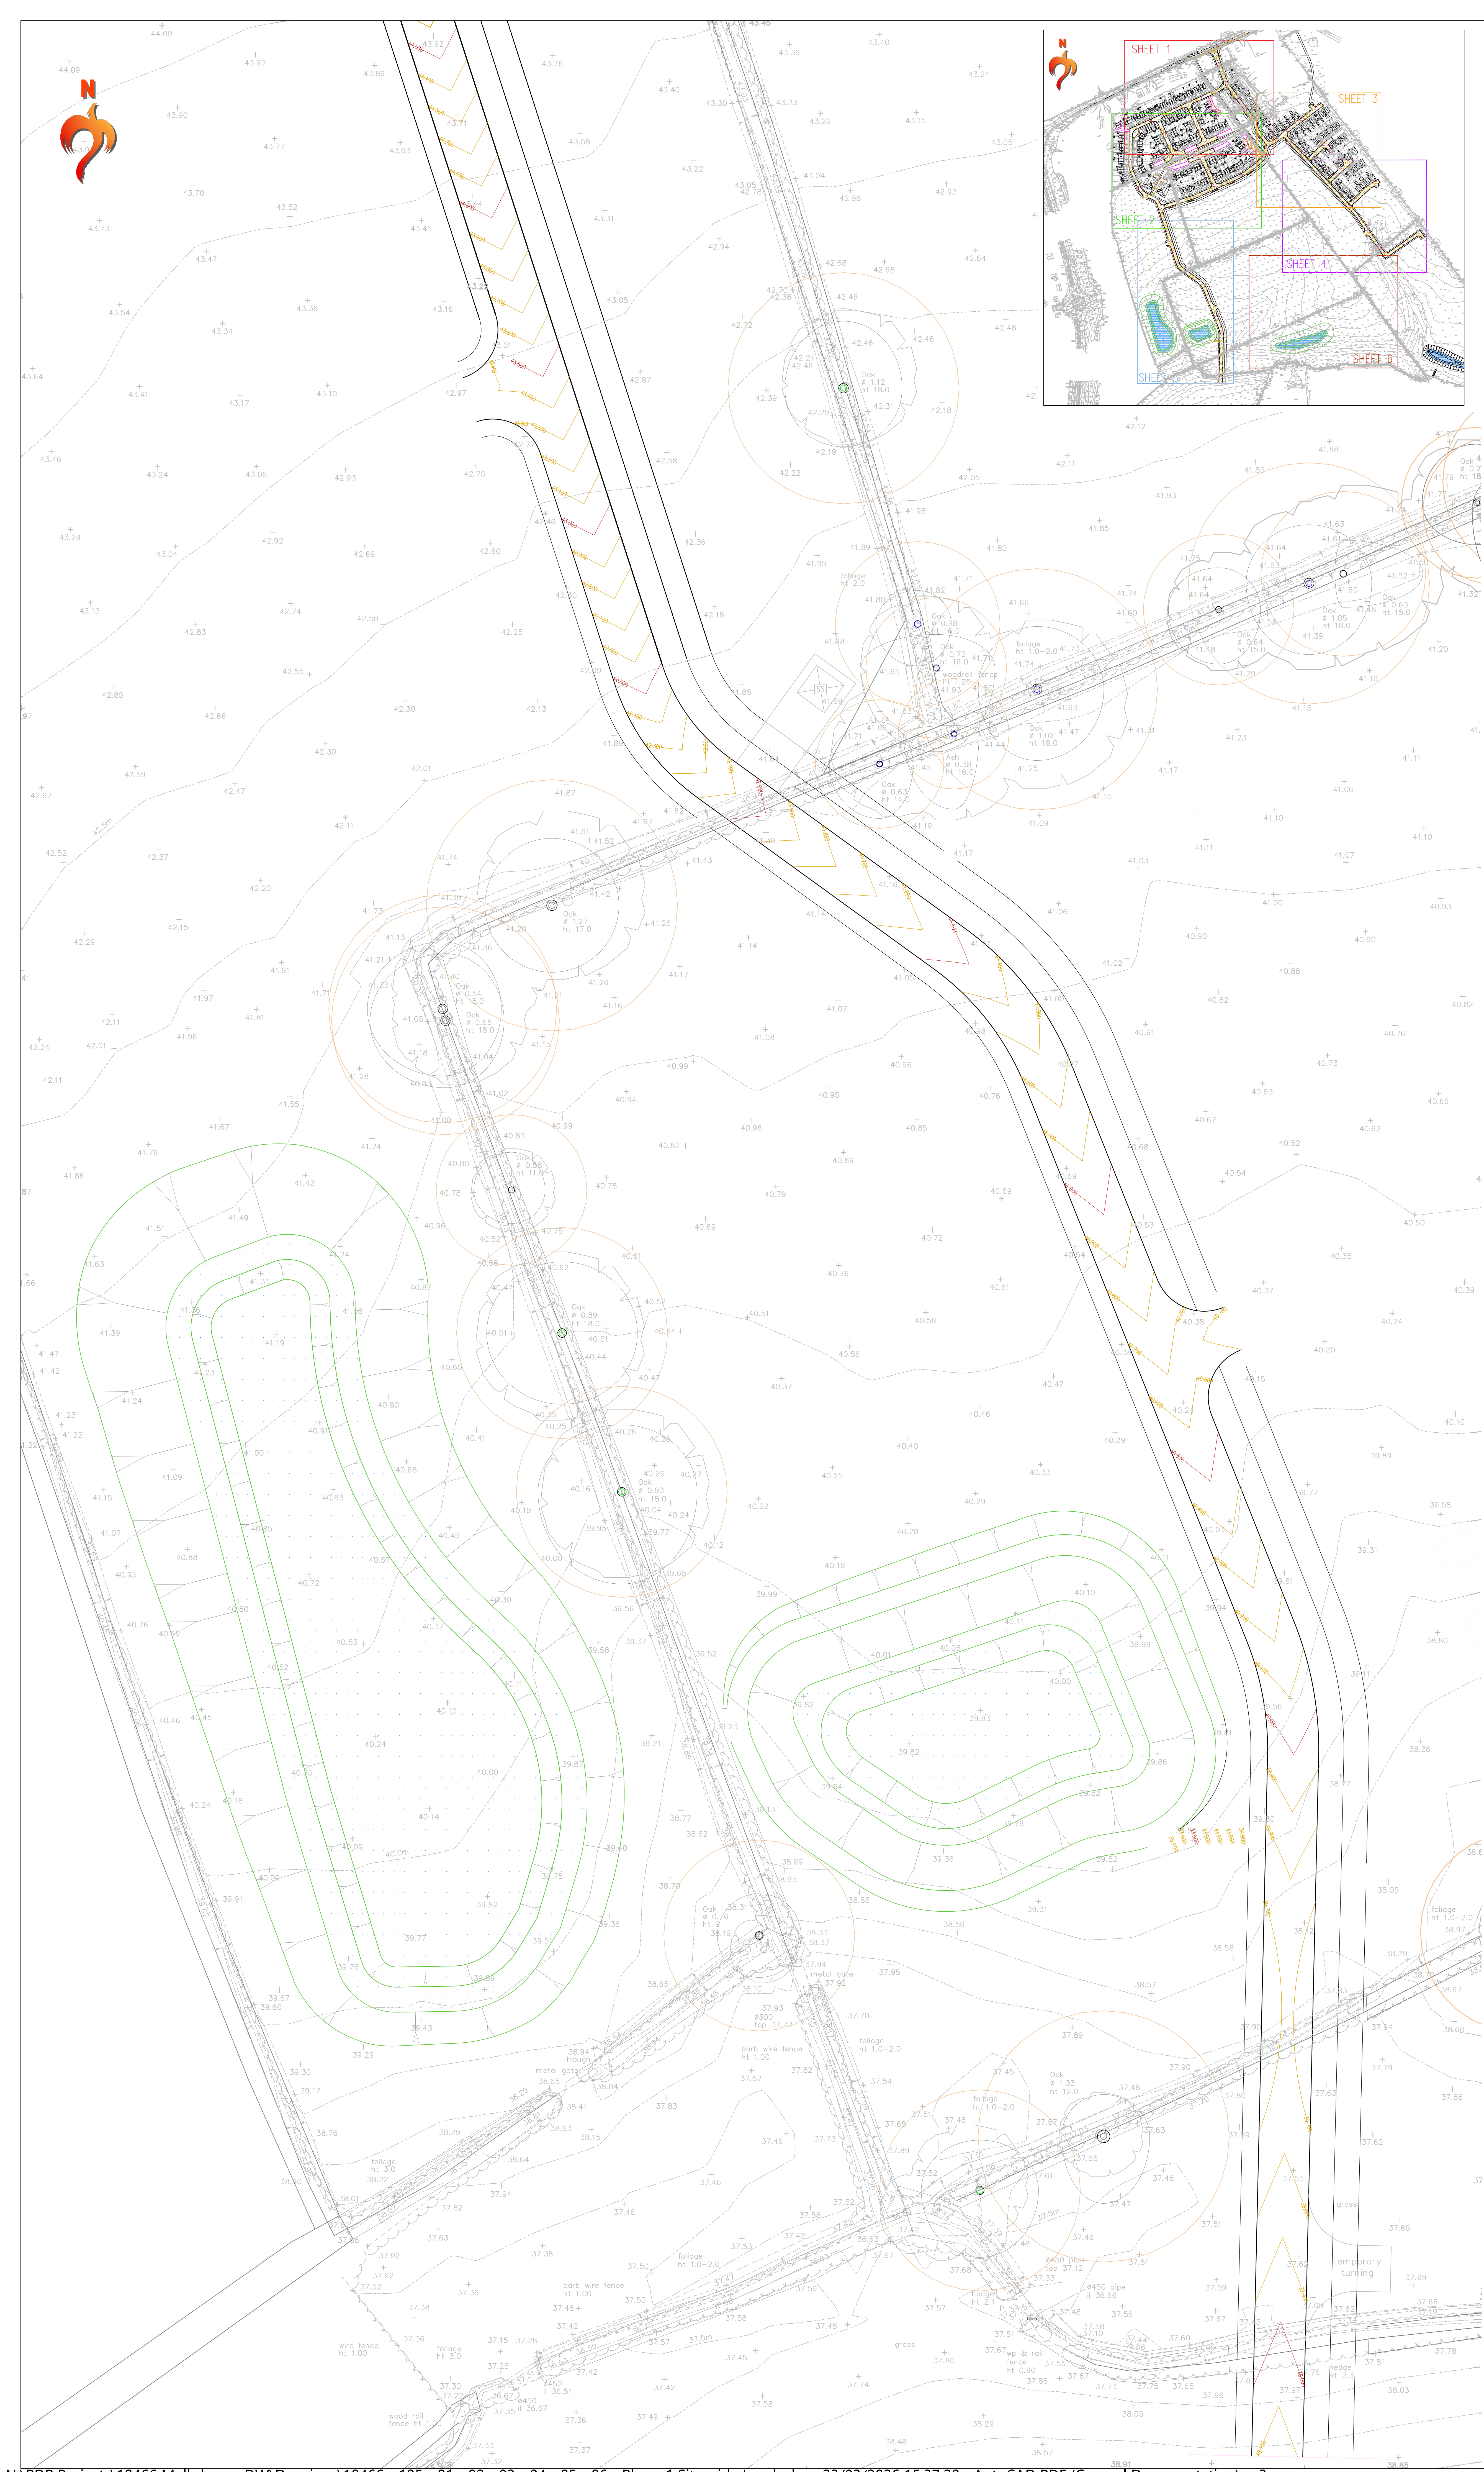

0 5 10 15 20
SCALE 1:250 (A1)
METRES

A 13.01.26 MANG DRAINAGE ADDED

Project: **Blackmore Farm Melksham**

Client: **DAVID WILSON HOMES**

Drawing: **Phase 1 Site Wide Levels Sheet 5**

Scale: 1:250 @ A0 Date: March 2026 Drawn by: HL

Drawing No: **10466 - 105 - 05** Rev: A

PHOENIX DESIGN
Partnership Ltd.

Unit 9, Westbrook Garage,
Mansfield, BN1 8JG, UK
Tel: 01773 499200
email: enquiries@phoenix.co.uk www.phoenix.co.uk

Unit 7, Unit Three, Millers Corner,
Barnsley, S70 2BN, UK
Tel: 01226 248171
email: enquiries@phoenix.co.uk www.phoenix.co.uk

This drawing is the copyright of Phoenix Design Partnership Ltd. No liability will be accepted for amendments by others to either the printed or digital format.

Dwg Status: **PLANNING**