
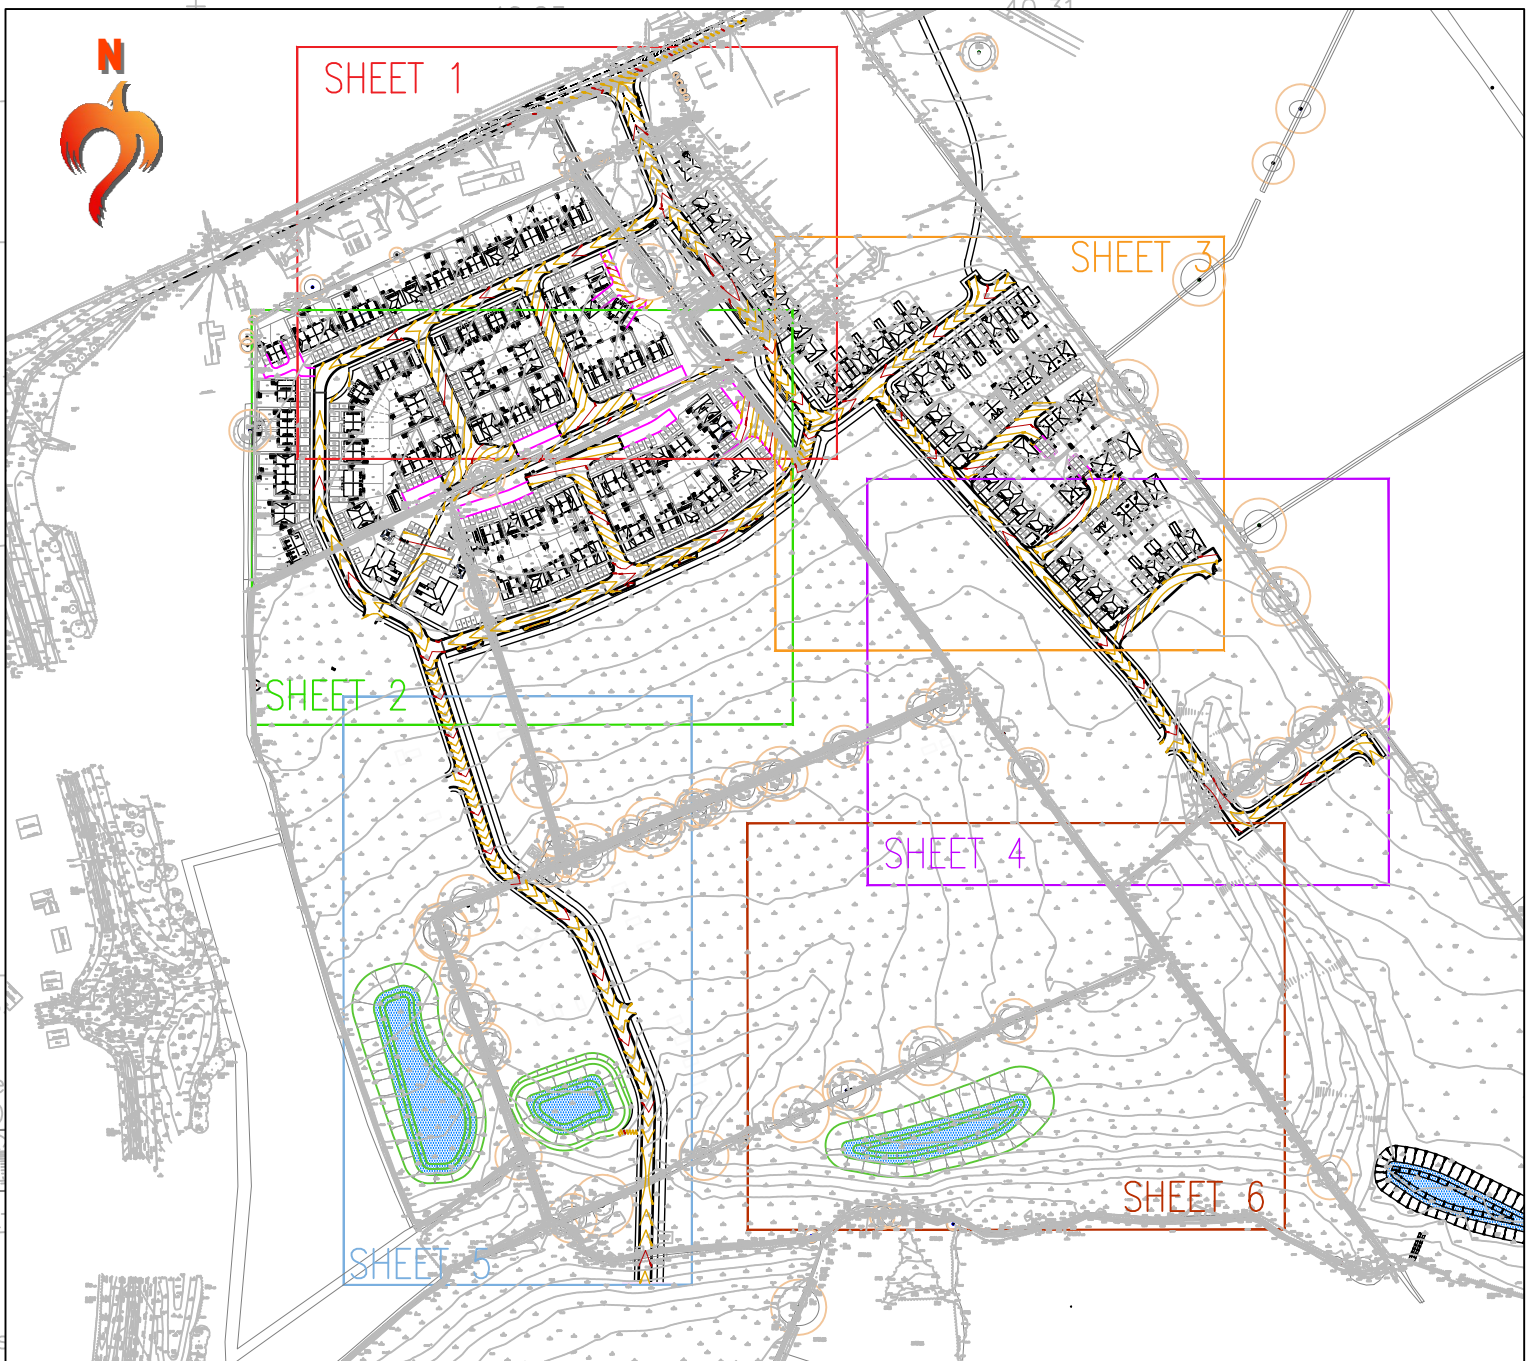


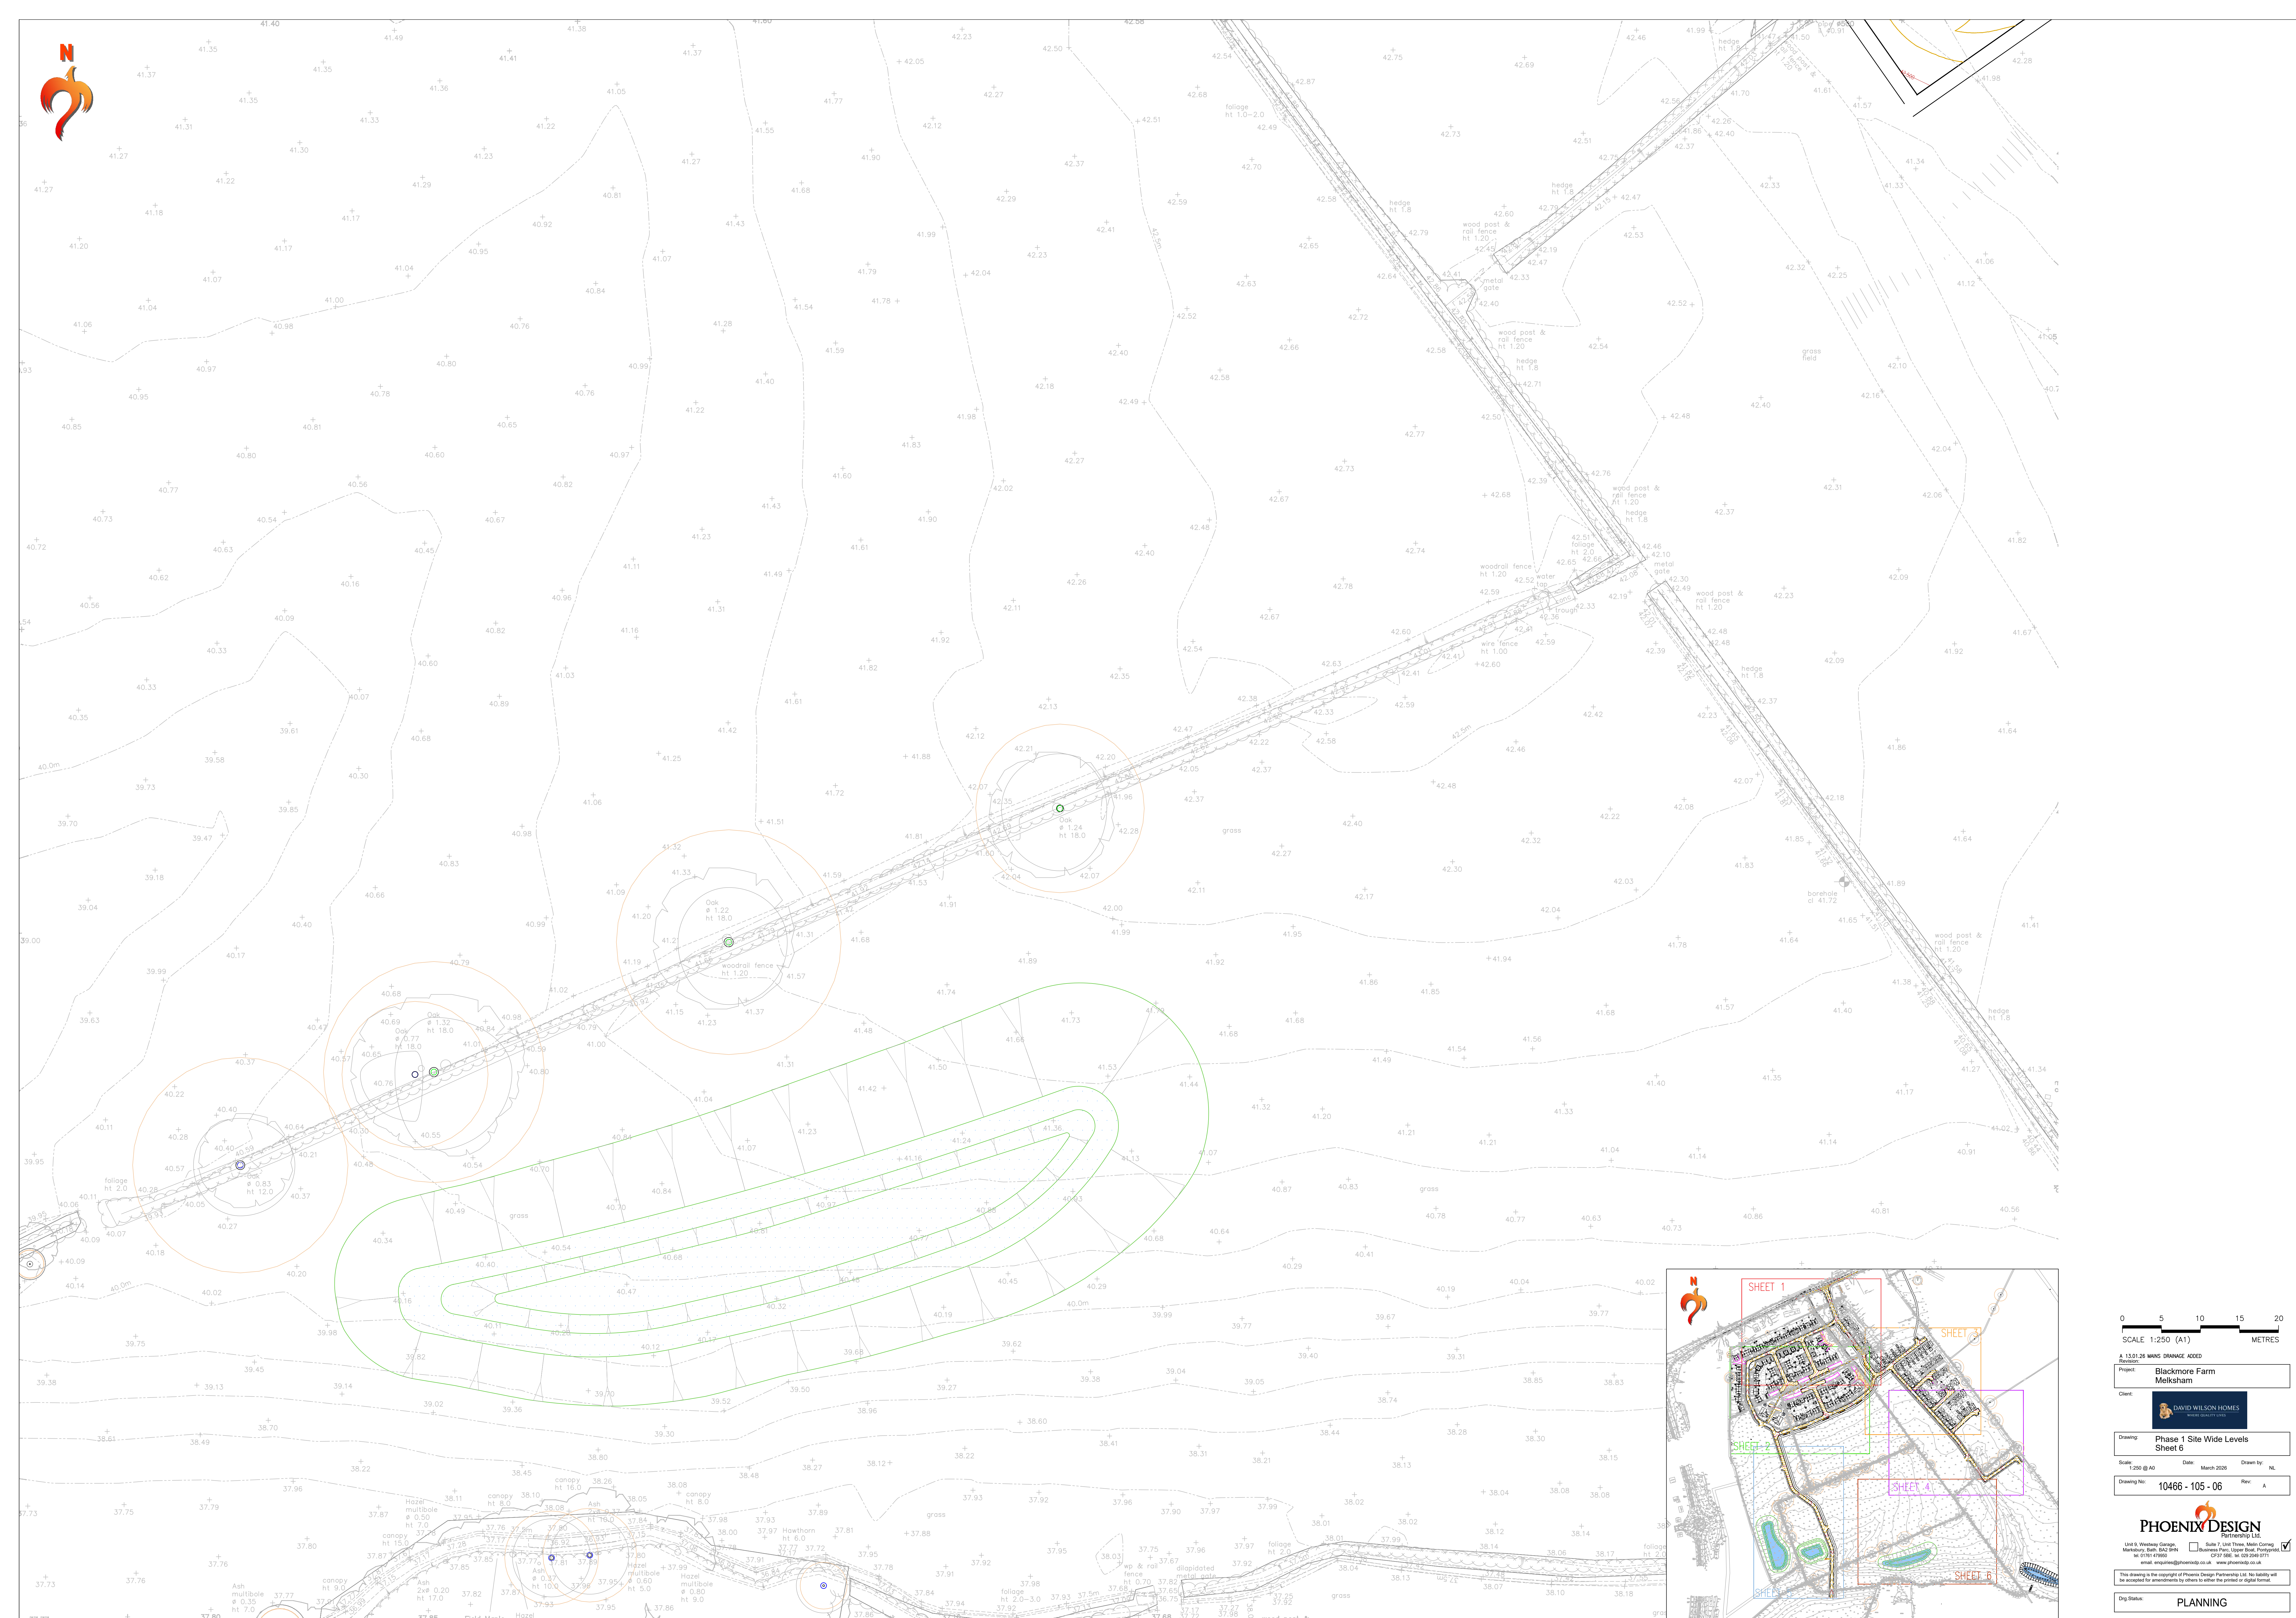

0 5 10 15 20  
SCALE 1:250 (A1)  
METRES

A 13.01.26 MANS DRAINAGE ADDED

Project: Blackmore Farm  
Melksham

Client:



Drawing: Phase 1 Site Wide Levels  
Sheet 6

Scale: 1:250 @ A0 Date: March 2026 Drawn by: HL

Drawing No: 10466 - 105 - 06 Rev: A



Unit 2, Watney Garage,  
Melksham, Bath, BA2 9PL  
Tel: 01753 676600  
email: enquiries@phoenixdesign.co.uk www.phoenixdesign.co.uk

This drawing is the copyright of Phoenix Design Partnership Ltd. No liability will  
be accepted for amendments by others to either the printed or digital format.

Dwg Status: PLANNING