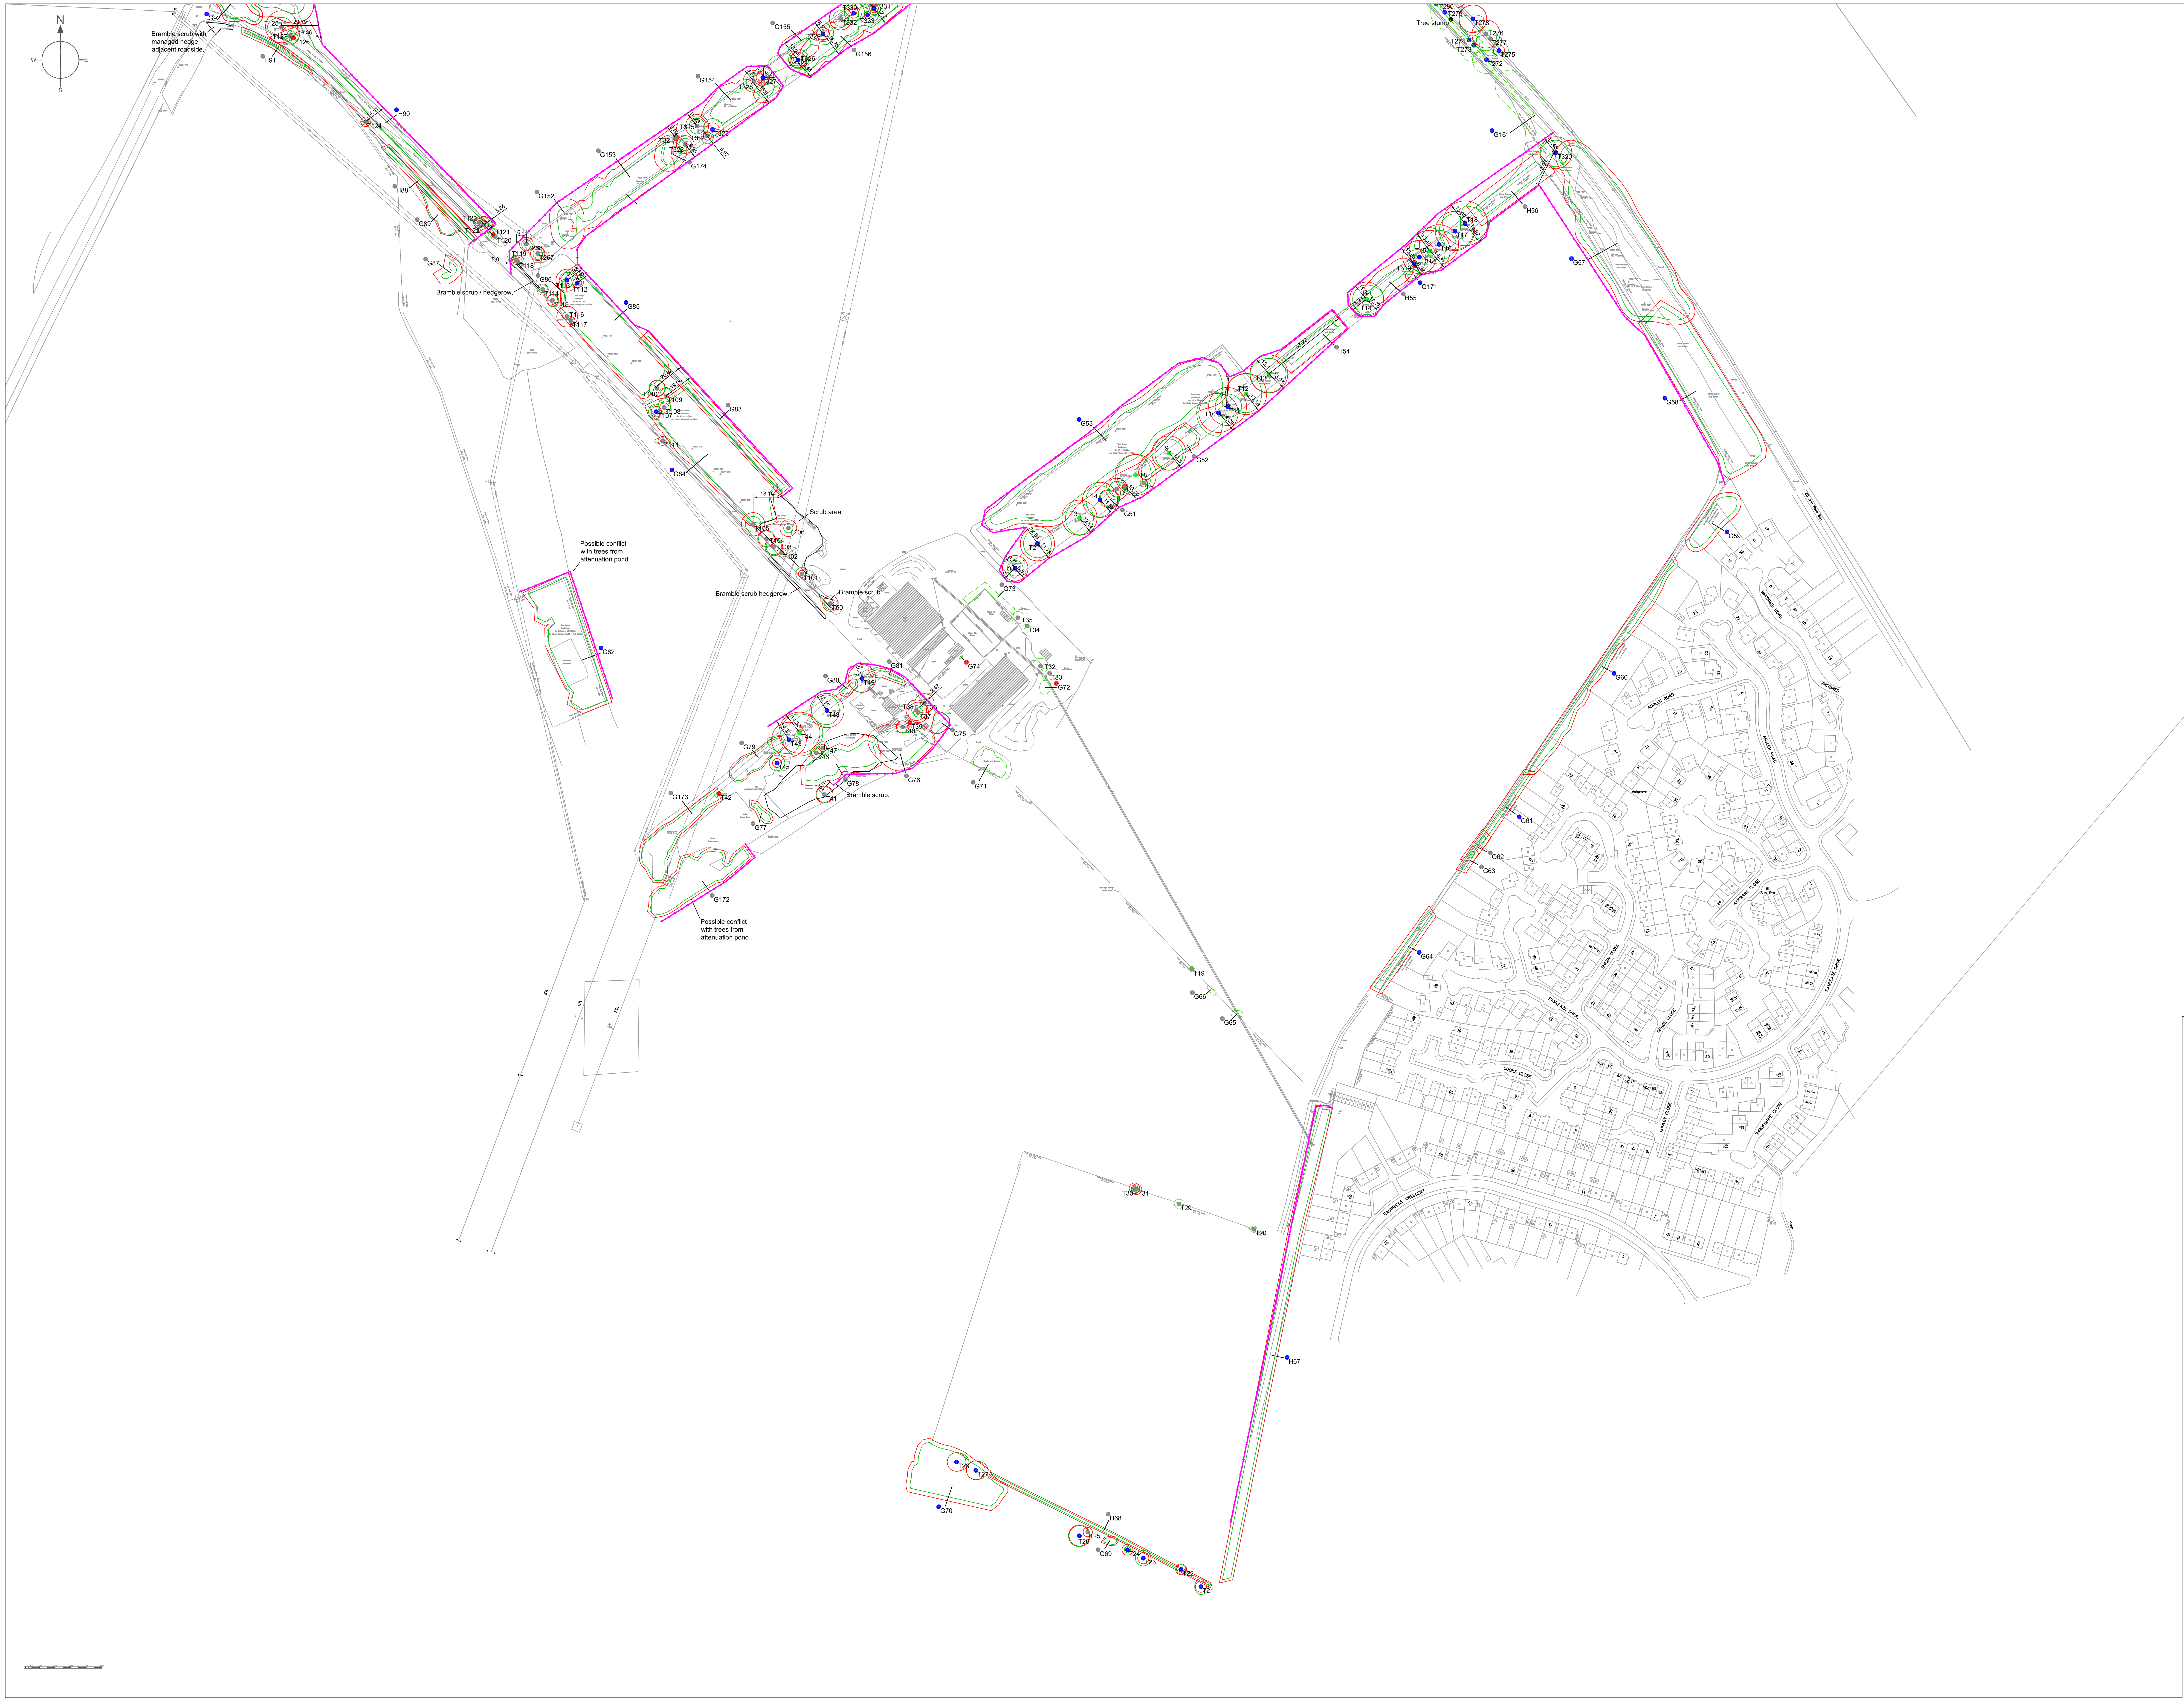

Symbol Guide

Root Protection Area
Canopy Spread
Tree Position,
(colour represents
retention category)
Tag Number

BS5837:2012 - Tree Category

🟢	Category A Trees High Quality	●	Category C Trees Low Quality
🔵	Category B Trees Moderate Quality	🔴	Category U Trees Poor Quality/Remove
○	Proposed Tree for Removal (Dashed Canopy)	━	Line of Protective Fencing

Client:	Persimmon Homes West
Agent:	Richard McWilliam
Date:	December 2014
Scale:	1:1500 @ A0
Project Name:	Fugglestone Road, Salisbury,Wilts, SP2 9AE
Drawing Title:	Tree Protection Plan (Plan 2 of 2)
Drawing Number:	141210-1.1-FR-TPP-NC

Treework Environmental Practice
Monarch House
1-7 Smyth Road
Bedminster
Bristol
BS3 2BX

Tel: 01172 440012
Web: www.treeworks.co.uk
e.mail: info@treeworks.co.uk