


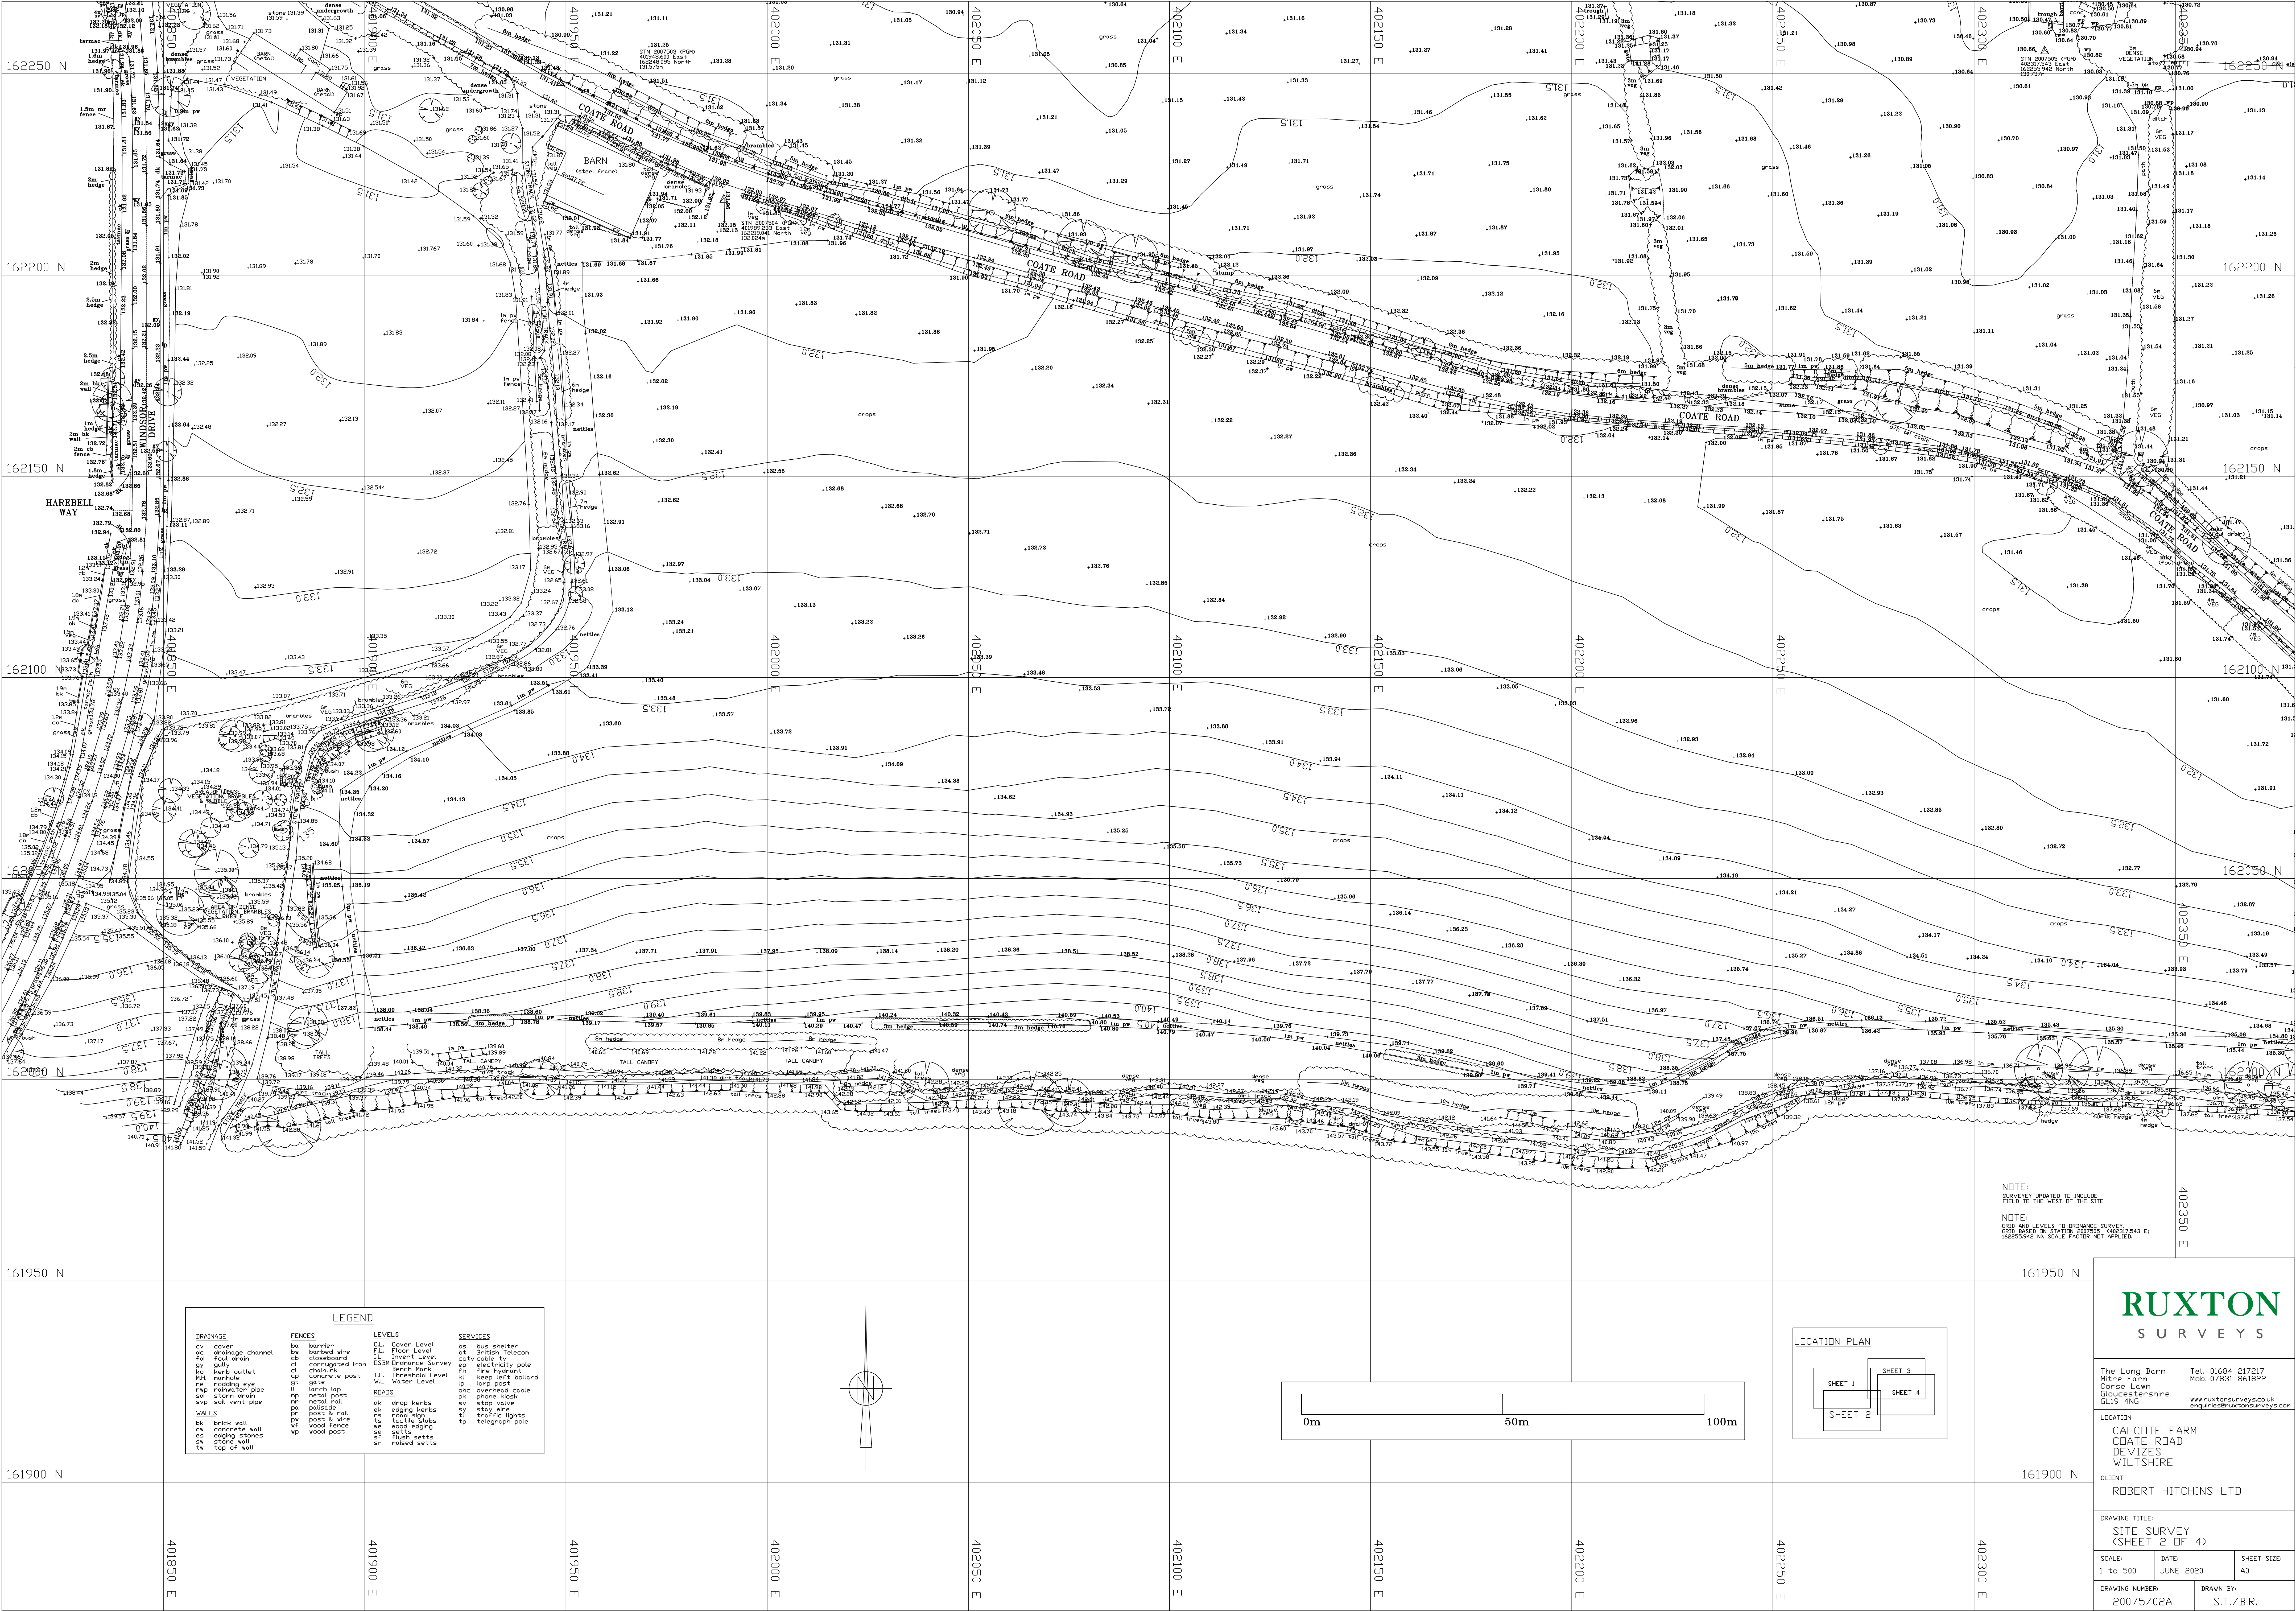

NOTE:
SURVEY UPDATED TO INCLUDE
FIELD TO THE WEST OF THE SITE

NOTE:
GRID AND LEVELS TO ORDNANCE SURVEY
GRID BASED ON STATION 202706 (40217543 E)
HEIGHT 94.0 M. SCALE FACTOR NOT APPLIED

RUXTON
SURVEYS

The Long Barn
Mitre Farm
Corse Lawn
Gloucestershire
GL19 4NG
Tel. 01684 212717
Mob. 07831 861822
www.ruxtonsurveys.co.uk
enquiries@ruxtonsurveys.co.uk

LOCATION:

CALCOTE FARM
COATE ROAD
DEVIZES
WILTSHIRE

CLIENT:

ROBERT HITCHINS LTD

DRAWING TITLE:
SITE SURVEY
(SHEET 2 OF 4)

SCALE: 1 to 500
DATE: JUNE 2020
SHEET SIZE: A0

DRAWING NUMBER: 20075/02A
DRAWN BY: S.T./B.R.