

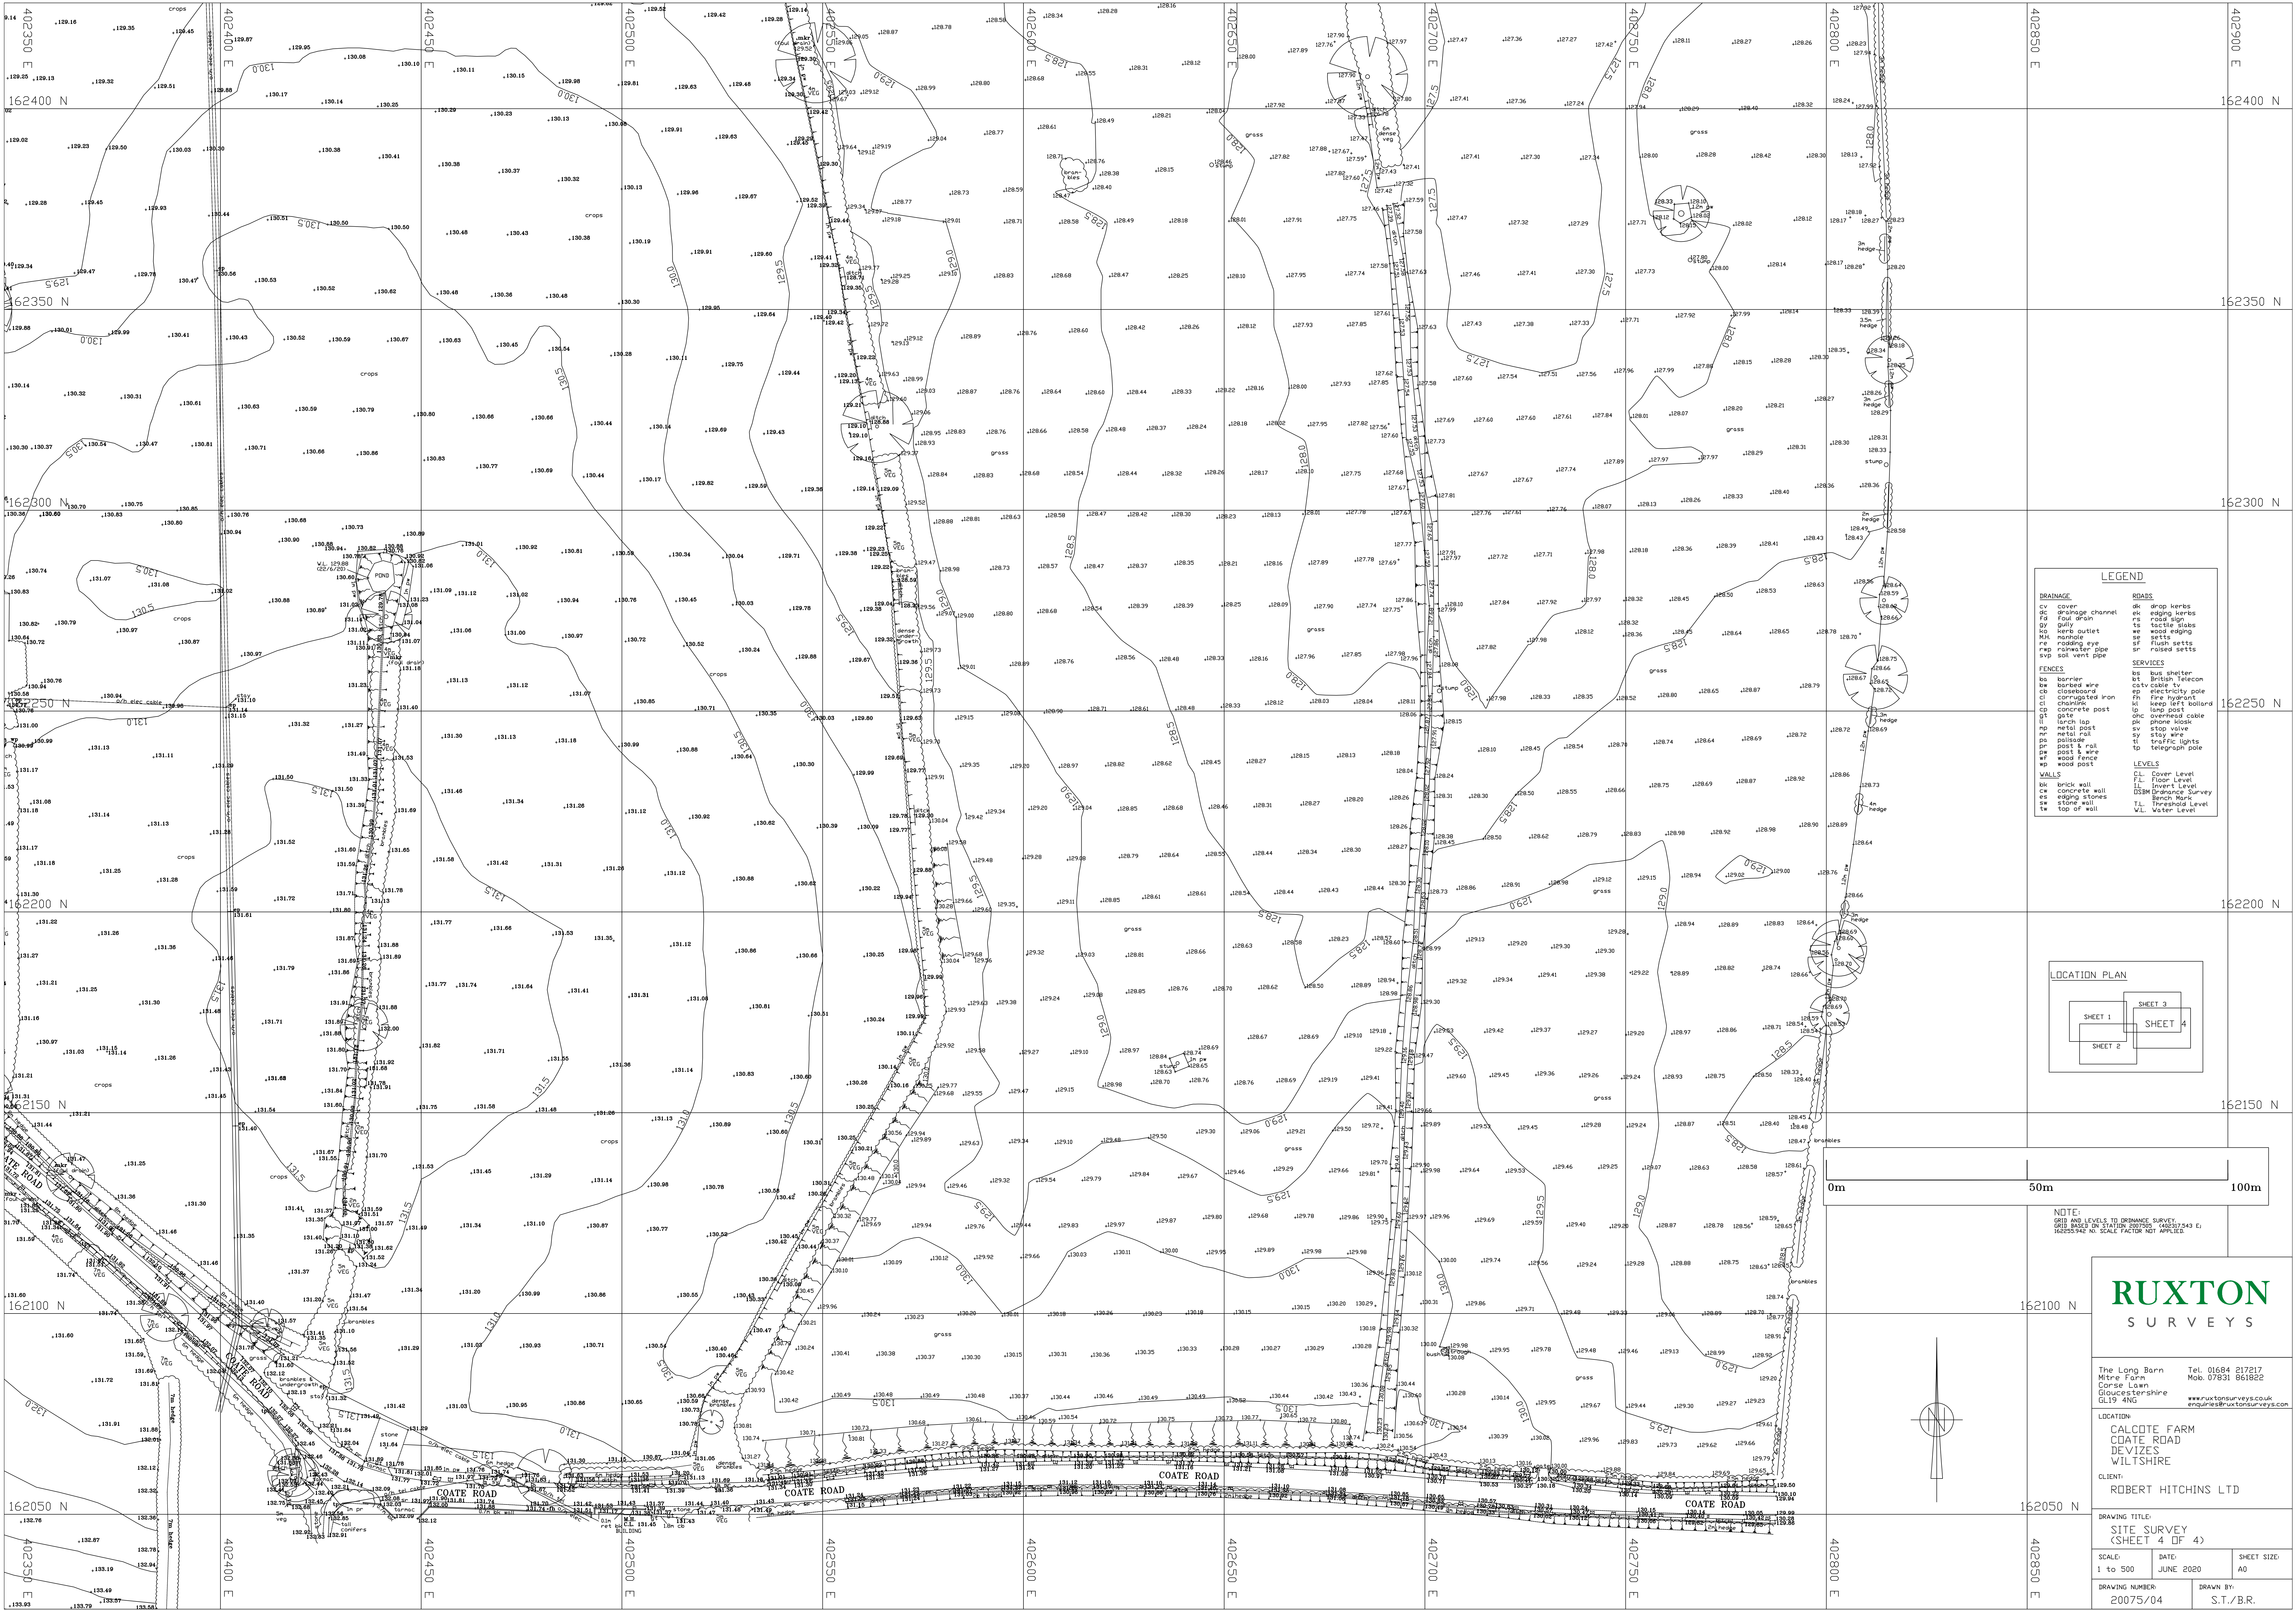


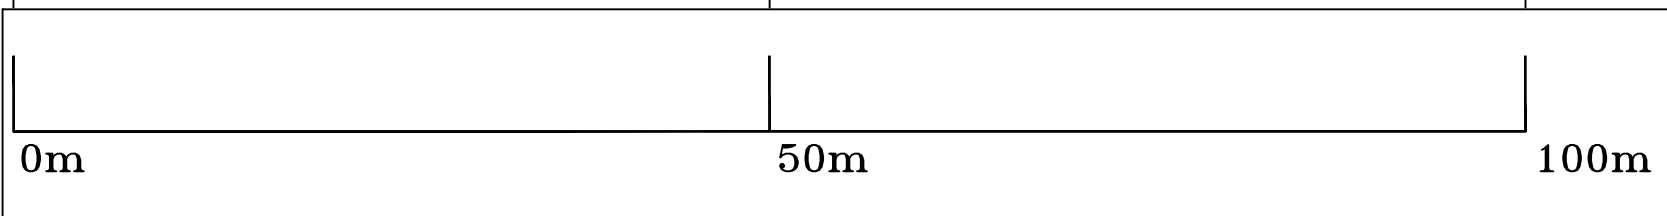

LEGEND

DRAINAGE	ROADS
cv cover	dk drop kerbs
gc drainage channel	bt British Telecom
fa foul drain	catv cable tv
gy gully	es electricity pole
ks kerb outlet	fh fire hydrant
Mk manhole	kl keep left bollard
re rodding eye	lp lamp post
rw rainwater pipe	ohc overhead cable
svp soil vent pipe	pk phone kiosk
	st stop valve
	sy stay wire
	tl traffic lights
	tp telegraph pole
FENCES	SERVICES
bs barrier	bs bus shelter
bw barbed wire	bt British Telecom
cb closeboard	catv cable tv
ci corrugated iron	es electricity pole
ch chainlink	fh fire hydrant
cp concrete post	kl keep left bollard
gt gate	lp lamp post
ll larch lap	ohc overhead cable
md metal post	pk phone kiosk
mr metal rail	st stop valve
pa palisade	sy stay wire
pr post & rail	tl traffic lights
pw post & wire	tp telegraph pole
wf wood fence	
wp wood post	
WALLS	LEVELS
ck brick wall	CL Cover Level
ca concrete wall	FL Floor Level
es edging stones	IL Invert Level
sm stone wall	OSM Ordnance Survey
tl top of wall	Bench Mark
	Threshold Level
	TL Water Level

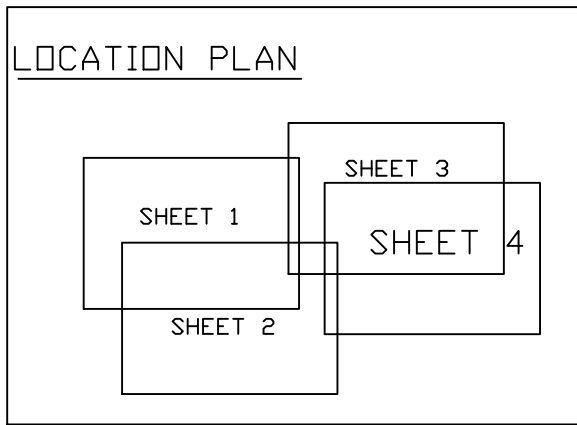

NOTE:
GRID AND LEVELS TO DRAINAGE SURVEY
GRID BASED ON STATION 202755 - 402517543 E
16225594E NO. SCALE FACTOR NOT APPLIED.

RUXTON
SURVEYS

The Long Barn
Mitre Farm
Corse Lawn
Goucestershire
GL19 4NG
Tel. 01684 217217
Mob. 07831 861822
www.ruxtonsurveys.co.uk
enquiries@ruxtonsurveys.com

LOCATION:

CALCOTE FARM
COATE ROAD
DEVIZES
WILTSHIRE

CLIENT:

ROBERT HITCHINS LTD

DRAWING TITLE:

SITE SURVEY
(SHEET 4 OF 4)

SCALE:

1 to 500

DATE:

JUNE 2020

SHEET SIZE:

A0

DRAWING NUMBER:

20075/04

DRAWN BY:

S.T./B.R.