
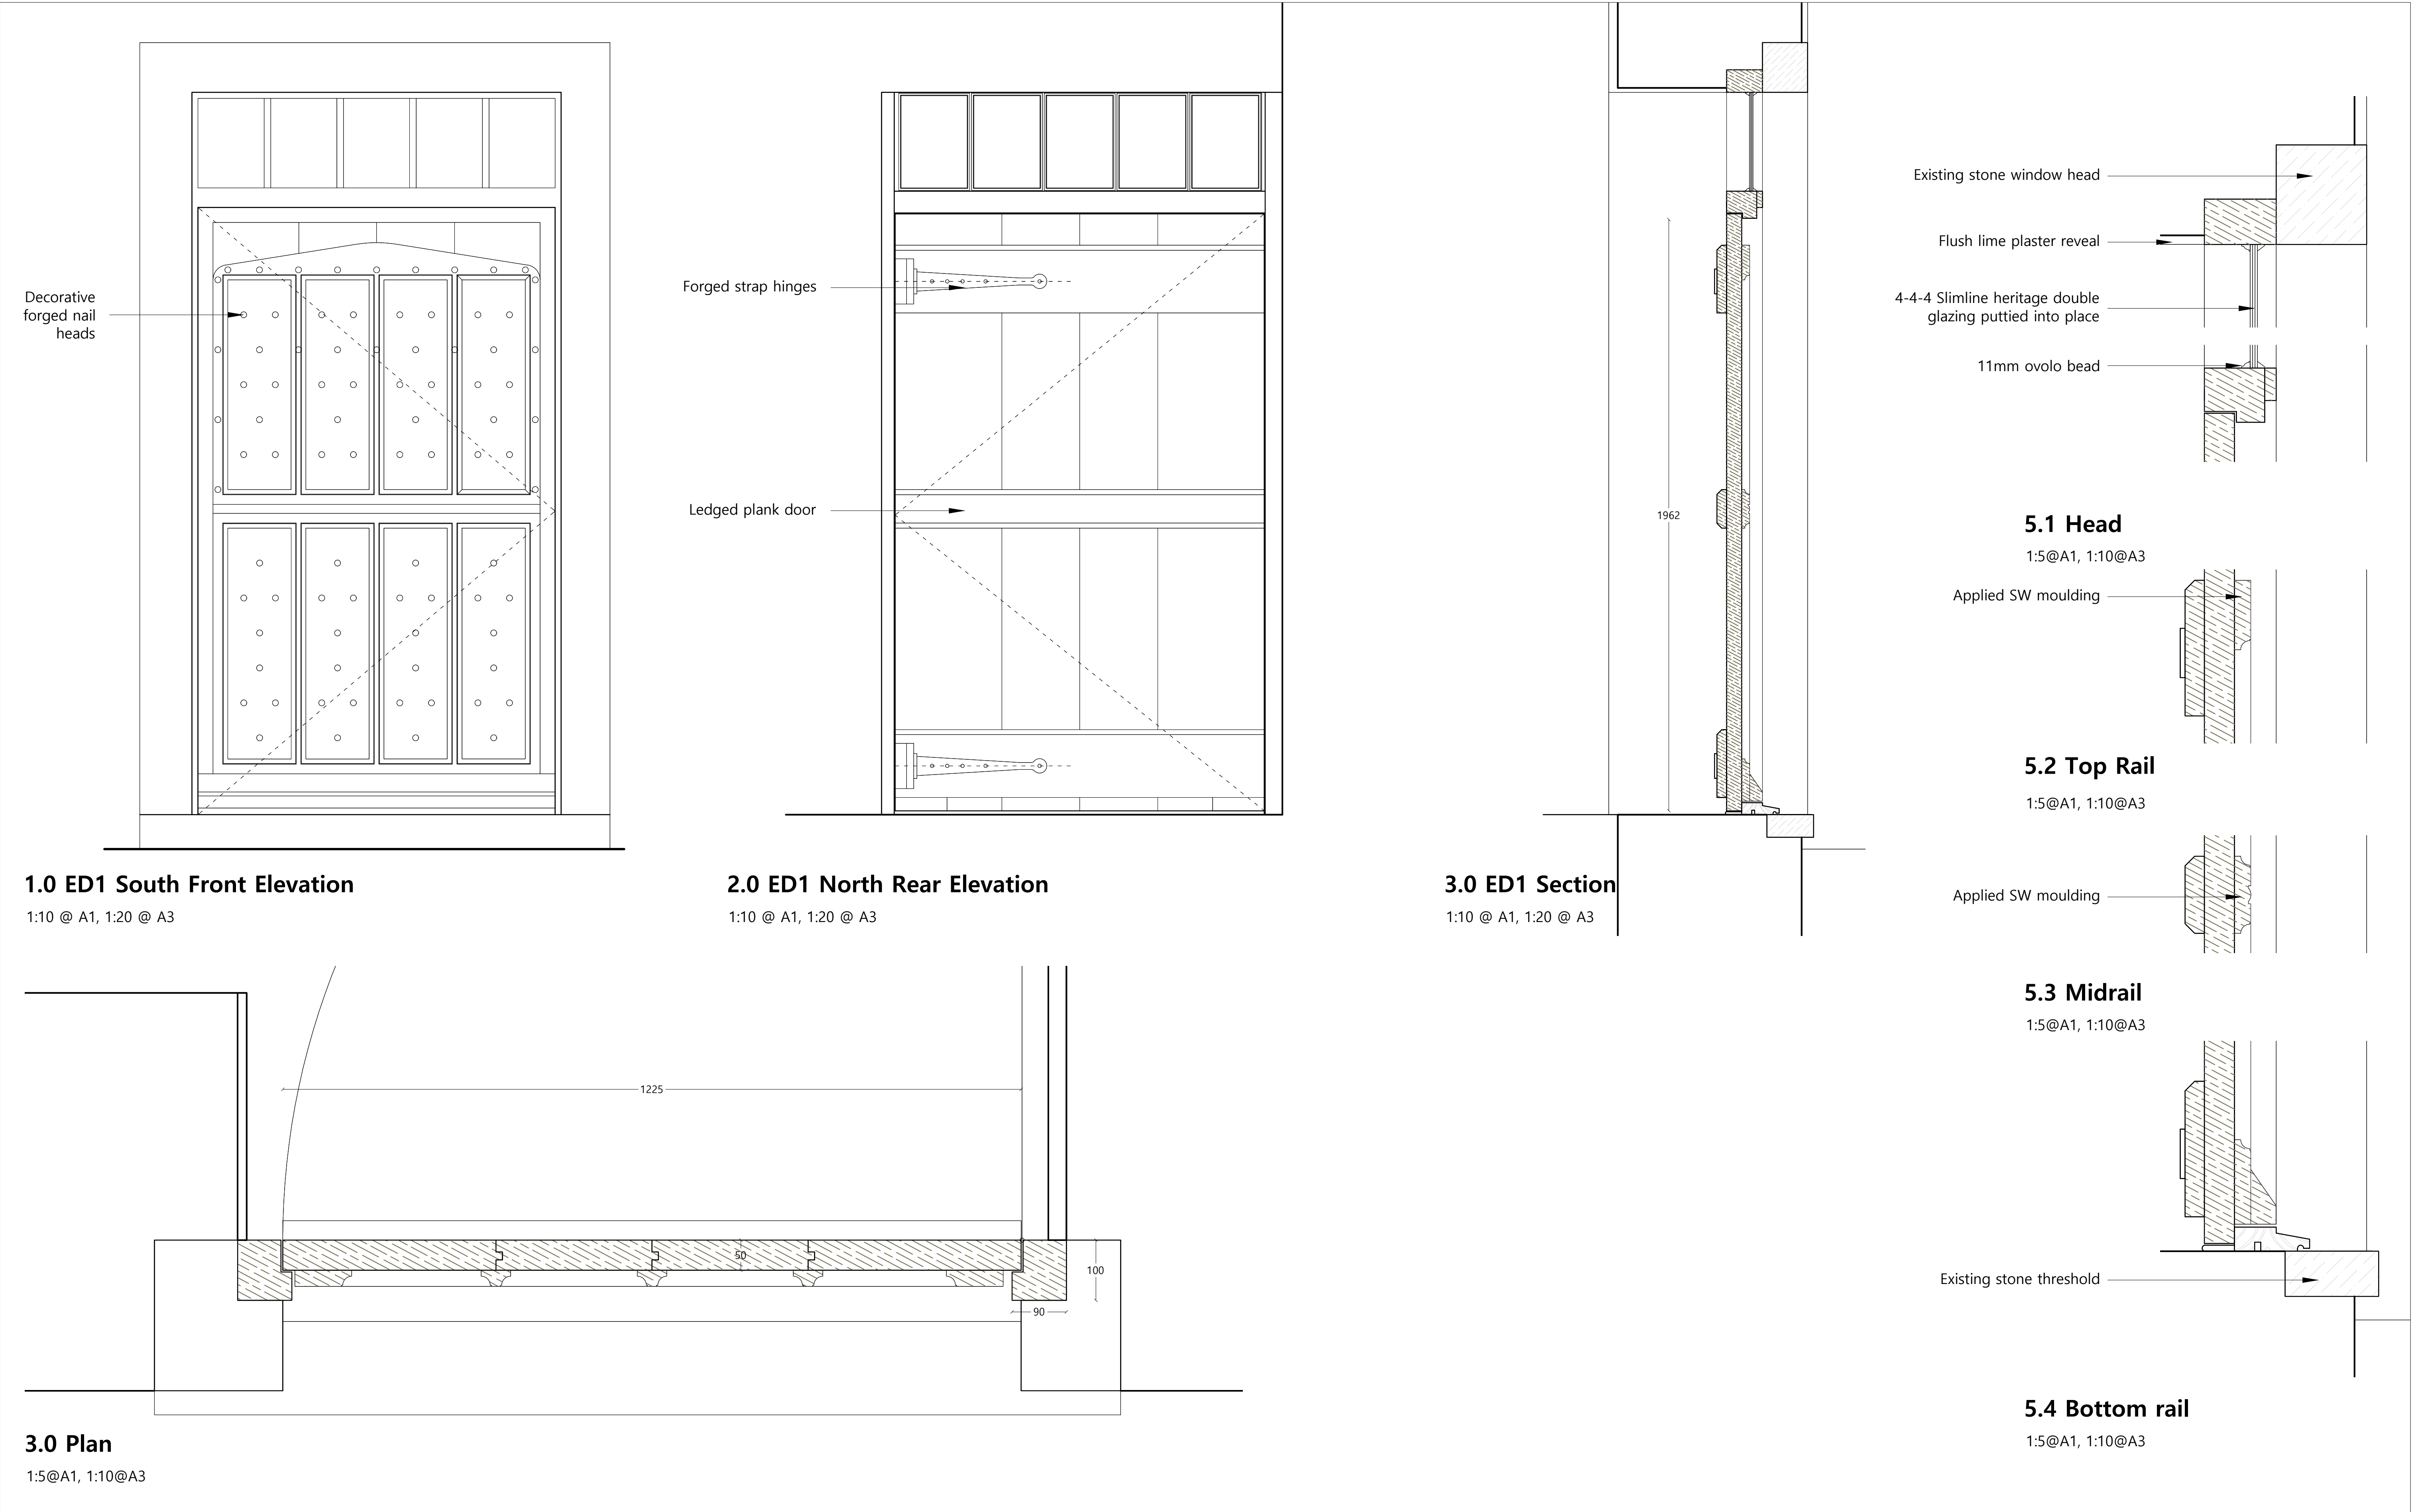


 

NOTES Drawings are based on survey data and may not accurately represent what is physically present. Scale for planning purposes only. All dimensions are to be verified on site before proceeding with the work. All dimensions are in millimeters unless noted otherwise. James Mackintosh Architects shall be notified in writing of any discrepancies.	 0mm 50mm 100mm 250mm 500mm Scale 1:5 @A1/ 1:10@A3  0mm100mm 200mm 500mm 1m Scale 1:10 @A1/ 1:20@A3	- Jan26 IM RB First issue ISSUE DATE DRAWN CHECKED DESCRIPTION	JAMES MACKINTOSH ARCHITECTS DESIGN / CONSERVATION / HISTORIC INTERIORS E. studio@jmackintosh.com T. 01608 692310 W. www.jamesmackintosharchitects.com	PROJECT Idover Demesne Farm CLIENT Vaughan Consultancy DRAWING STATUS Tender	DRG TITLE Proposed Door ED1 Door details JOB/DRG No. 381/505 SCALE Varies @ A1/A3 REVISION -
--	---	---	---	--	--