


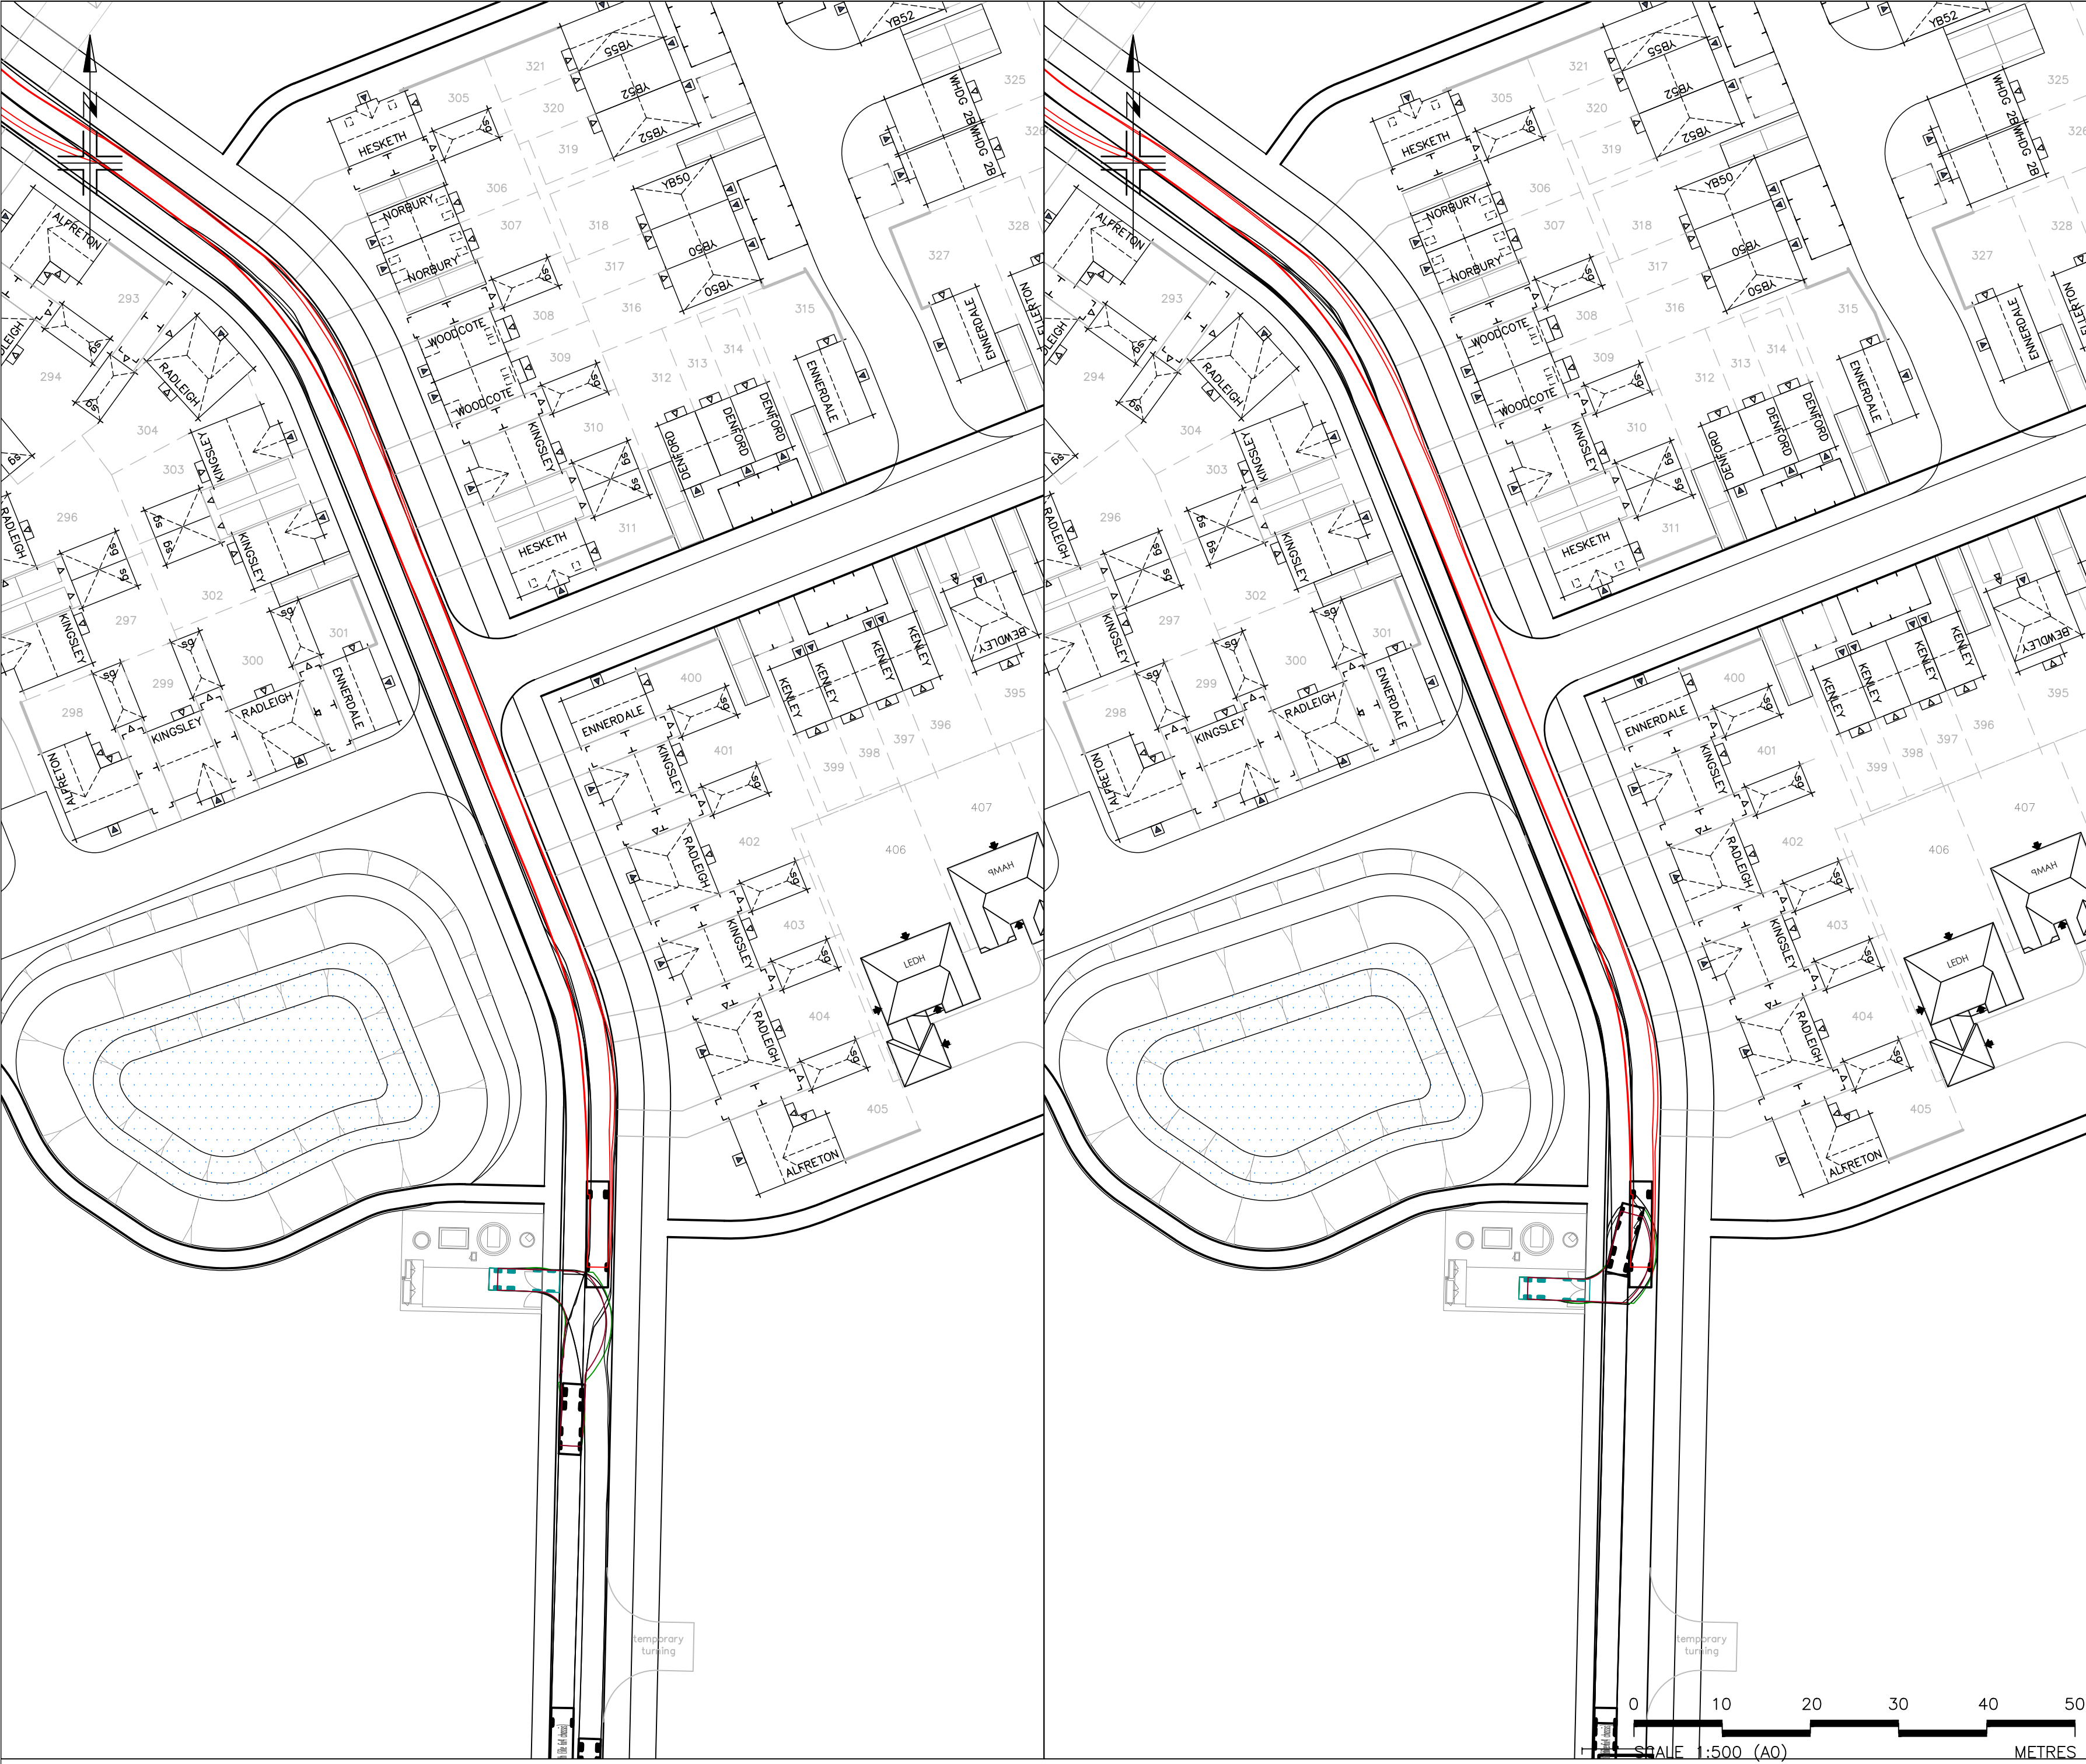

- ### GENERAL NOTES
1. Do not scale
  2. The contractor is to check and verify all buildings and site dimensions and levels, including sewer invert levels, before works start on site. The contractor is to comply in all aspects with the current building legislation, British standards, building regulations etc.
  3. Positions of existing services:statutory undertakers apparatus adjacent to or crossing proposed excavations are to be checked by the contractor prior to starting work
  4. This drawing is to be read in conjunction with and checked against all other drawings, engineering details, specification and any structural, geotechnical or other specialist document provided.
  5. Any anomaly or contradiction between any of the above is to be reported to Phoenix Design engineer
  6. This drawing is schematic for clarity only, positions of pipe runs and manholes may vary on site due to site conditions.
  7. The compaction of unbound materials shall be in accordance with MCHW Volume 1 Clause 802, table 8:5
  8. The compaction of bituminous material shall be in accordance with MCHW Volume 1 Clause 903 and BS 5949:87

|                             |        |
|-----------------------------|--------|
| 4000 Gal Tanker             |        |
| Overall Length              | 8.000m |
| Overall Width               | 2.928m |
| Overall Body Height         | 3.500m |
| Min Body Ground Clearance   | 0.412m |
| Track Width                 | 2.471m |
| Lock to lock time           | 6.00s  |
| Kerb to Kerb Turning Radius | 7.900m |

Revision:

Project: Melksham Blackmore Farm

Client: 

Drawing: Pumping Station Tanker Phase 1

Scale: 1:500 @ A2 Date: Nov 2025 Drawn by: SBR

Drawing No: 10466 - 405 - 03 Rev: -



Unit 9, Westway Garage, Marksbury, Bath, BA2 9HN  
tel. 01761 479950 email. enquiries@phoenixdp.co.uk

Suite 7, Unit Three, Melin Corrwg Business Parc, Upper Boat, Pontypridd, CF37 5BE. tel. 029 2049 0771 www.phoenixdp.co.uk

☐ ☒

This drawing is the copyright of Phoenix Design Partnership Ltd. No liability will be accepted for amendments by others to either the printed or digital format.

Drg Status: FOR APPROVAL