

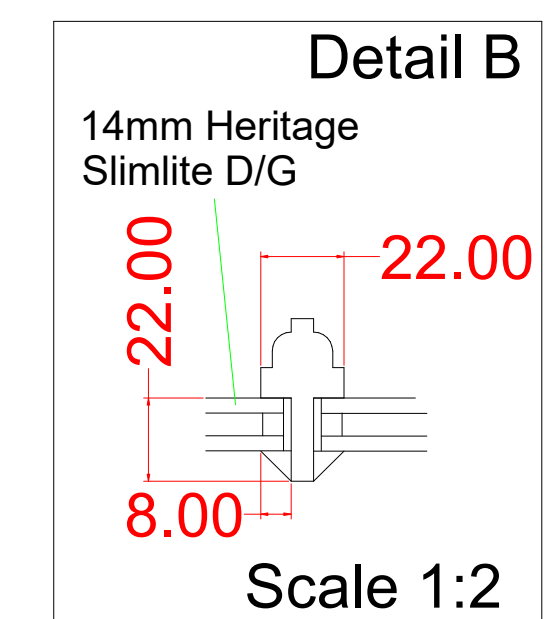
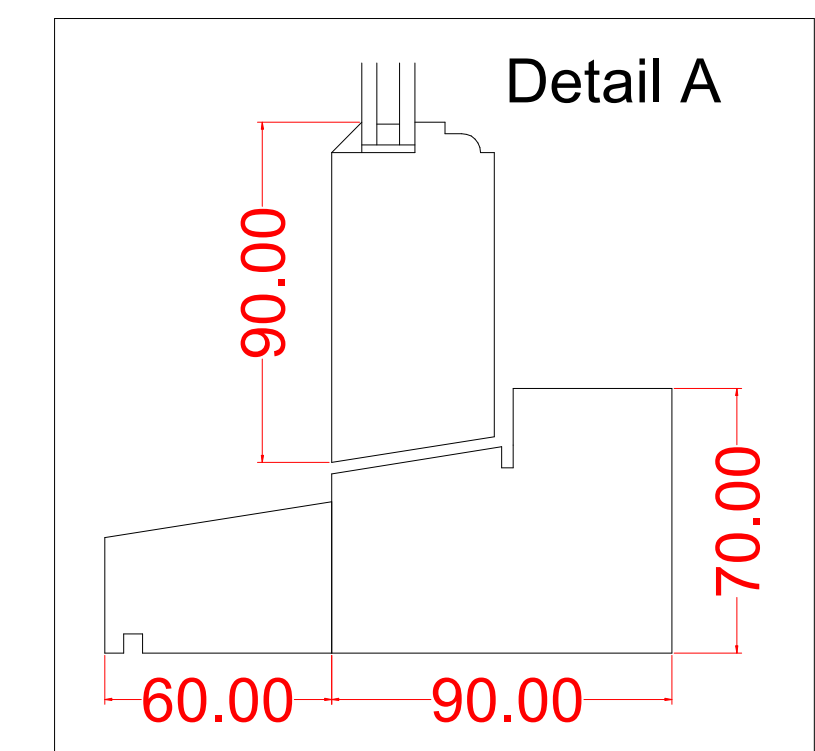


W2 - Cole - Rear elevation, ground floor - Lounge

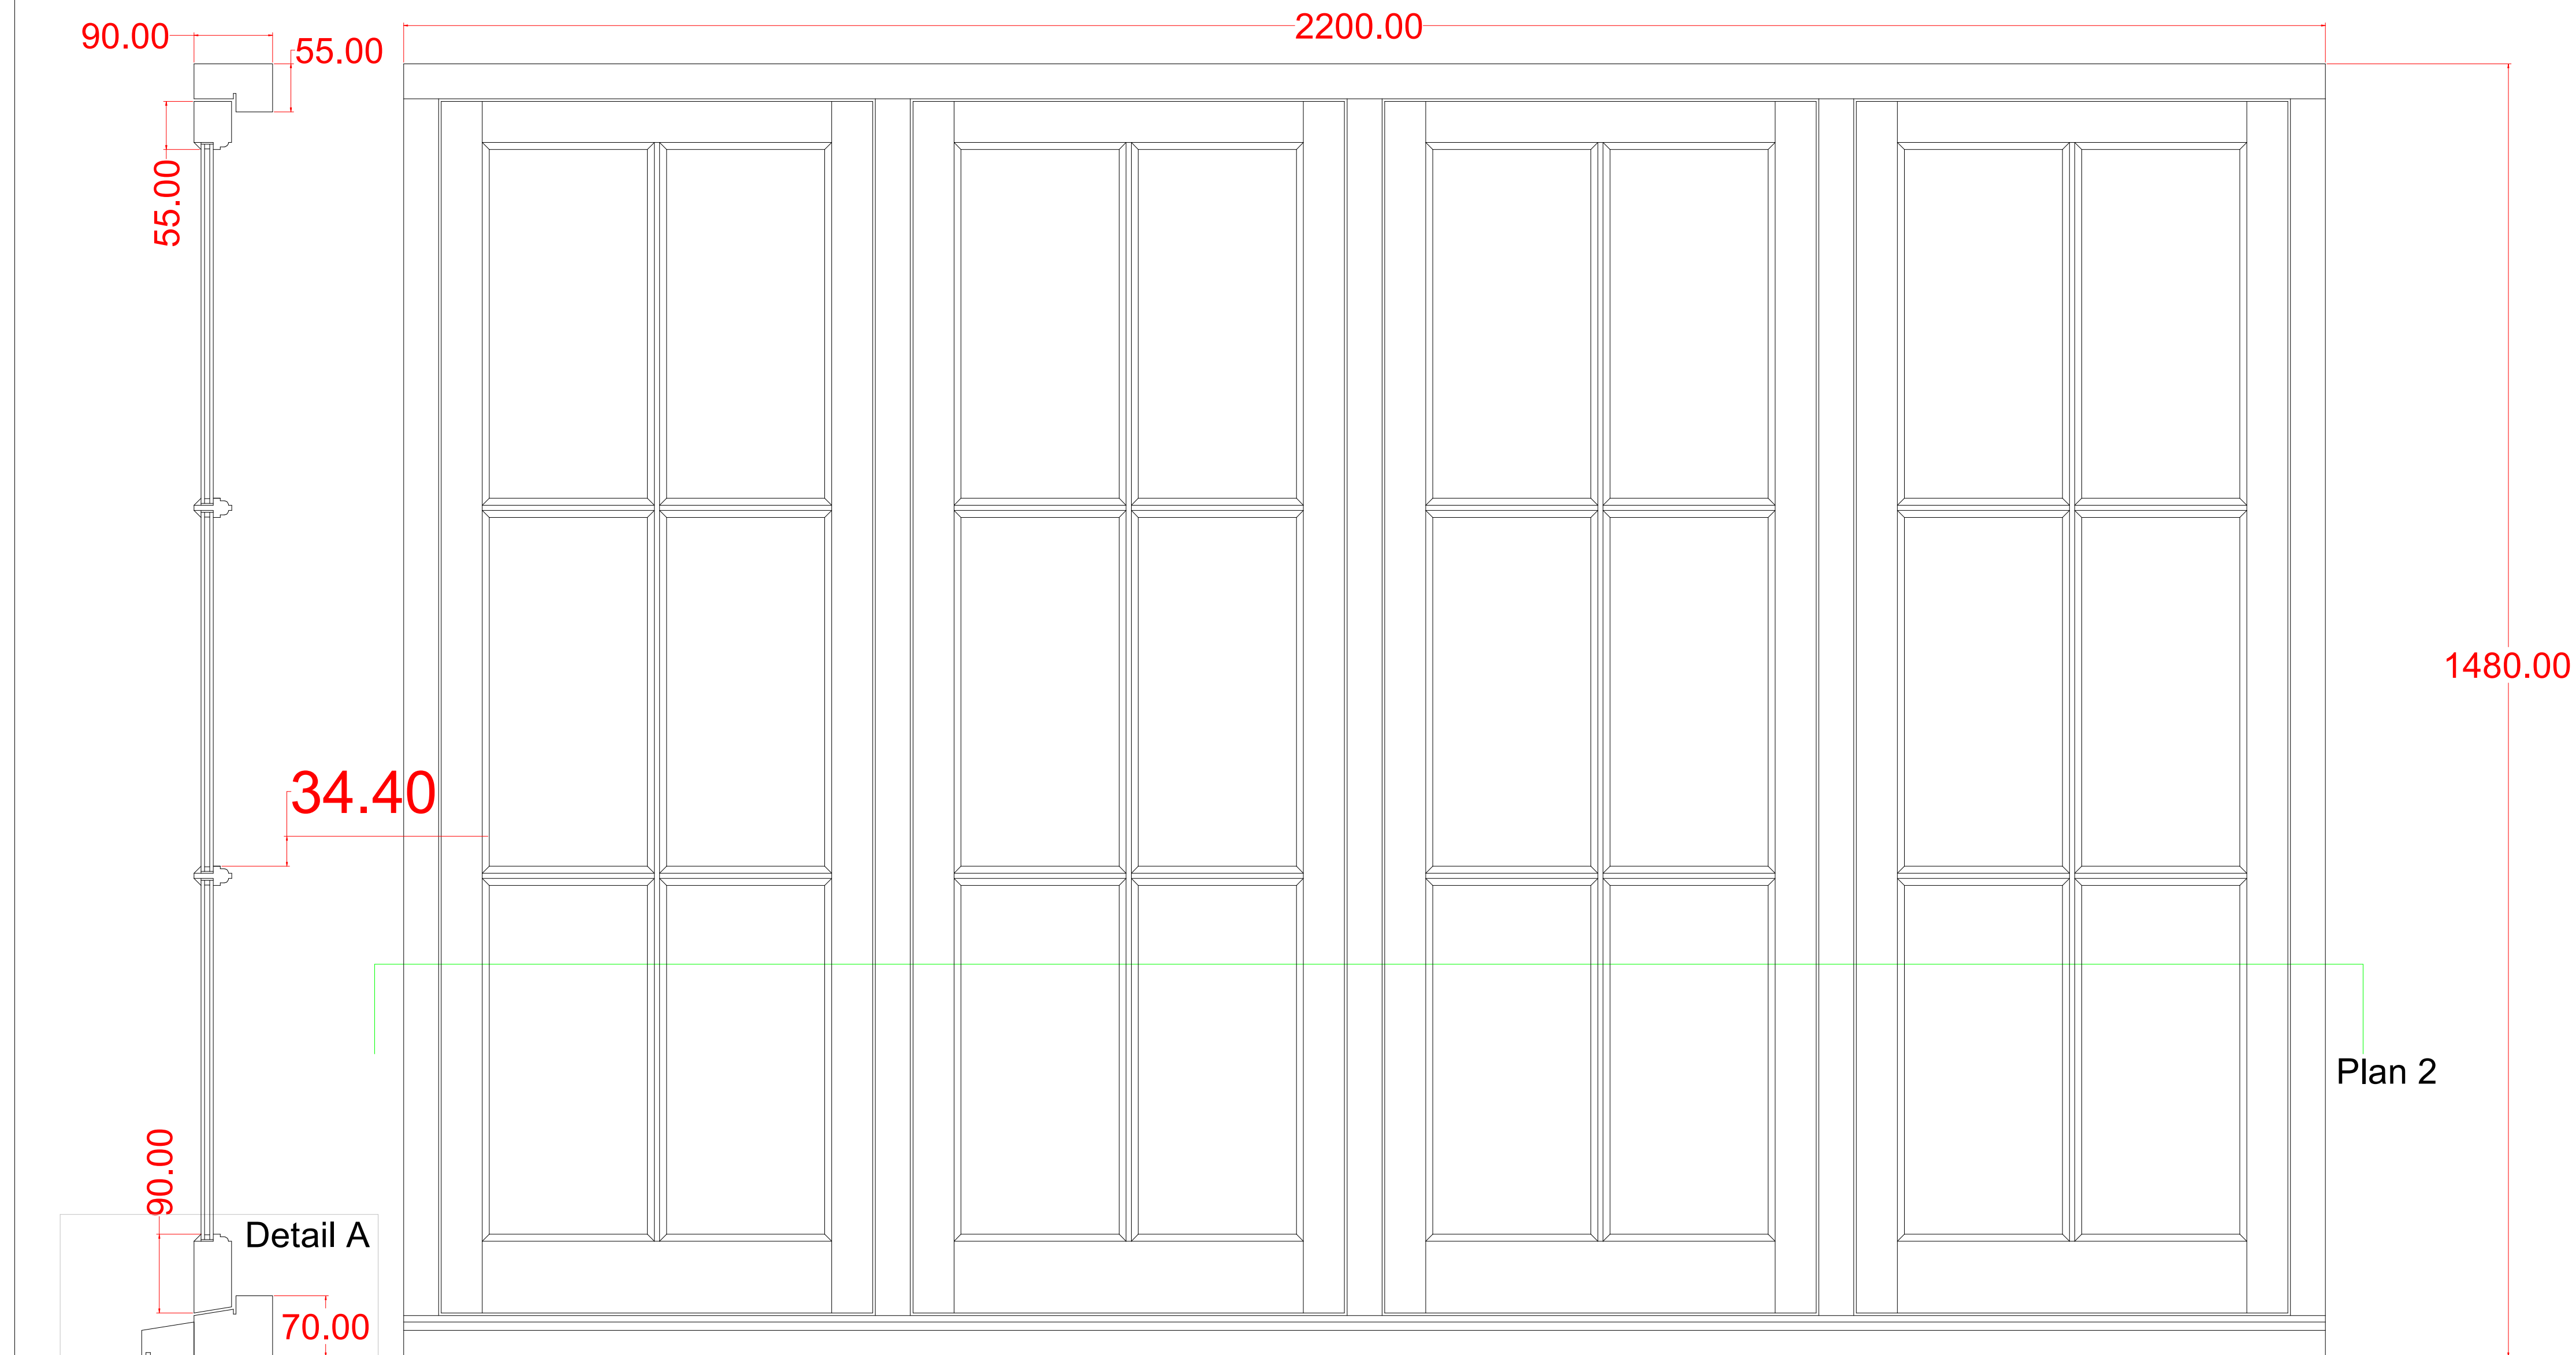

3. Section

1. Elevation

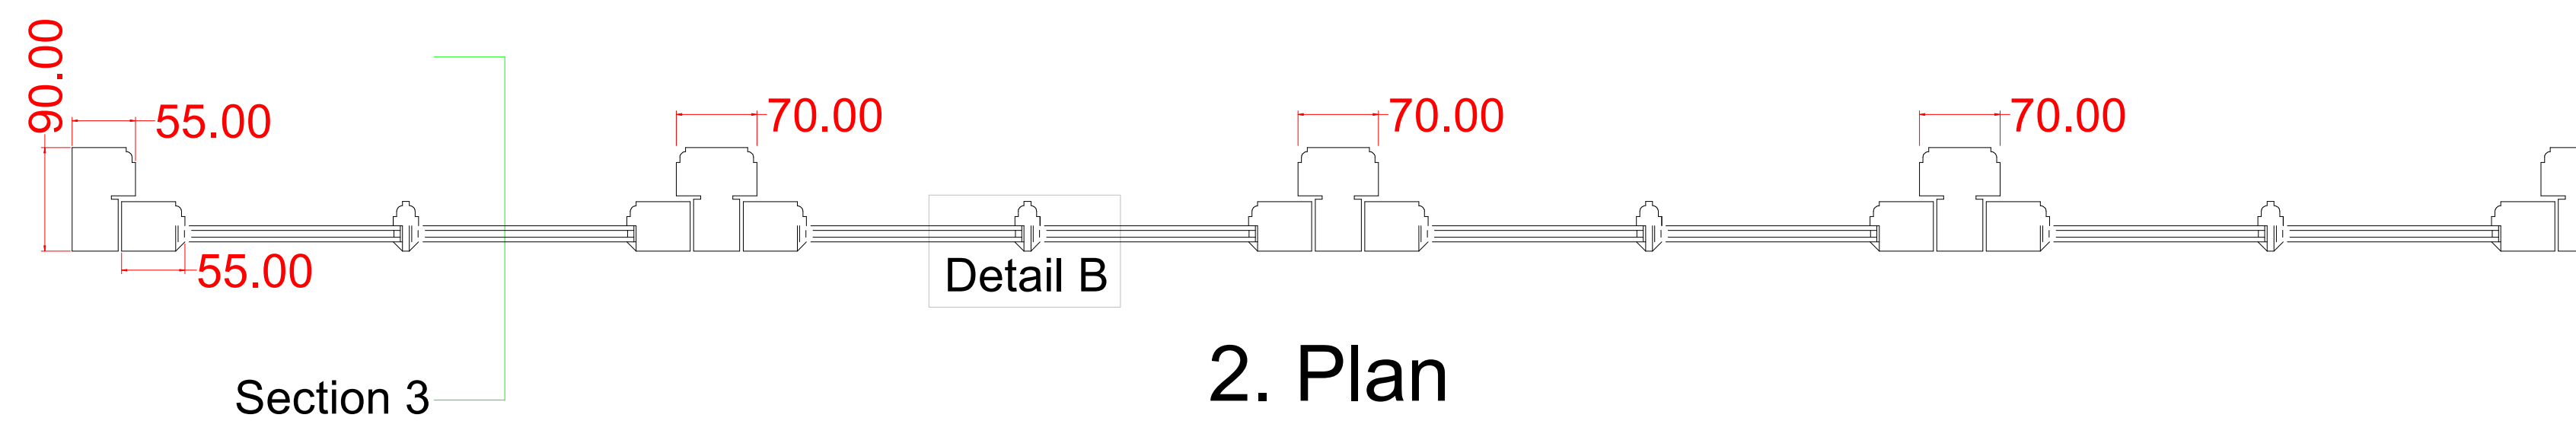

2. Plan