


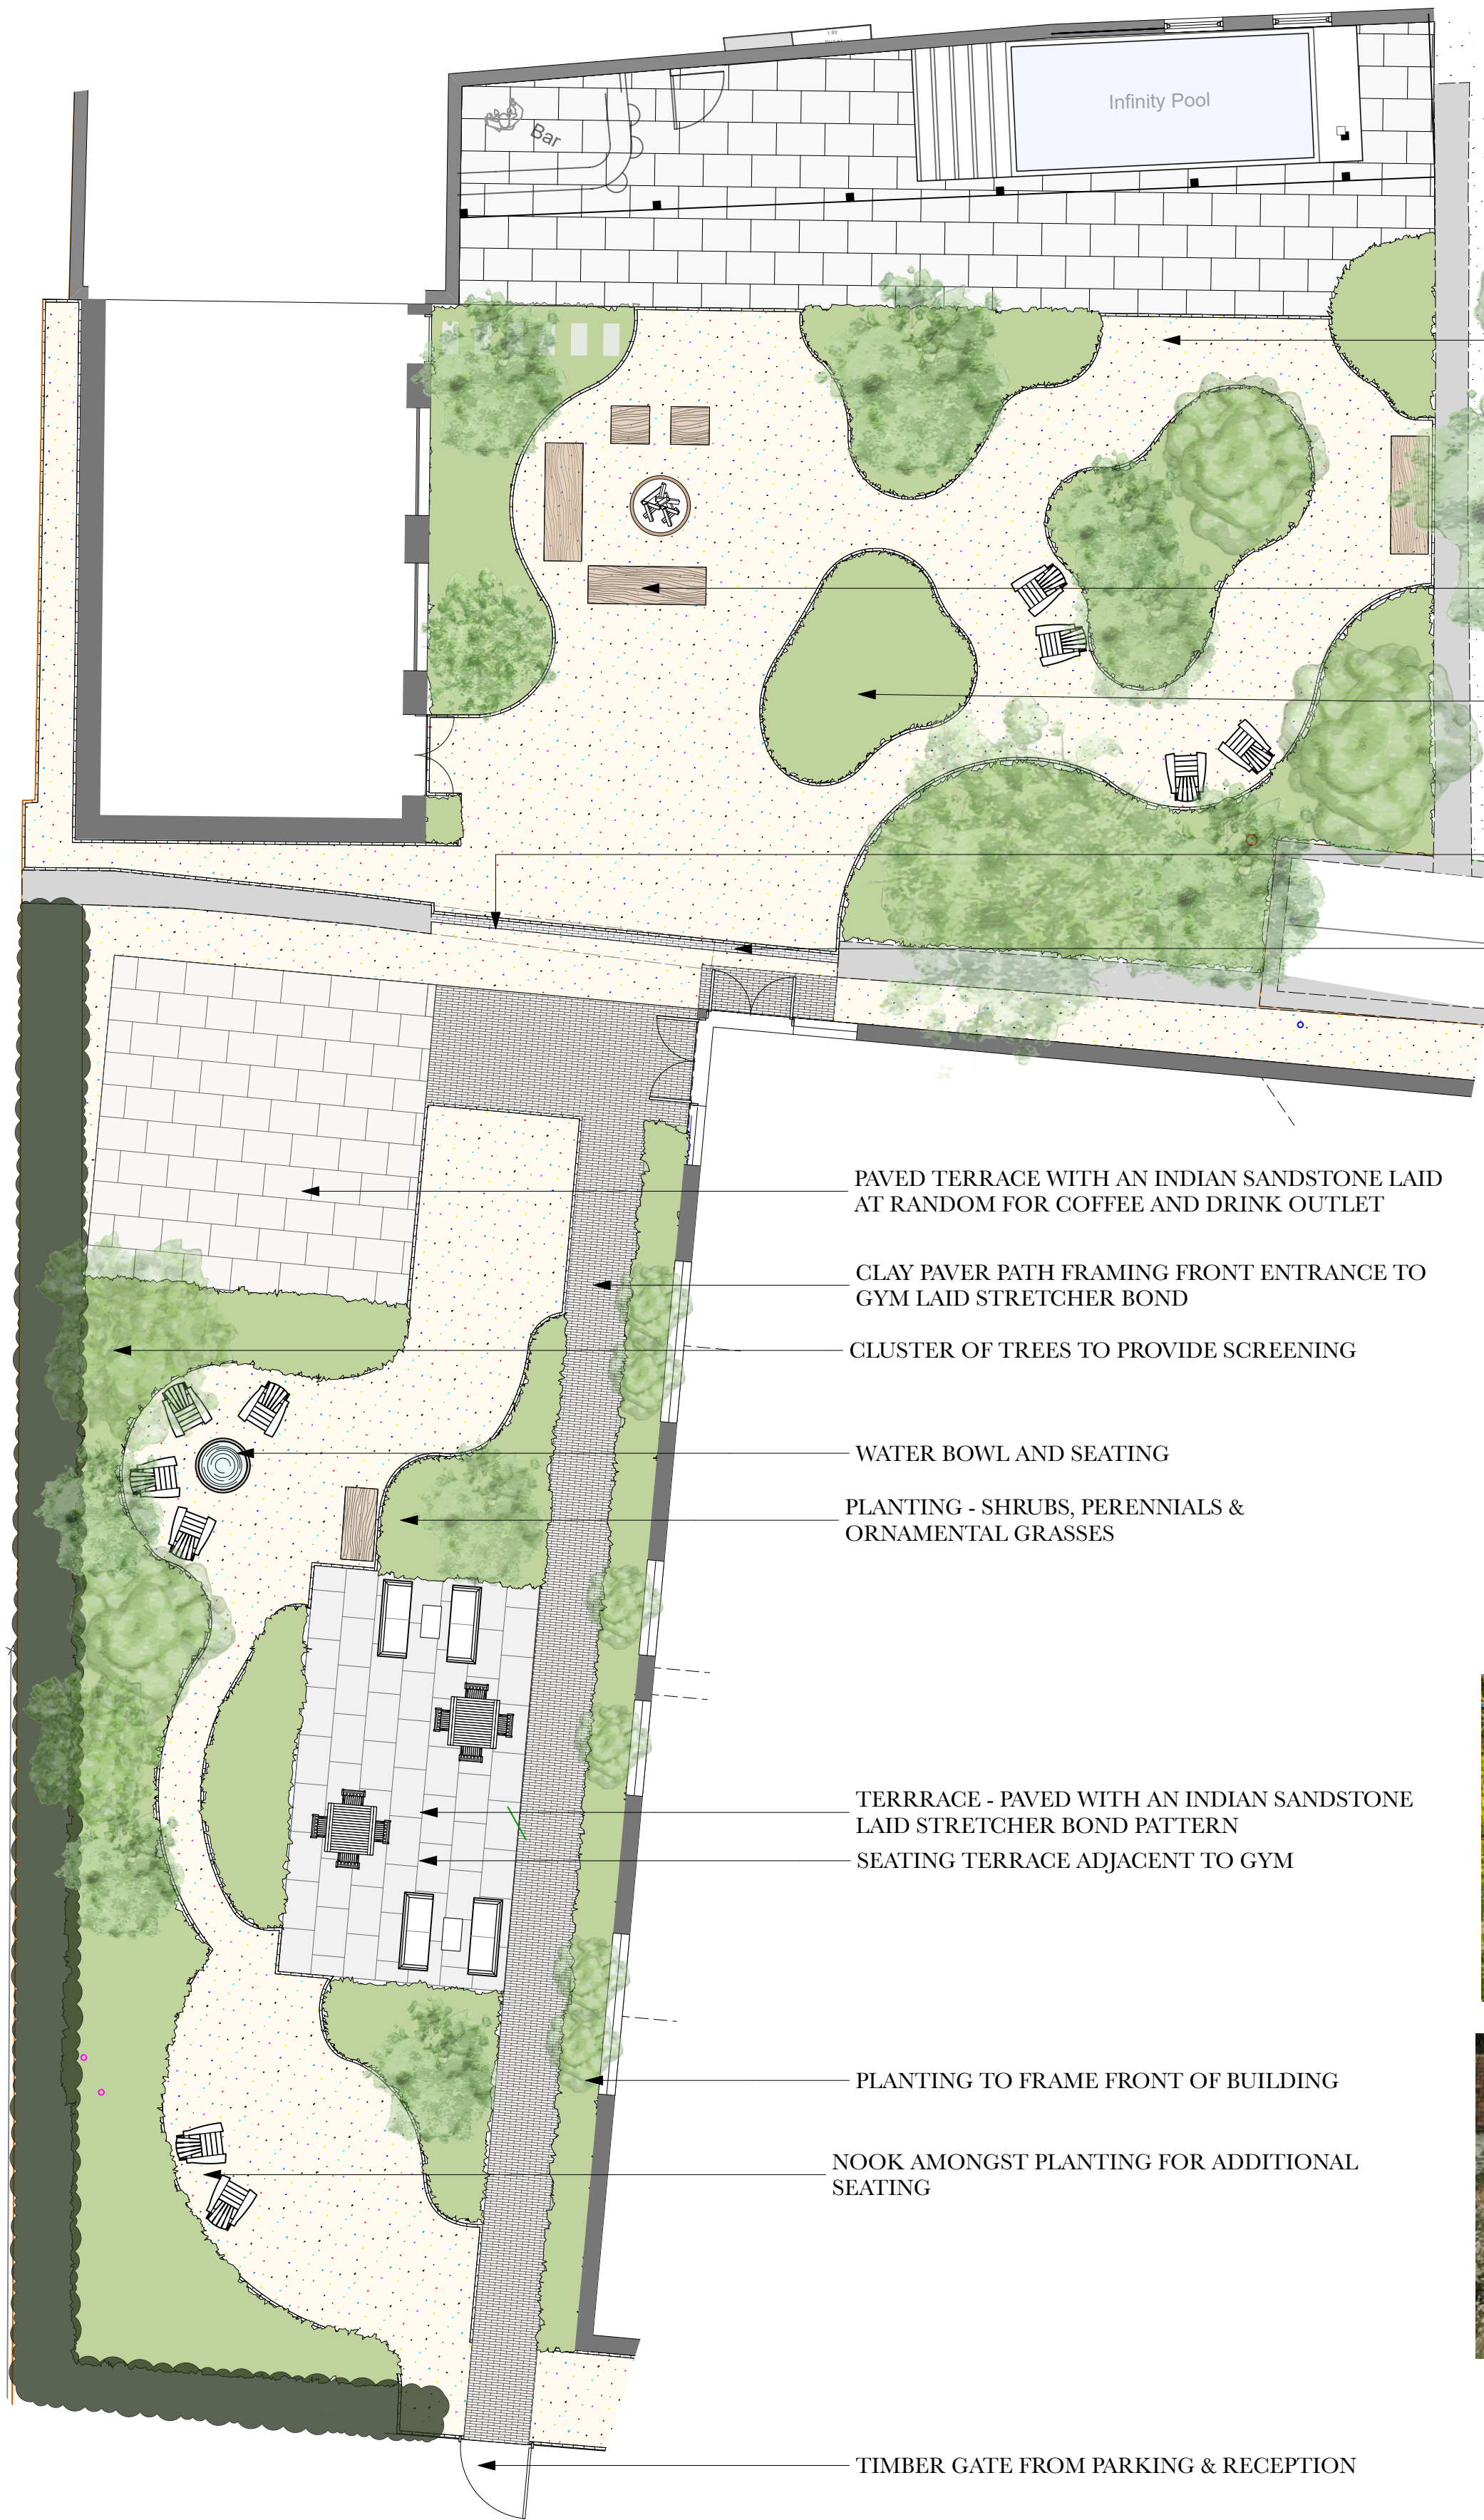

GRAVEL PATHS of 10mm
COTSWOLD SHINGLE



OAK CUBES/ BENCH
AROUND FIRE PIT

PLANTING - SHRUBS,
PERENNIALS &
ORNAMENTAL GRASSES

SECTION OF EXISTING
WALL REMOVED

3 COURSES OF CLAY PAVERS
LAID STRETCHER BOND

PAVED TERRACE WITH AN INDIAN SANDSTONE LAID
AT RANDOM FOR COFFEE AND DRINK OUTLET

CLAY PAVER PATH FRAMING FRONT ENTRANCE TO
GYM LAID STRETCHER BOND

CLUSTER OF TREES TO PROVIDE SCREENING

WATER BOWL AND SEATING

PLANTING - SHRUBS, PERENNIALS &
ORNAMENTAL GRASSES

TERRACE - PAVED WITH AN INDIAN SANDSTONE
LAID STRETCHER BOND PATTERN
SEATING TERRACE ADJACENT TO GYM

PLANTING TO FRAME FRONT OF BUILDING

NOOK AMONGST PLANTING FOR ADDITIONAL
SEATING

TIMBER GATE FROM PARKING & RECEPTION



KEY	
	GRAVEL
	PAVING
	CLAY PAVERS
	PROPOSED TREE
	EXISTING TREE
	PLANTING
	HEDGING
	LAWN

 07879 898 614 sarah@sarahhenderson.co.uk www.sarahhenderson.co.uk	CLIENT: Tetbury Lesiure	DRAWING TITLE: Holford Arms - Spa Garden
	ADDRESS: Holford Arms Knockdown Tetbury Gloucestershire GL8 8QY	SCALE: 1:100 @ A2
	DATE: 01.12.25	AMENDMENT: DRAWING REF: 103.1