

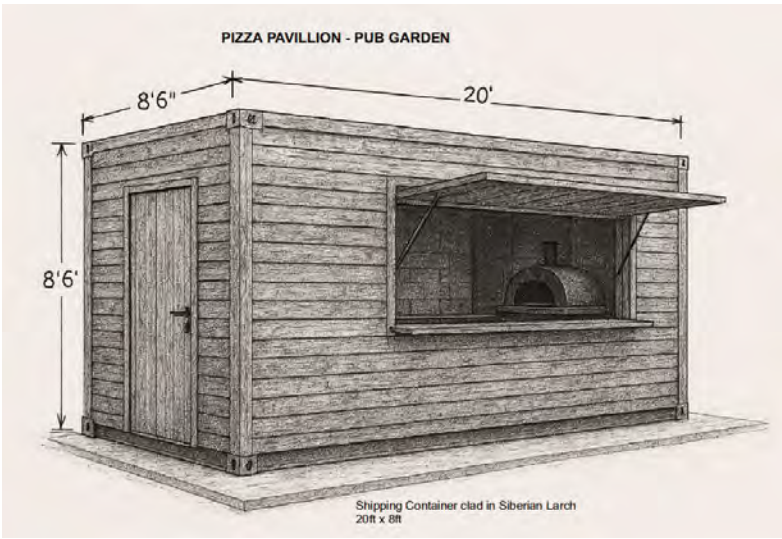
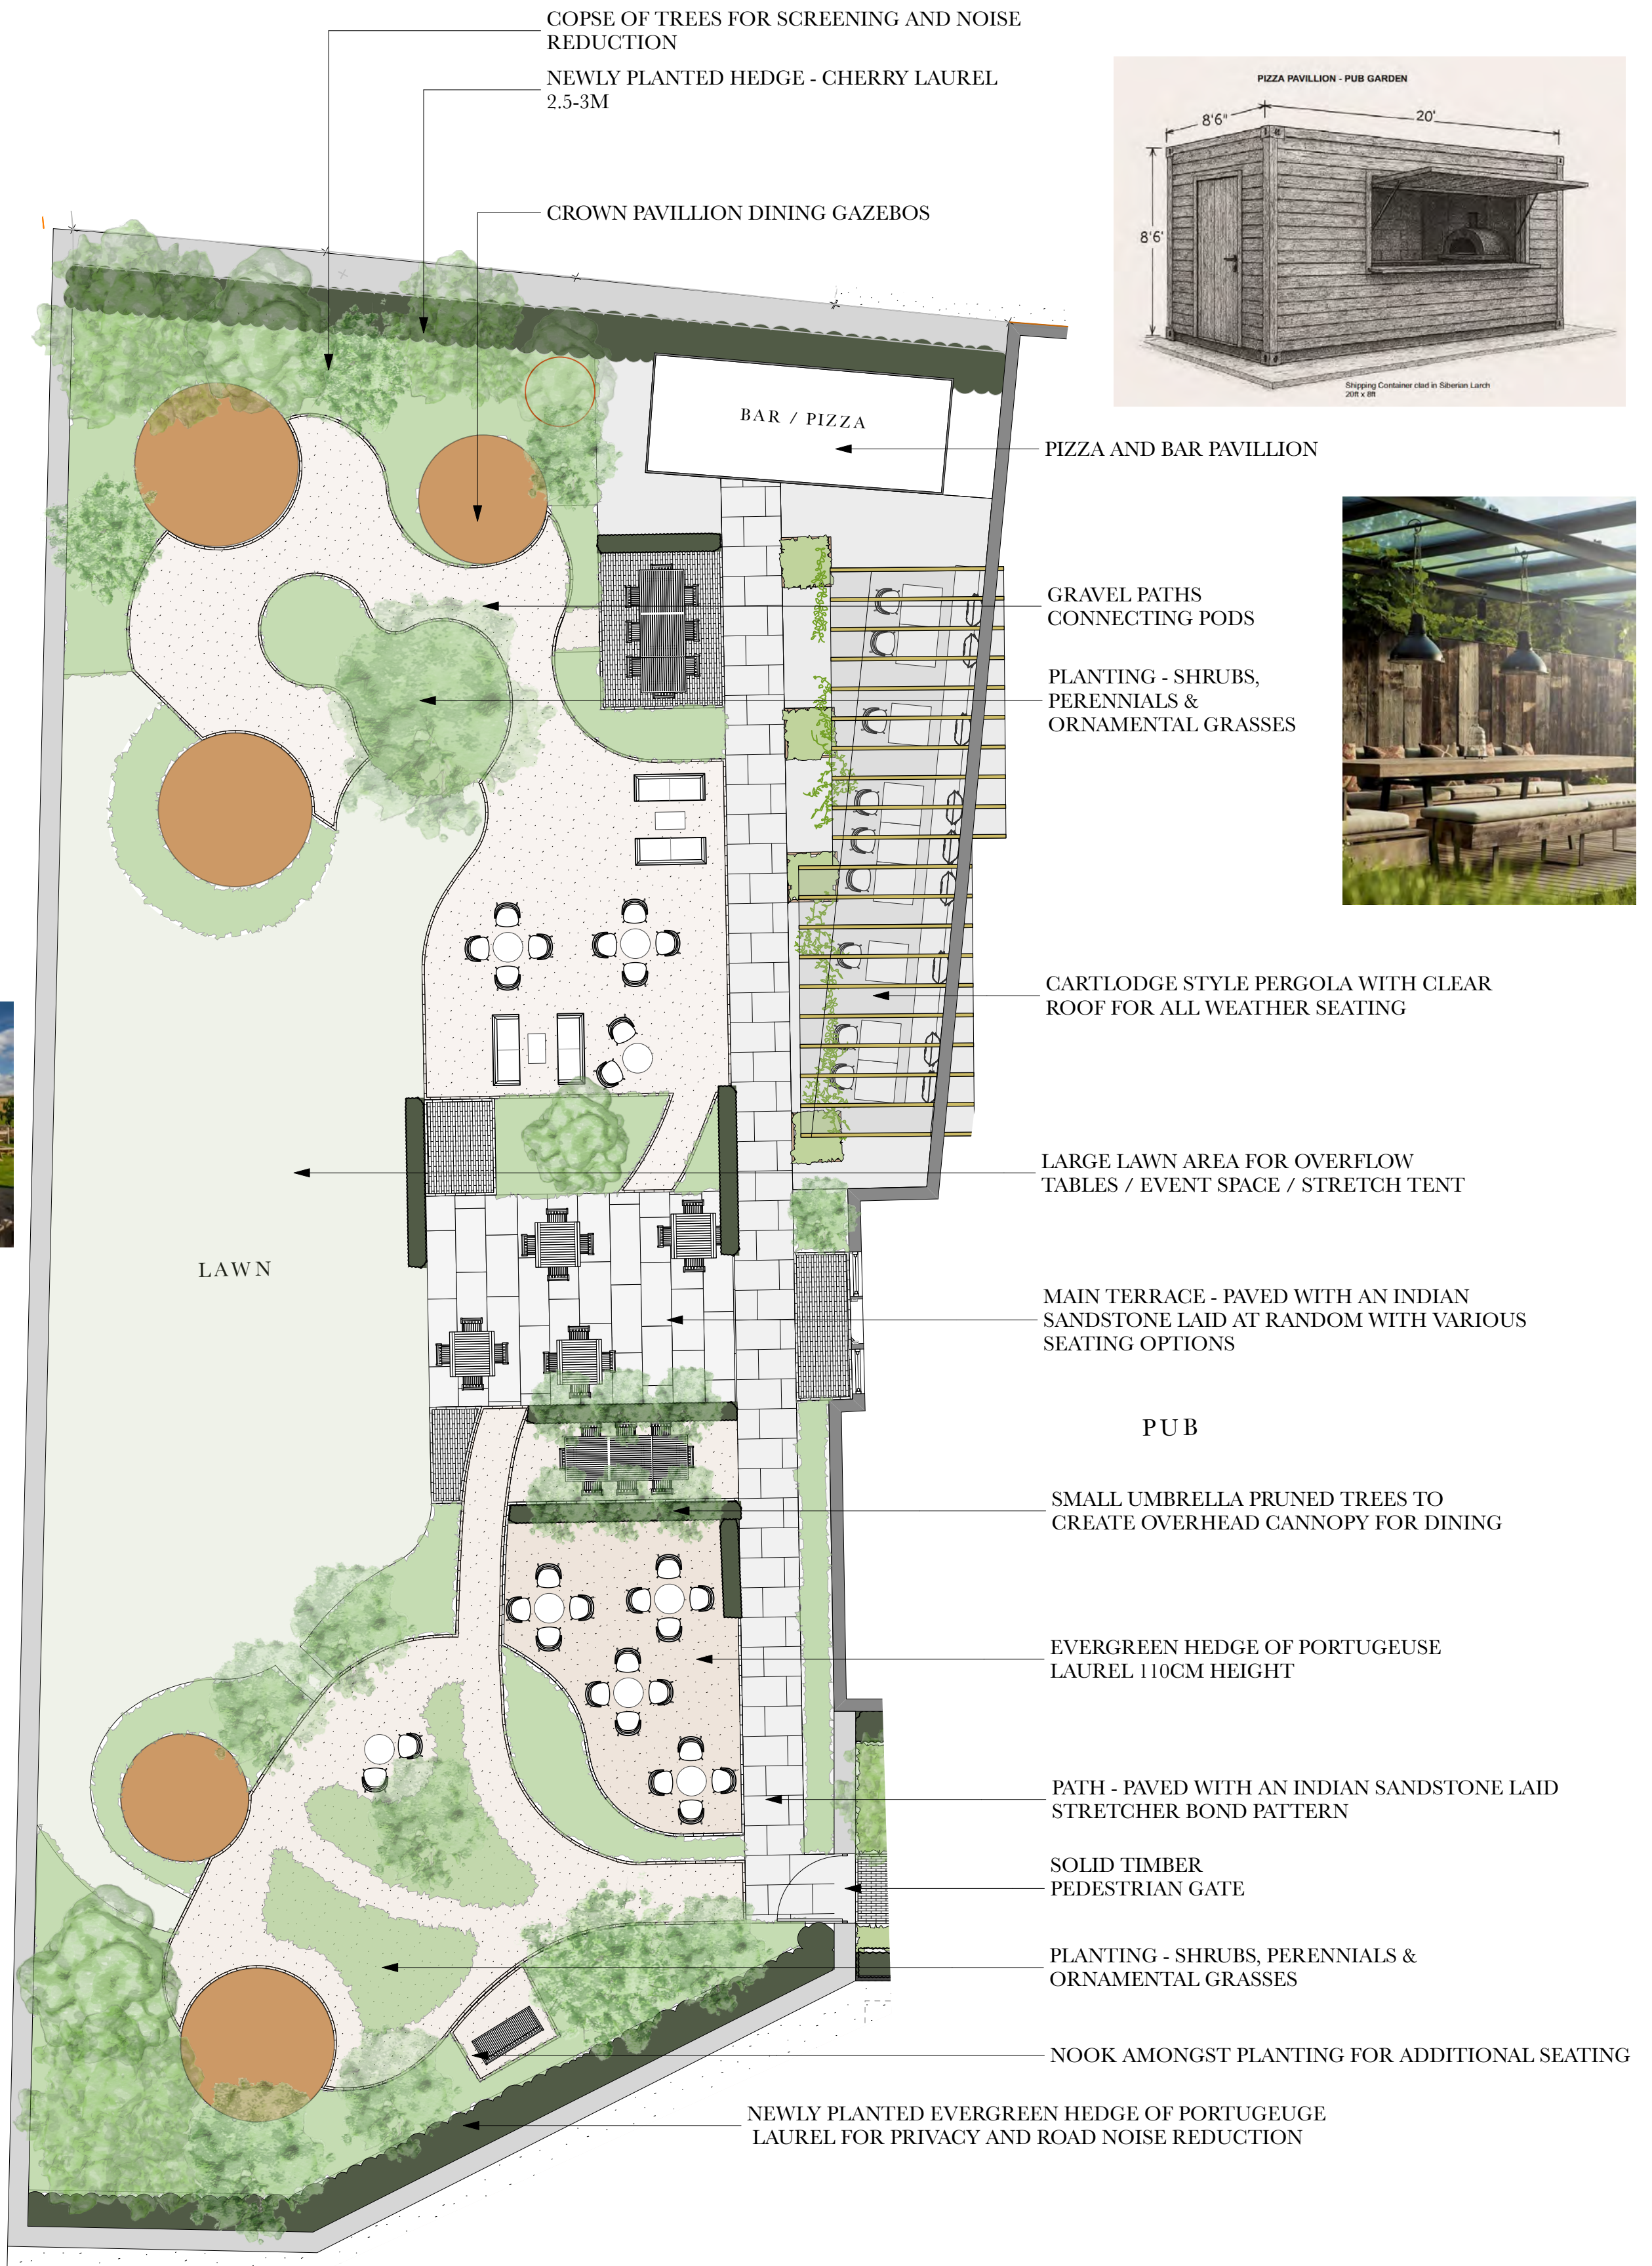


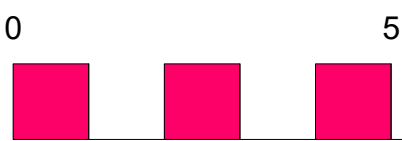

Pub Garden 102.1
Scale: 1:100

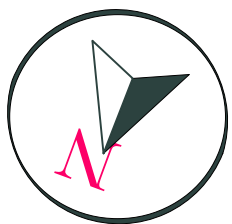

KEY			
	GRAVEL		PLANTING
	PAVING		HEDGING
	CLAY PAVERS		LAWN
	PROPOSED TREE		
	EXISTING TREE		

 07879 898 614 sarah@sarahhenderson.co.uk www.sarahhenderson.co.uk	CLIENT: Tetbury Lesiure	DRAWING TITLE: Holford Arms - Pub Garden
	ADDRESS: Holford Arms Knockdown Tetbury Gloucestershire GL8 8QY	SCALE: 1:100 @ A2
	DATE: 17.12.25	AMENDMENT: DRAWING REF: 102.1