

MALUS EVERESTE PLEACHED TREES
(16-18CM GIRTH)
UNDERPLANTED WITH EVERGREEN
NATIVE HEDGE (HEIGHT 120CM)



BORDERS PLANTED WITH PERENNIALS
& ORNAMENTAL GRASSES




10MM COTSWOLD PEA GRAVEL

3 FREESTANDING TIMBER PLANTERS
(PAINTED SAGE GREEN) 76 X 76 X 80CM
PLANTED WITH STANDARD TREES (12-14CM GIRTH)



PLANTING TO FRAME SPA,
WITH CLIMBING ROSES/ ESPALIER TREES/
TOPIARY

RENOVATED FENCE 180CM PAINTED
SAGE GREEN,
PLEACHED HORNBEAM TREES
(16-18CM GIRTH)
UNDERPLANTED WITH EVERGREEN
HEDGING

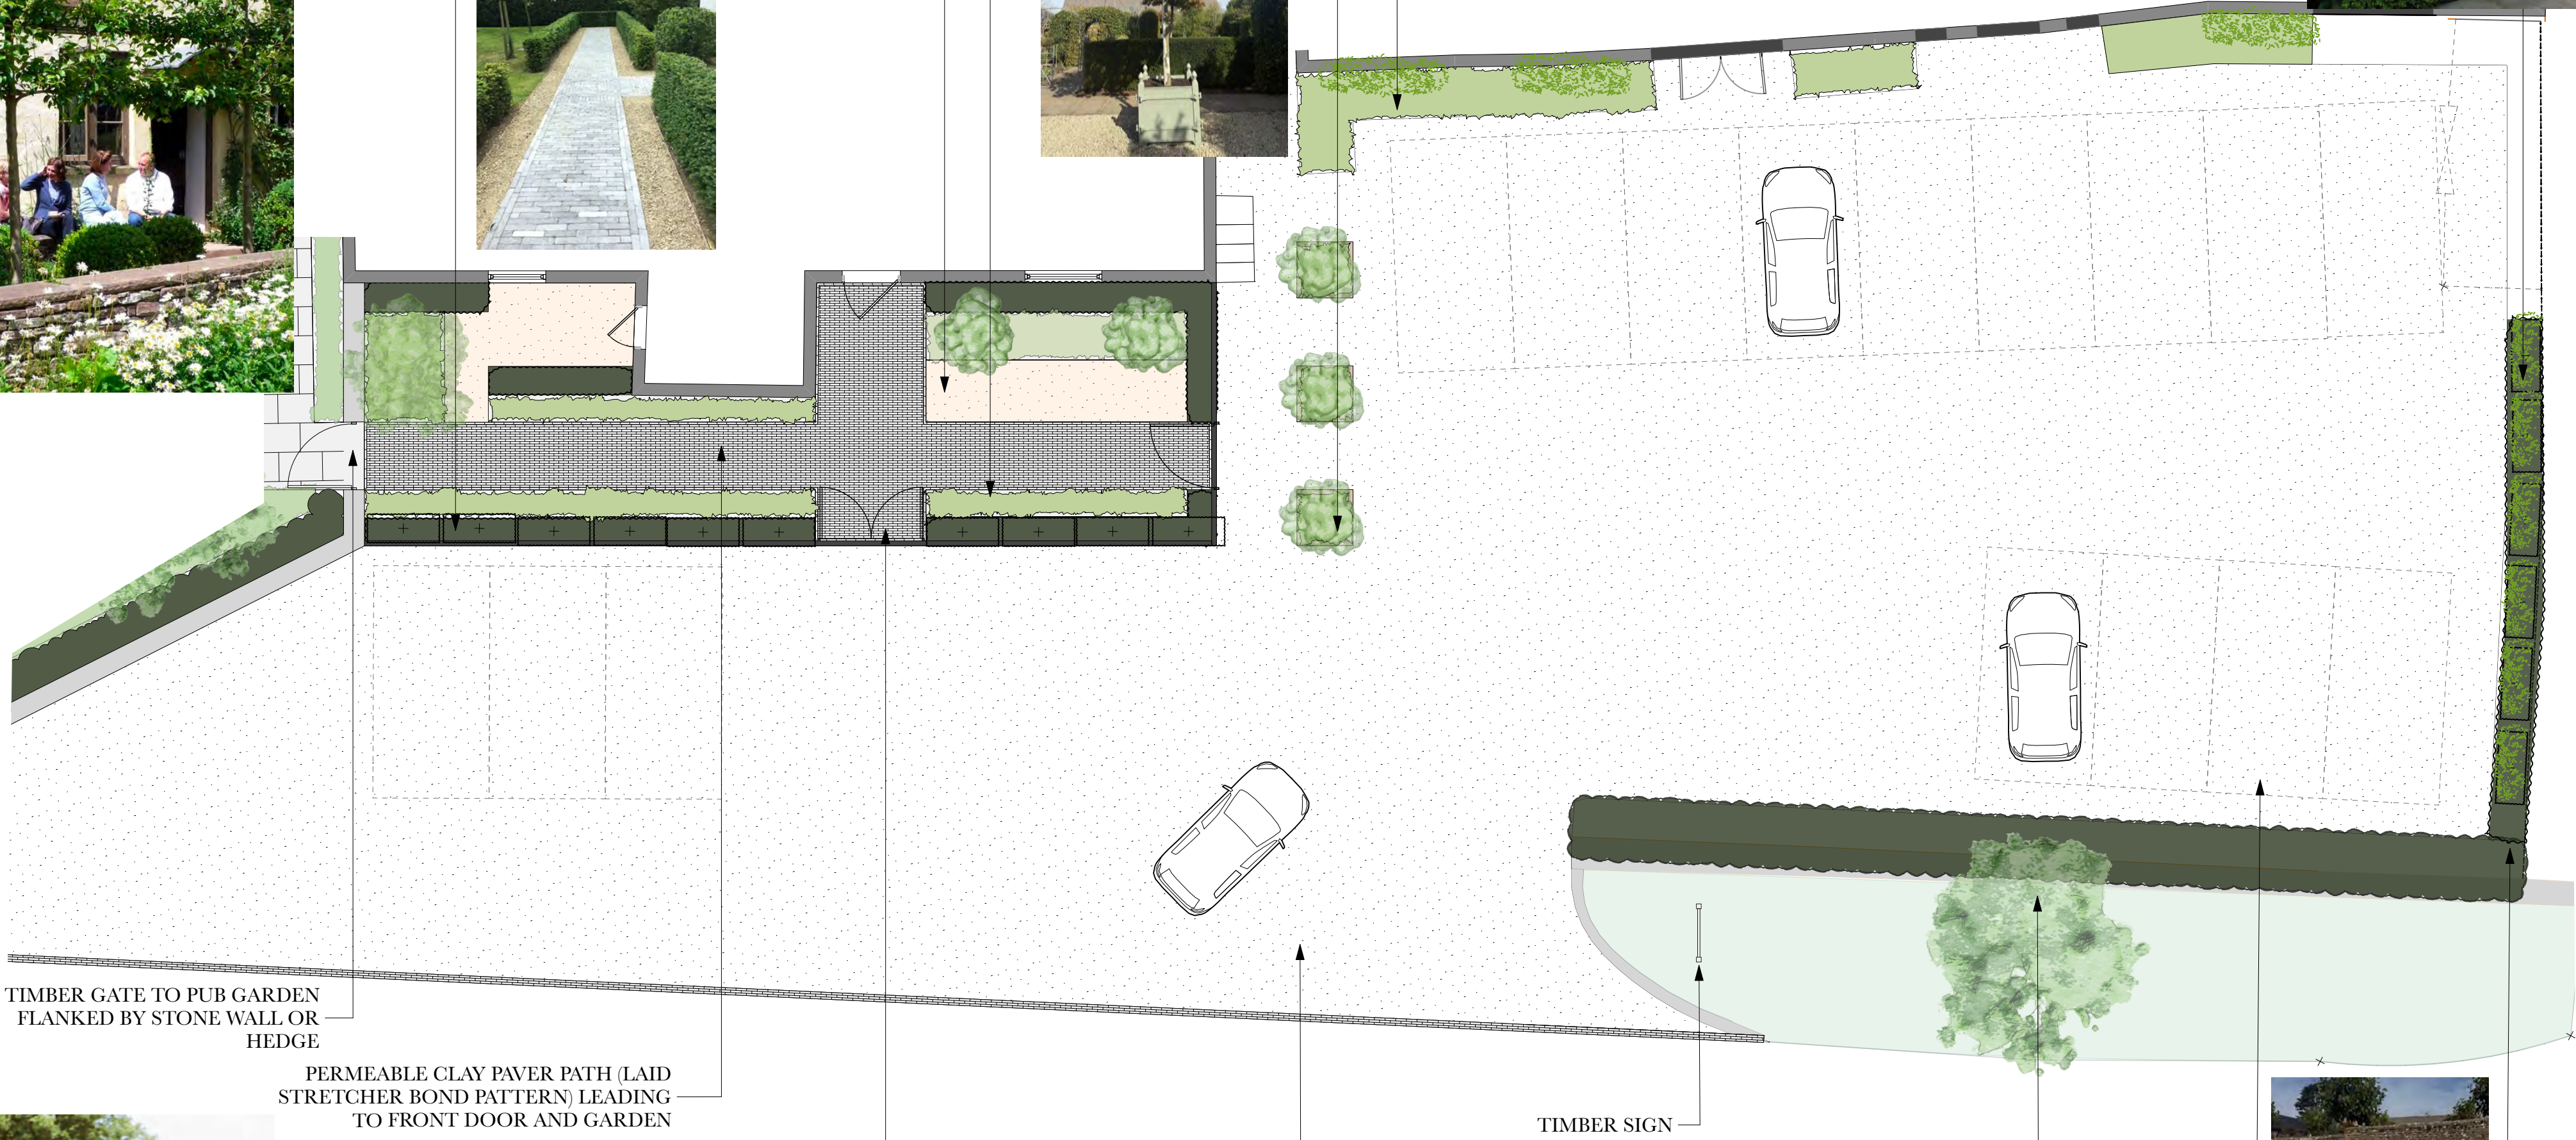

TIMBER GATE TO PUB GARDEN
FLANKED BY STONE WALL OR
HEDGE

PERMEABLE CLAY PAVER PATH (LAID
STRETCHER BOND PATTERN) LEADING
TO FRONT DOOR AND GARDEN

ESTATE STYLE FENCING AND DOUBLE GATE
TO FRAME ENTRANCE



EXISTING ENTRANCE TO CAR PARK
LAID WITH TAR & CHIP & 3 ROWS OF
COBBLES ACTING AS A THRESHOLD
BETWEEN THE ROAD AND THE DRIVE



TIMBER SIGN

GRASS VERGE OF WILDFLOWER GRASS
1 NATIVE TREE 16-18CM GIRTH

EV CHARGING POINTS




EXISTING HEDGE, RENNOVATED

Car Park/Entrance 101.1
Scale: 1:100

KEY

	GRAVEL		PLANTING
	PAVING		HEDGING
	CLAY PAVERS		LAWN
	PROPOSED TREE		
	EXISTING TREE		

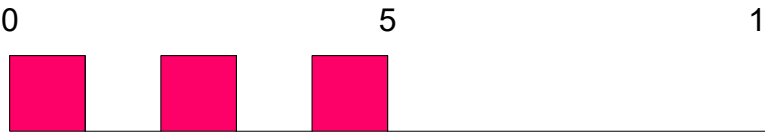

 07879 898 614 sarah@sarahhenderson.co.uk www.sarahhenderson.co.uk	CLIENT: Tetbury Lesiure	DRAWING TITLE: Holford Arms - Front Entrance
	ADDRESS: Holford Arms Knockdown Tetbury Gloucestershire GL8 8QY	SCALE: 1:100 @ A2
	DATE: 30.11.25	DRAWING REF: 101.1