



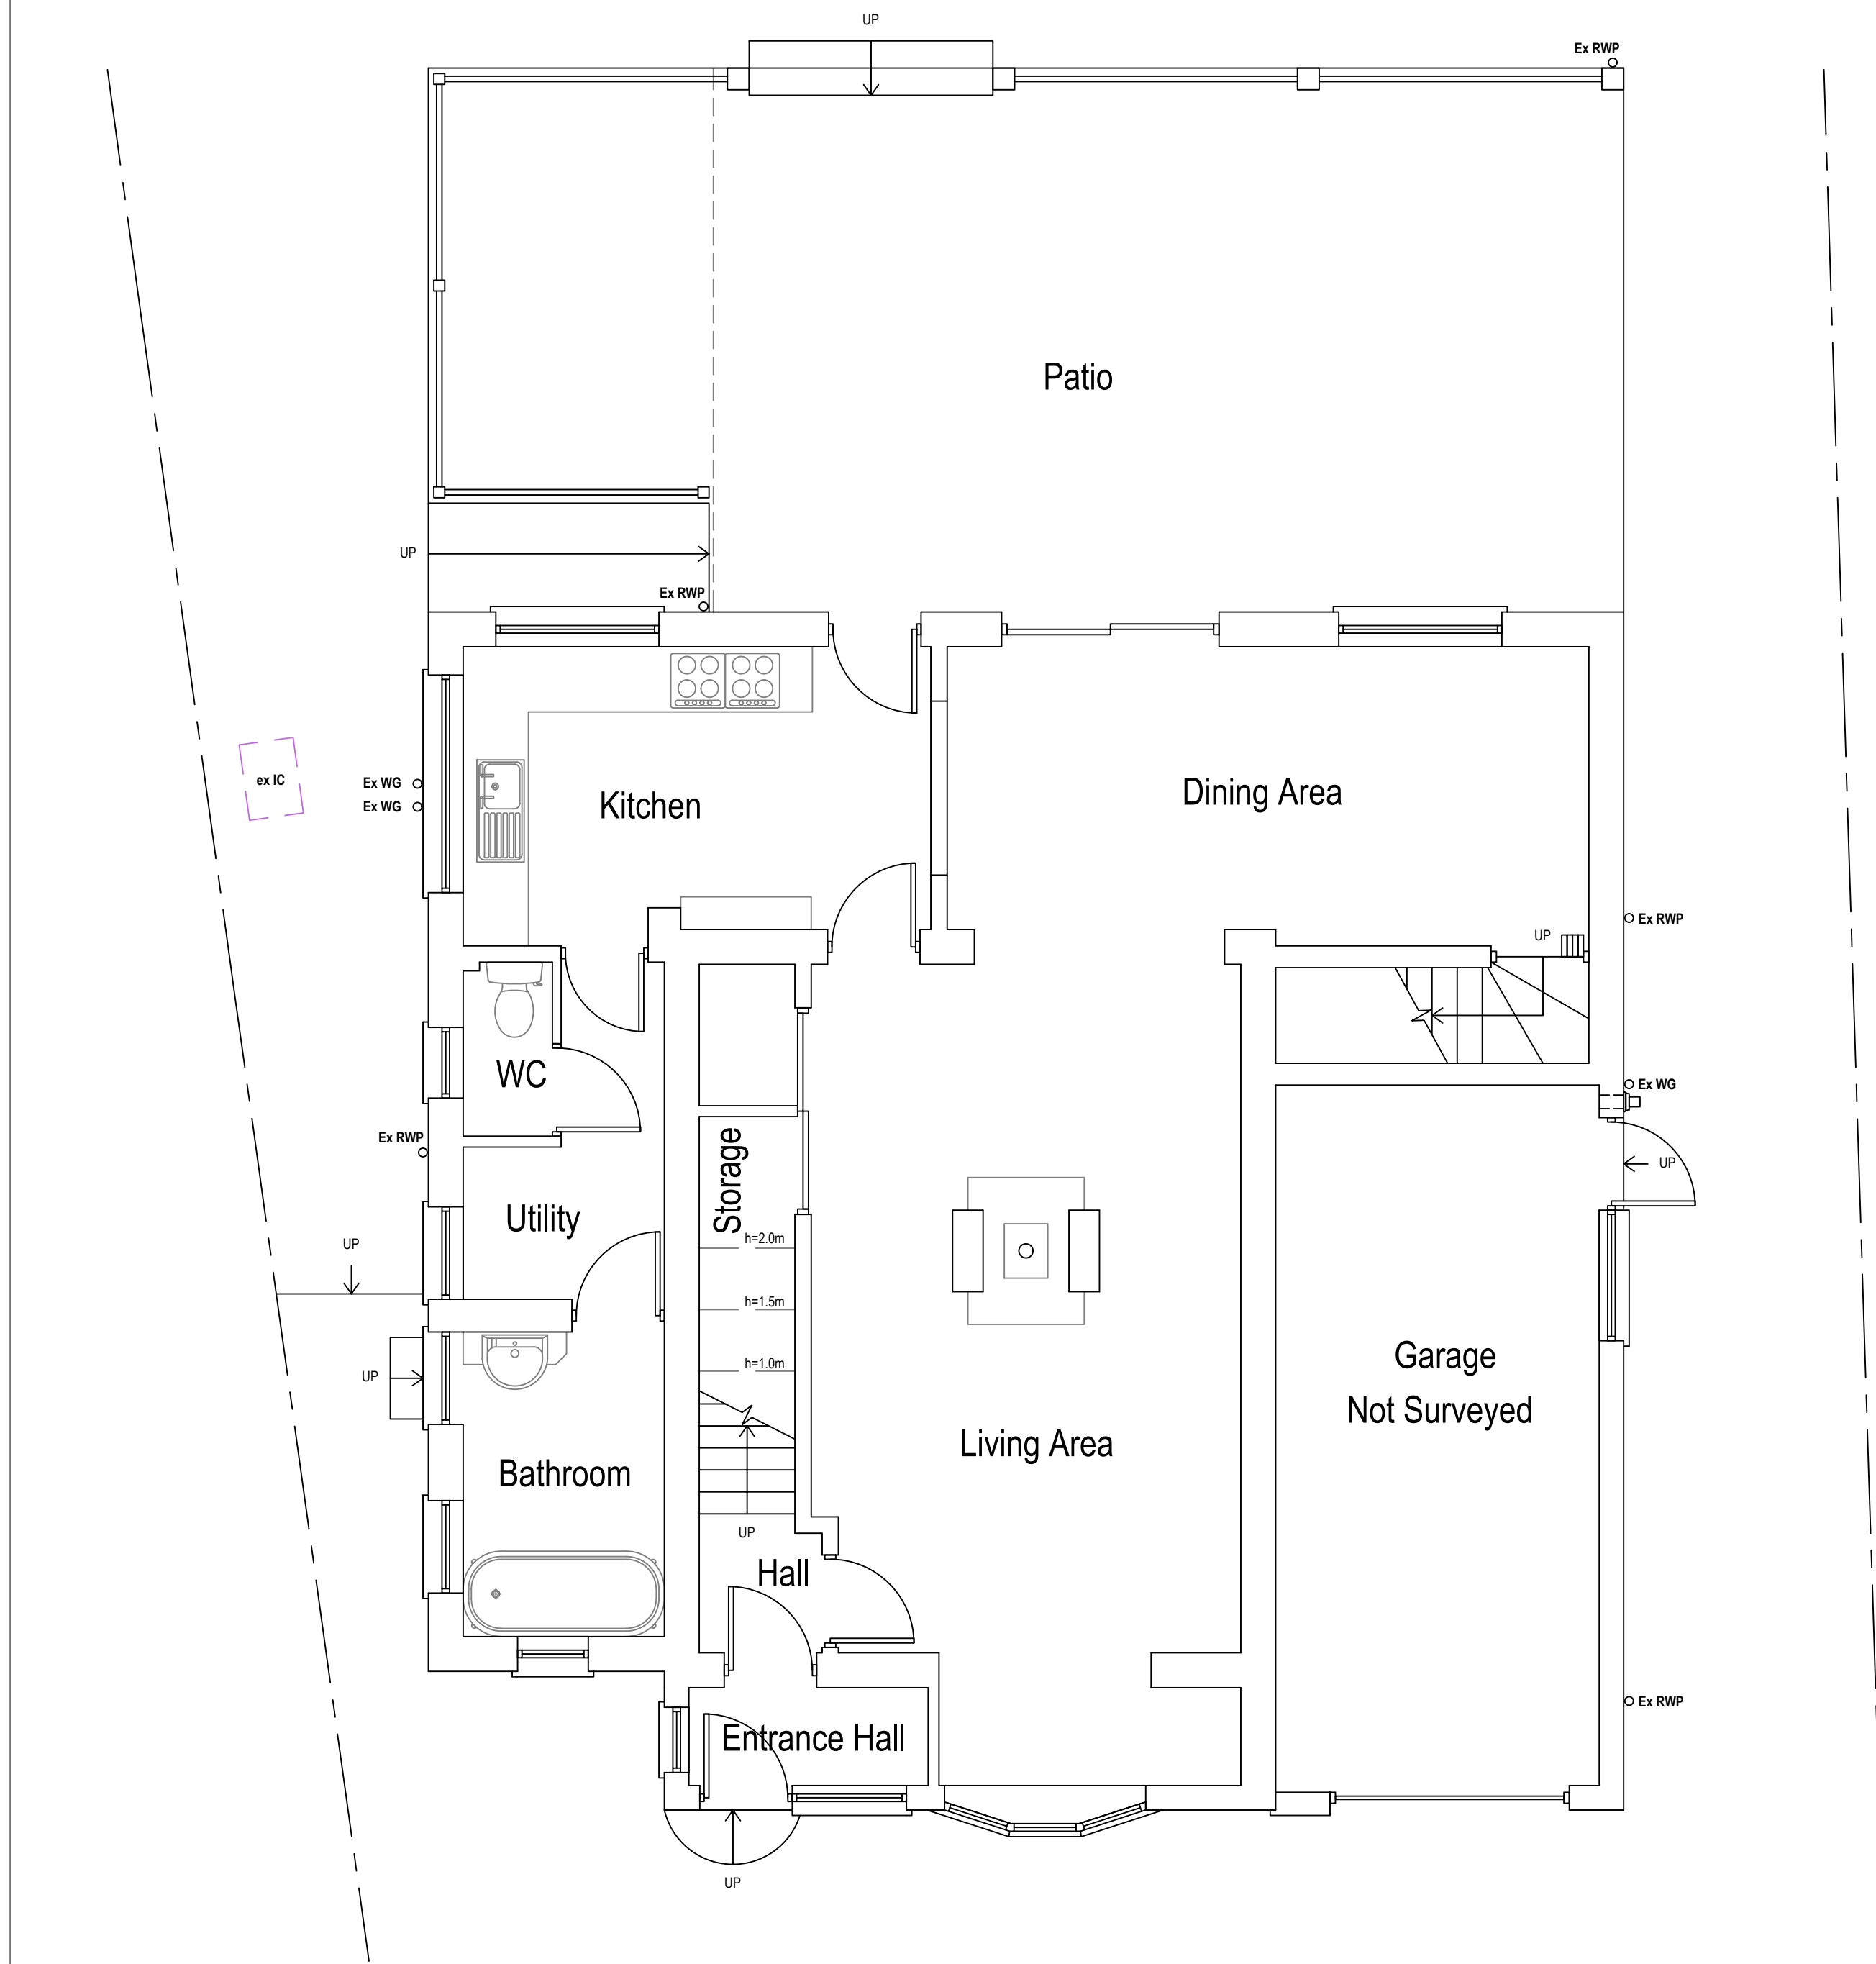

Existing Ground Floor Plan

Area ca. 84.27 m²

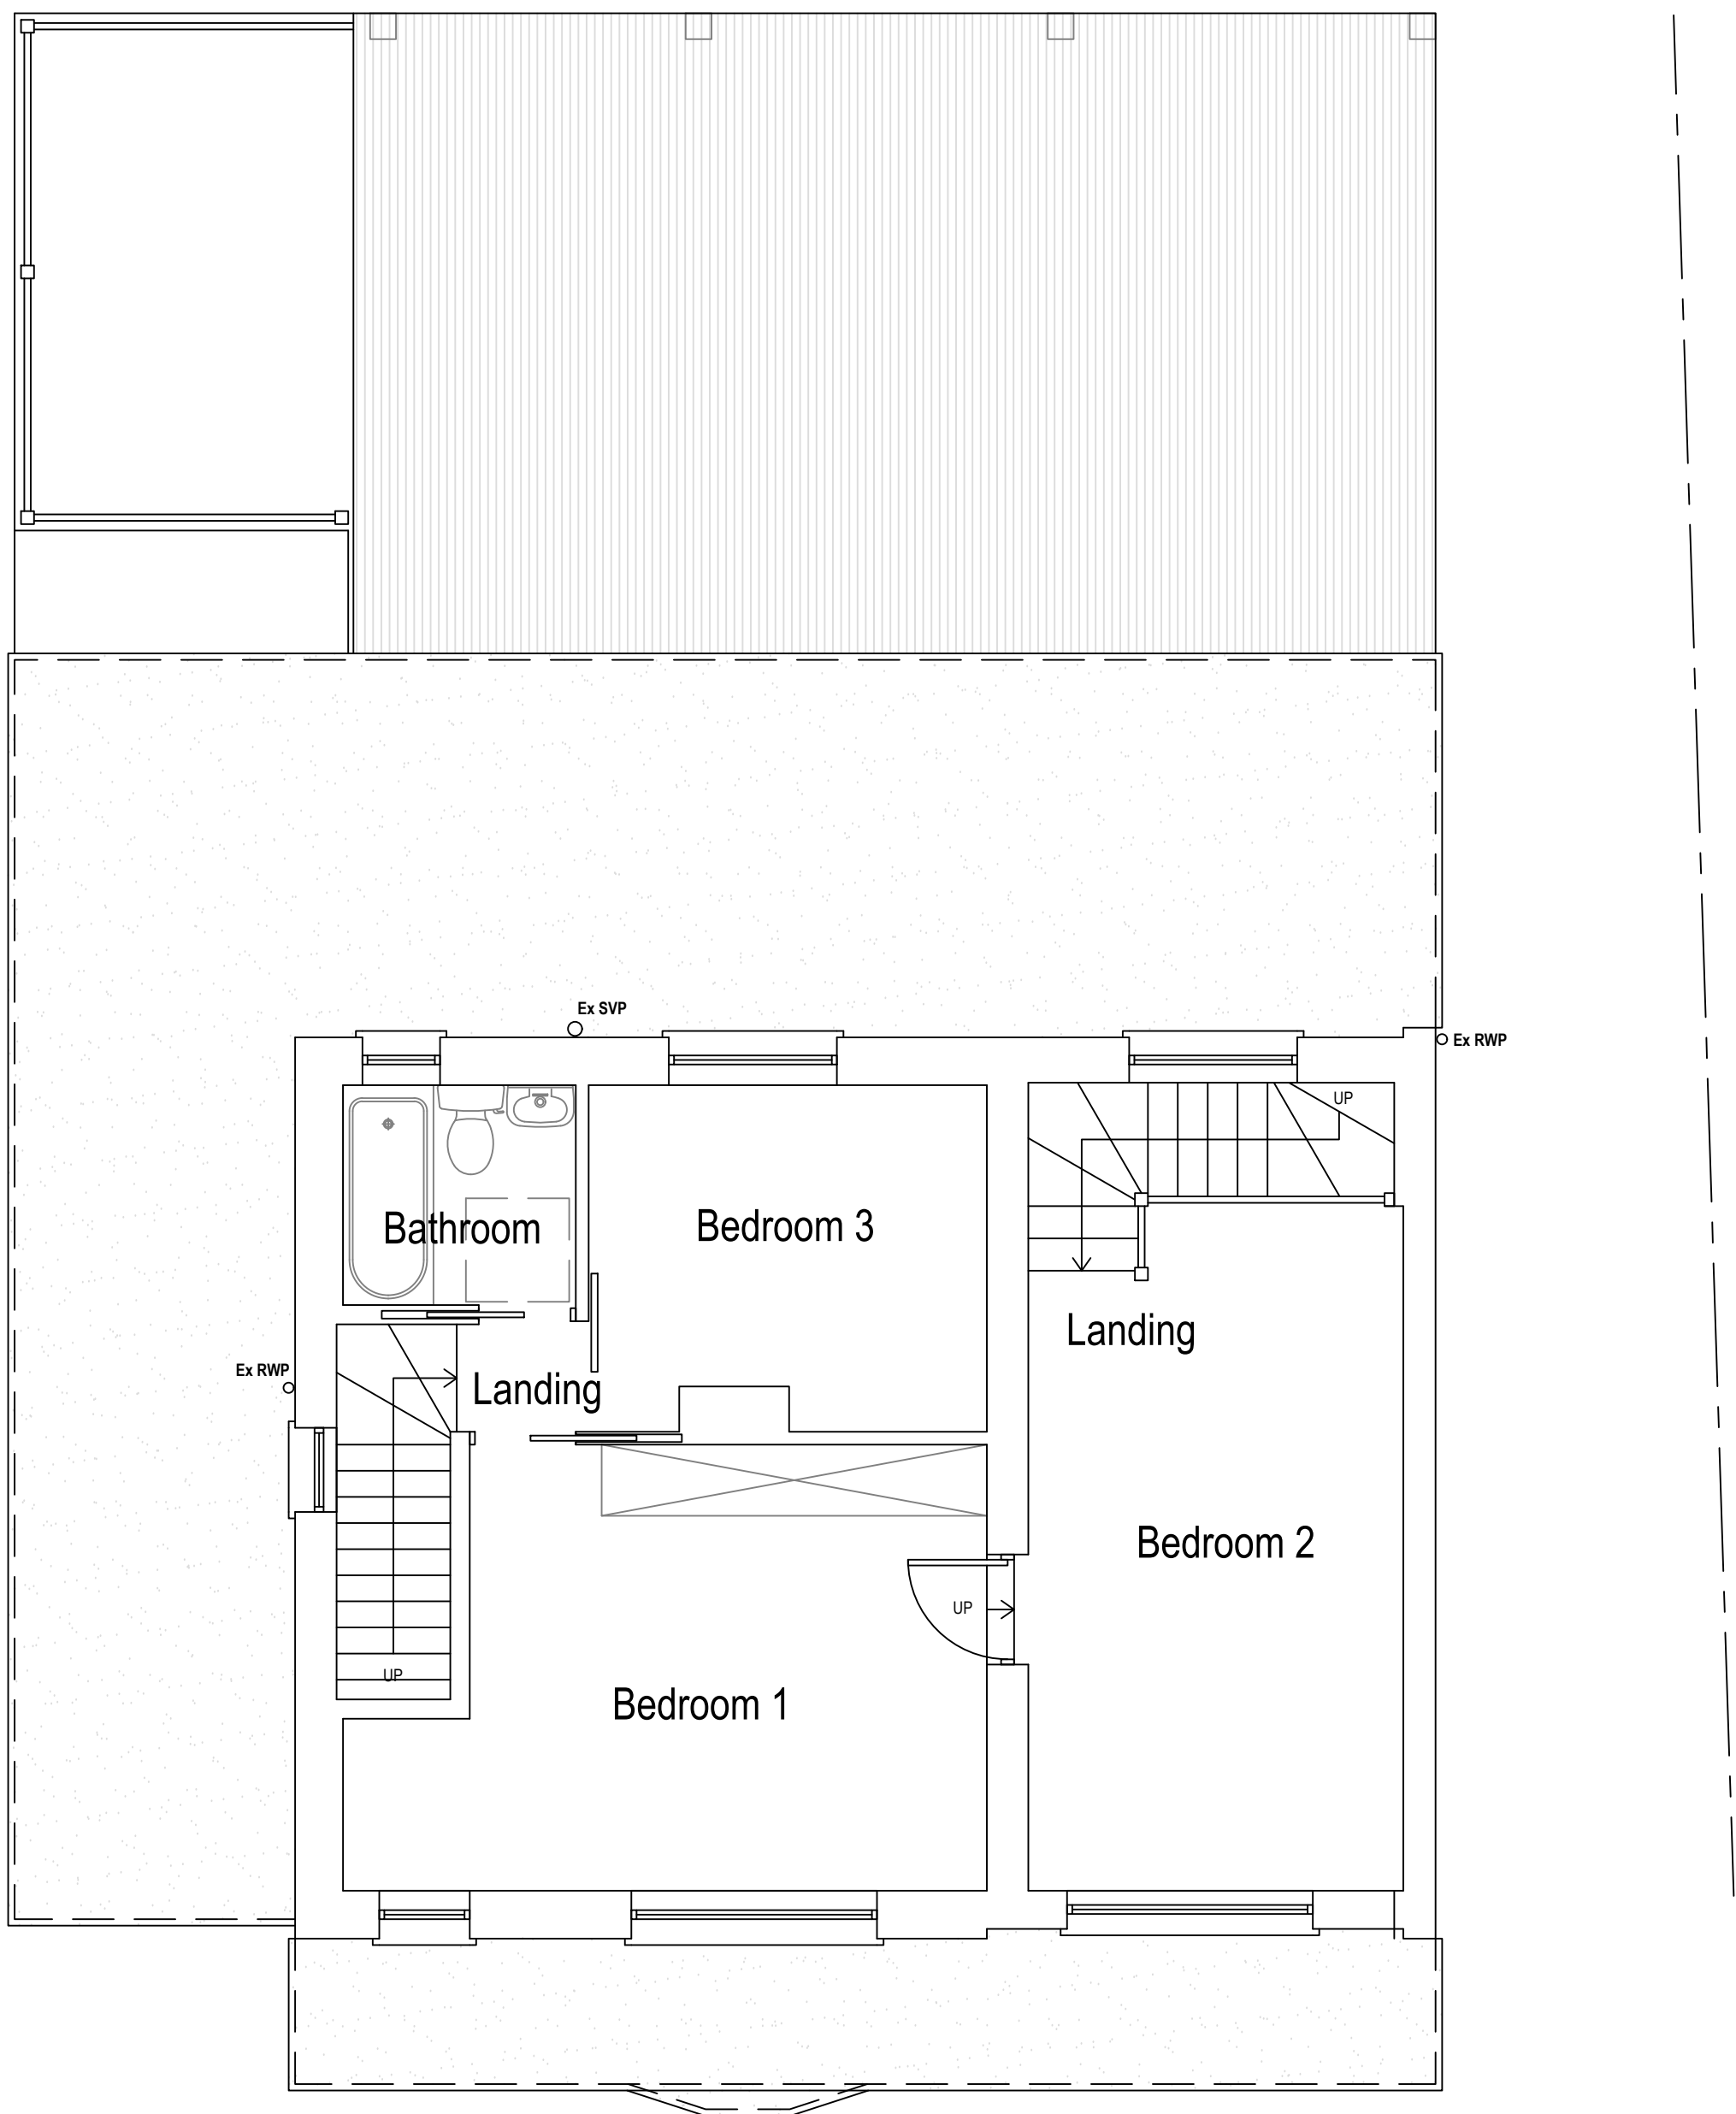

Existing First Floor Plan

Area ca. 51.09 m²



ArkiPlan Architectural Ltd • Enquiries@ArkiPlan.co.uk
Lytchett House, 13 Freeland Park, Wareham Road, Poole, Dorset, BH16 6FA

Site	45 New Road, Royal Wootton Bassett, Sindon SN4 7DG	Date	23.03.2026		
		Sheet	26-0263	D02	REV 02
		Job	Loft Conversion		
		Scale	1:50 @A1, 1:100 @A3		
Title Number	WT298509	Title	As Shown		