


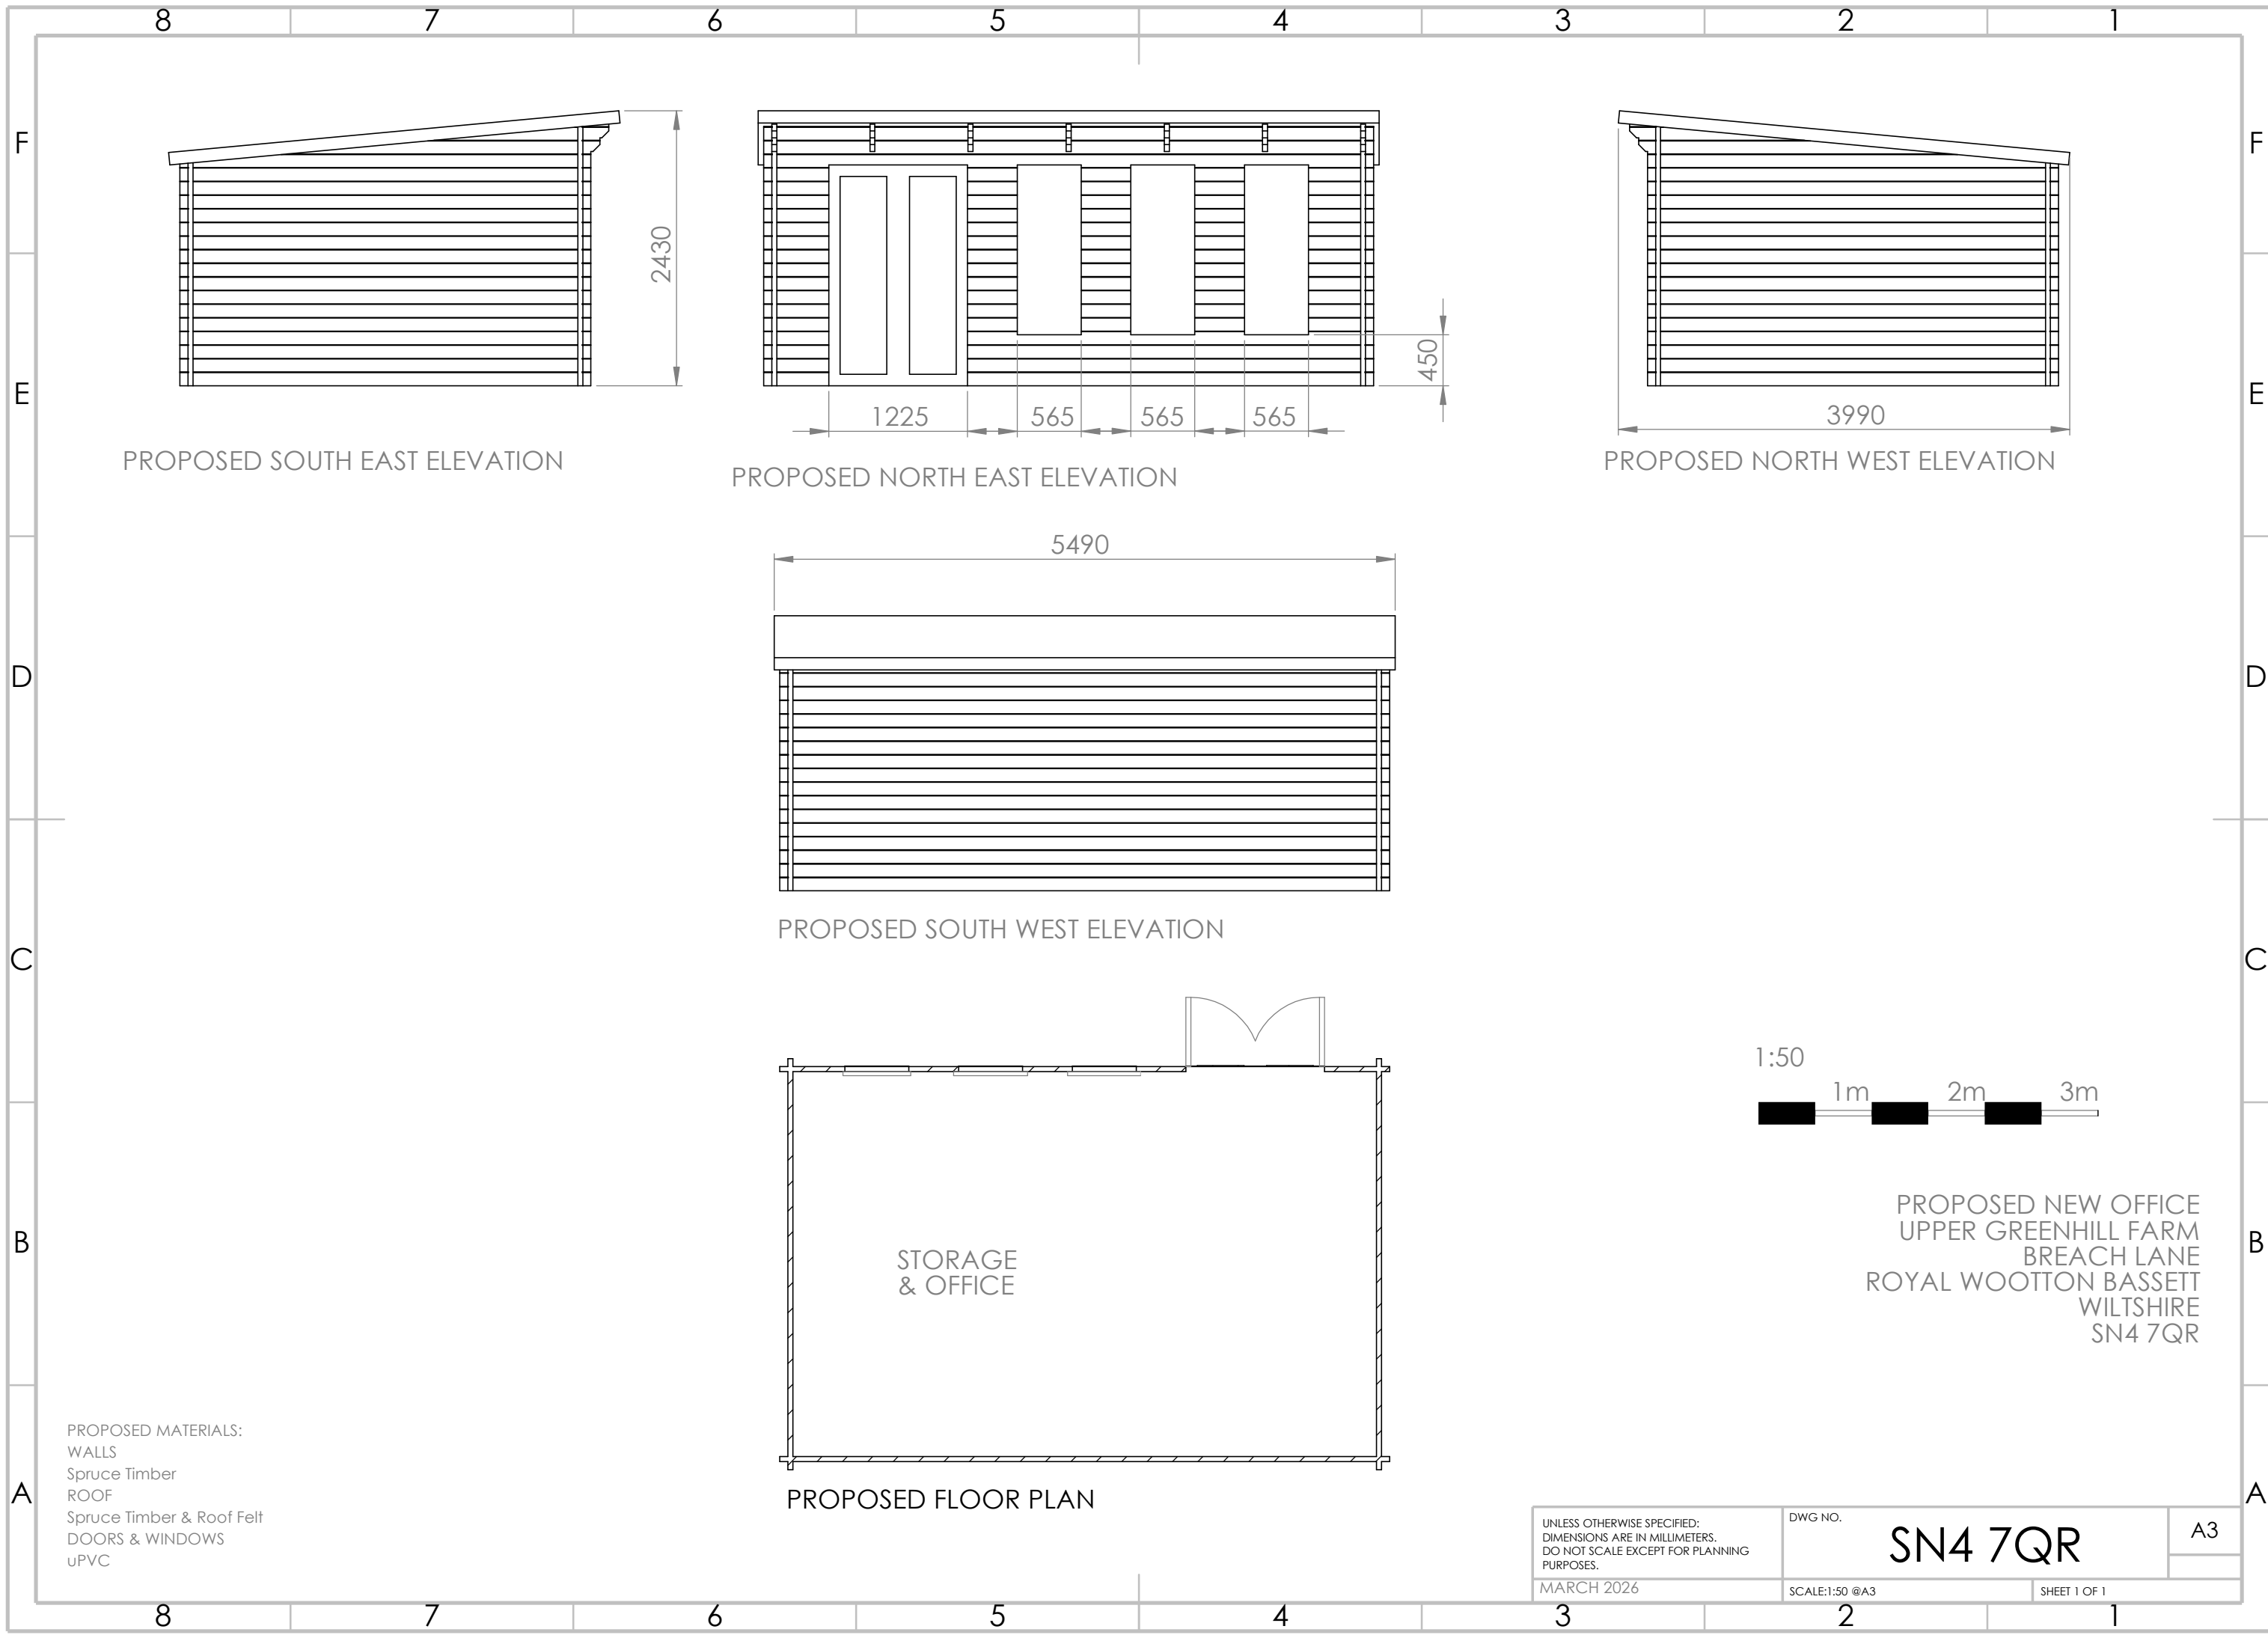

PROPOSED MATERIALS:
WALLS
Spruce Timber
ROOF
Spruce Timber & Roof Felt
DOORS & WINDOWS
uPVC



PROPOSED NEW OFFICE
UPPER GREENHILL FARM
BREACH LANE
ROYAL WOOTTON BASSETT
WILTSHIRE
SN4 7QR

UNLESS OTHERWISE SPECIFIED: DIMENSIONS ARE IN MILLIMETERS. DO NOT SCALE EXCEPT FOR PLANNING PURPOSES. MARCH 2026	DWG NO.	A3
	SN4 7QR	
SCALE:1:50 @A3		SHEET 1 OF 1