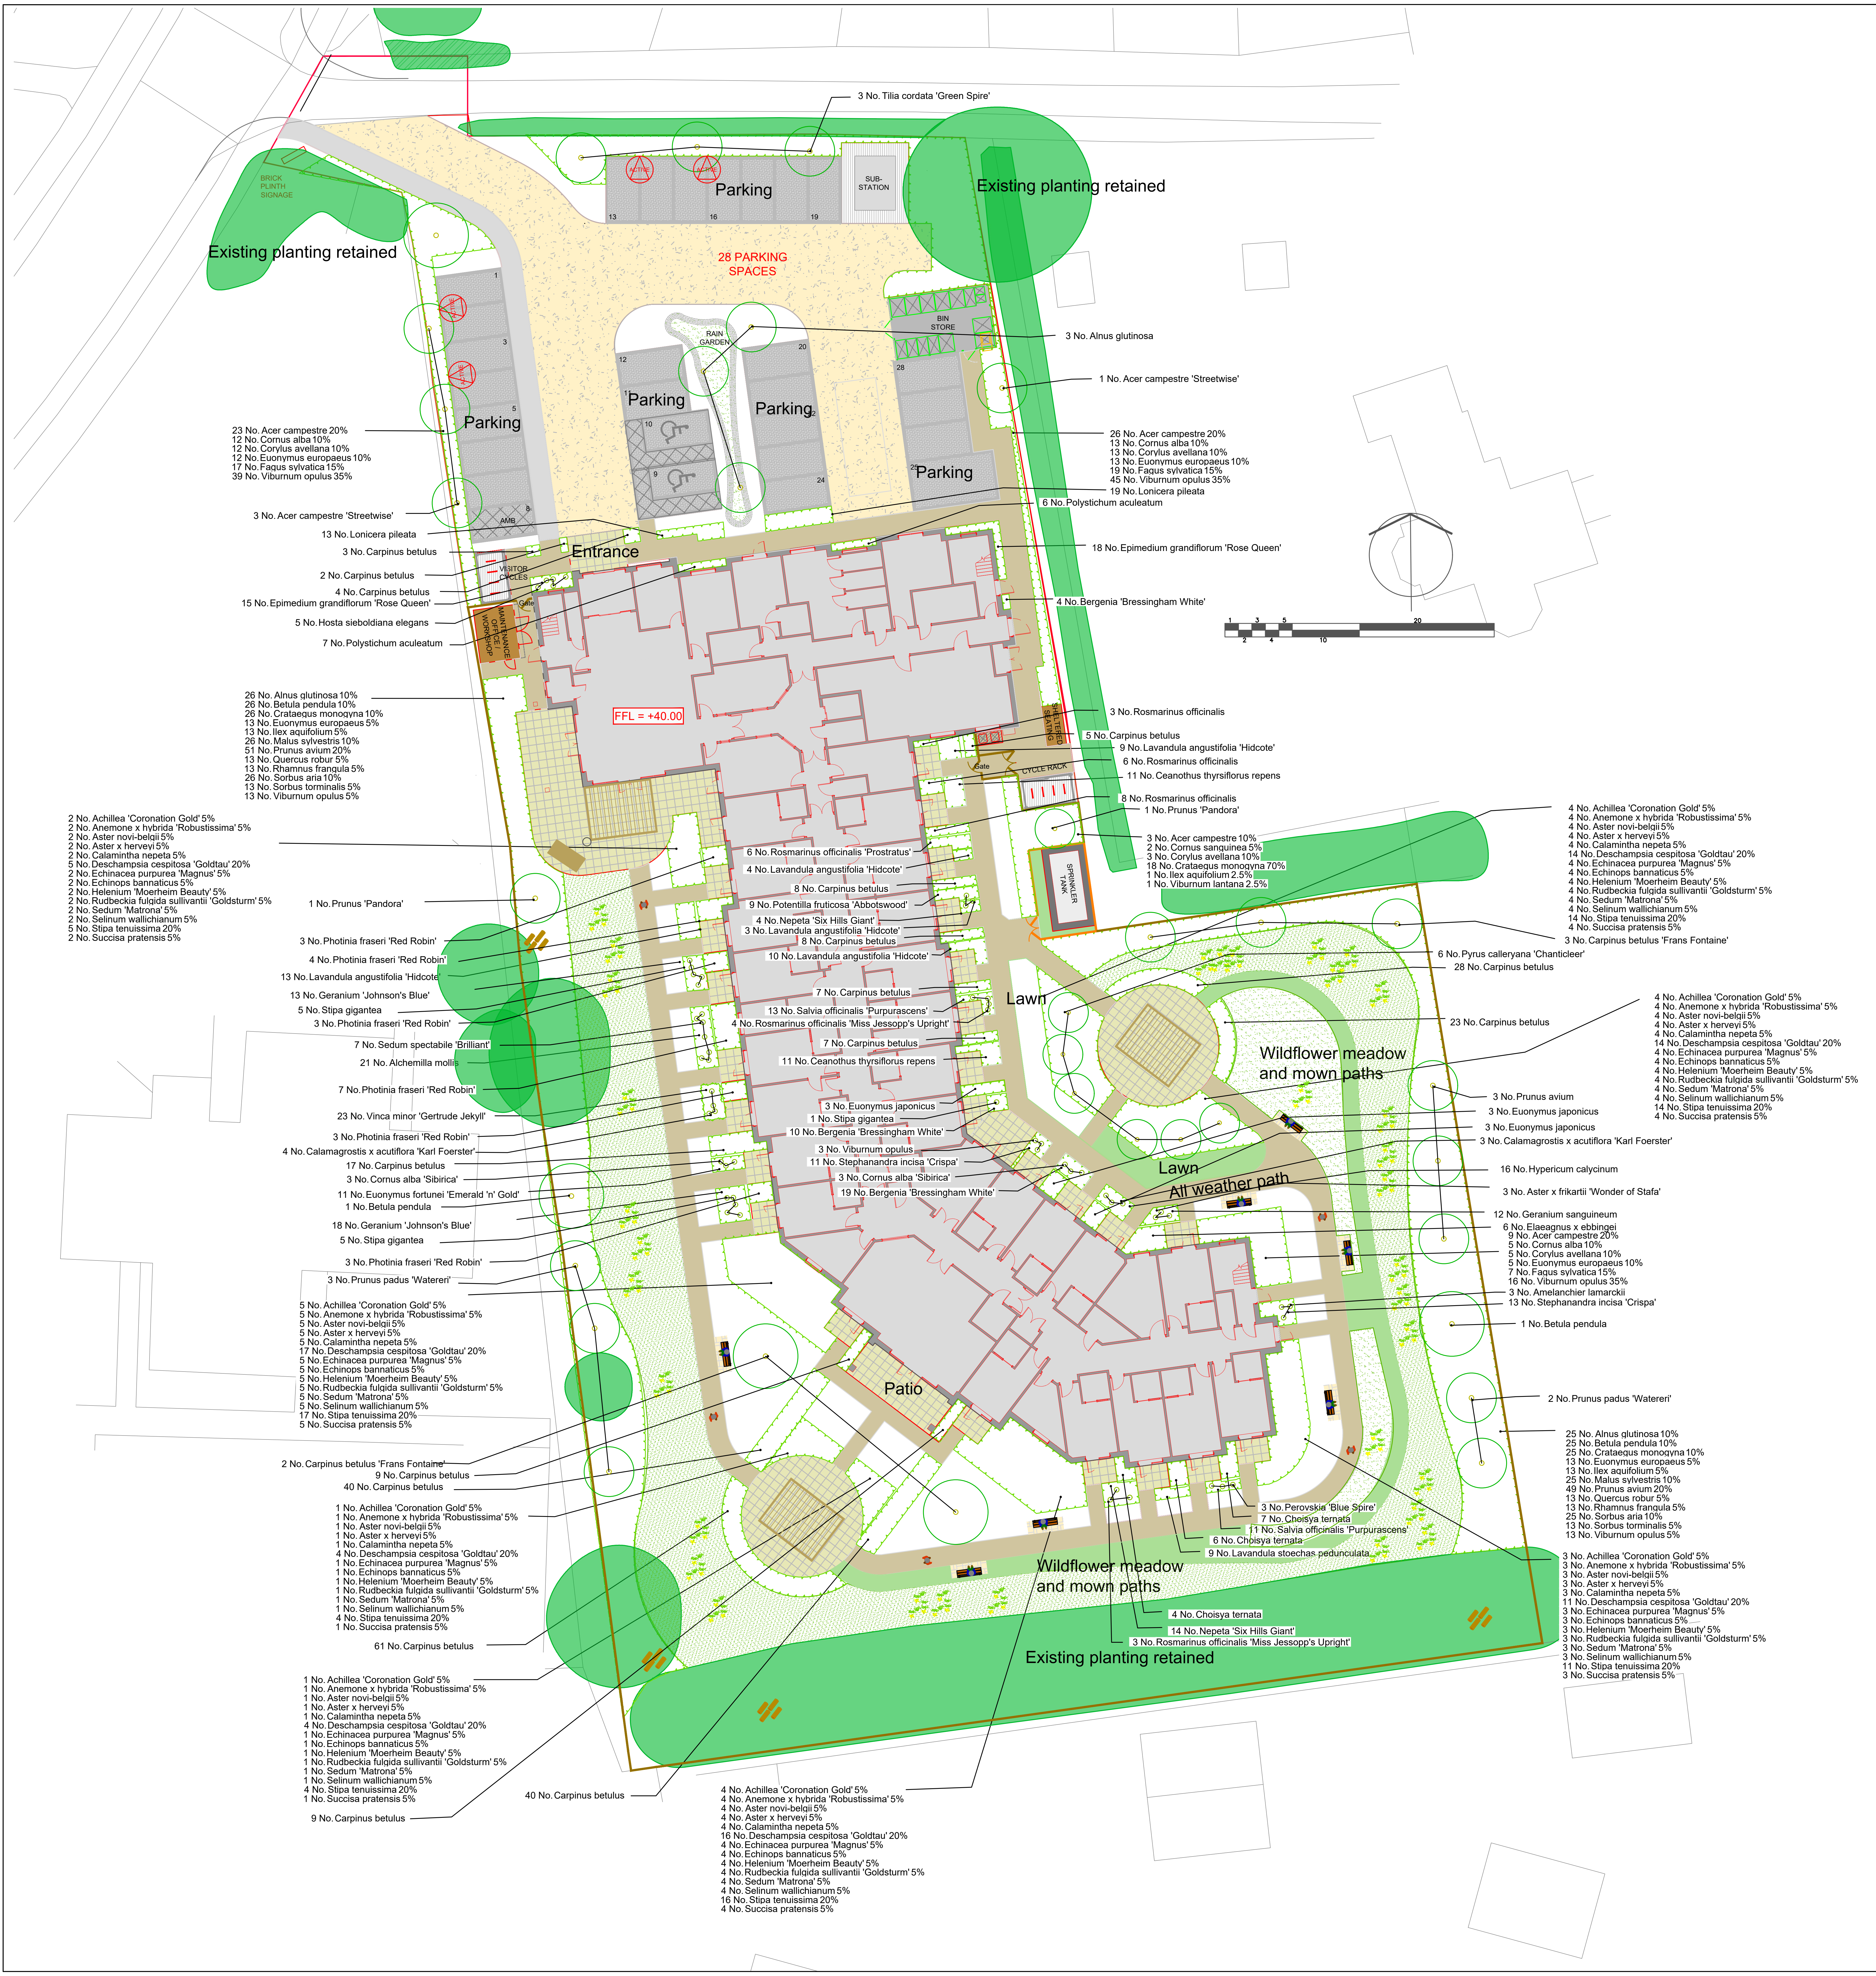
3 No. Tilia cordata 'Green Spire'
Parking
13
16
19
SUB-STATION
Existing planting retained
BRICK PLINTH SIGNAGE
Existing planting retained
28 PARKING SPACES
RAIN GARDEN
BIN STORE
3 No. Alnus glutinosa
1 No. Acer campestre 'Streetwise'
1
3
5
8
AMB
Parking
12
11
10
9
Parking
20
24
Parking
28
23 No. Acer campestre 20%
12 No. Cornus alba 10%
12 No. Corylus avellana 10%
12 No. Euonymus europaeus 10%
17 No. Fagus sylvatica 15%
39 No. Viburnum opulus 35%
26 No. Acer campestre 20%
13 No. Cornus alba 10%
13 No. Corylus avellana 10%
13 No. Euonymus europaeus 10%
19 No. Fagus sylvatica 15%
45 No. Viburnum opulus 35%
19 No. Lonicera pileata
6 No. Polystichum aculeatum
3 No. Acer campestre 'Streetwise'
13 No. Lonicera pileata
3 No. Carpinus betulus
Entrance
18 No. Epimedium grandiflorum 'Rose Queen'
2 No. Carpinus betulus
VISITOR CYCLES
4 No. Carpinus betulus
15 No. Epimedium grandiflorum 'Rose Queen'
Gate
MAINTENANCE OFFICE / WORKSHOP
5 No. Hosta sieboldiana elegans
4 No. Bergenia 'Bressingham White'
7 No. Polystichum aculeatum
1
3
5
20
2
4
10
26 No. Alnus glutinosa 10%
26 No. Betula pendula 10%
26 No. Crataegus monogyna 10%
13 No. Euonymus europaeus 5%
13 No. Ilex aquifolium 5%
26 No. Malus sylvestris 10%
51 No. Prunus avium 20%
13 No. Quercus robur 5%
13 No. Rhamnus frangula 5%
26 No. Sorbus aria 10%
13 No. Sorbus torminalis 5%
13 No. Viburnum opulus 5%
FFL = +40.00
3 No. Rosmarinus officinalis
SHELTERED SEATING
5 No. Carpinus betulus
9 No. Lavandula angustifolia 'Hidcote'
Gate
CYCLE RACK
6 No. Rosmarinus officinalis
11 No. Ceanothus thyrsiflorus repens
8 No. Rosmarinus officinalis
1 No. Prunus 'Pandora'
2 No. Achillea 'Coronation Gold' 5%
2 No. Anemone x hybrida 'Robustissima' 5%
2 No. Aster novi-belgii 5%
2 No. Aster x herveyi 5%
2 No. Calamintha nepeta 5%
5 No. Deschampsia cespitosa 'Goldtau' 20%
2 No. Echinacea purpurea 'Magnus' 5%
2 No. Echinops bannaticus 5%
2 No. Helenium 'Moerheim Beauty' 5%
2 No. Rudbeckia fulgida sullivantii 'Goldsturm' 5%
2 No. Sedum 'Matrona' 5%
2 No. Selinum wallichianum 5%
5 No. Stipa tenuissima 20%
2 No. Succisa pratensis 5%
4 No. Achillea 'Coronation Gold' 5%
4 No. Anemone x hybrida 'Robustissima' 5%
4 No. Aster novi-belgii 5%
4 No. Aster x herveyi 5%
4 No. Calamintha nepeta 5%
14 No. Deschampsia cespitosa 'Goldtau' 20%
4 No. Echinacea purpurea 'Magnus' 5%
4 No. Echinops bannaticus 5%
4 No. Helenium 'Moerheim Beauty' 5%
4 No. Rudbeckia fulgida sullivantii 'Goldsturm' 5%
4 No. Sedum 'Matrona' 5%
4 No. Selinum wallichianum 5%
14 No. Stipa tenuissima 20%
4 No. Succisa pratensis 5%
3 No. Acer campestre 10%
2 No. Cornus sanguinea 5%
3 No. Corylus avellana 10%
18 No. Crataegus monogyna 70%
1 No. Ilex aquifolium 2.5%
1 No. Viburnum lantana 2.5%
SPRINKLER TANK
6 No. Rosmarinus officinalis 'Prostratus'
4 No. Lavandula angustifolia 'Hidcote'
8 No. Carpinus betulus
1 No. Prunus 'Pandora'
9 No. Potentilla fruticosa 'Abbotswood'
4 No. Nepeta 'Six Hills Giant'
3 No. Lavandula angustifolia 'Hidcote'
8 No. Carpinus betulus
3 No. Photinia fraseri 'Red Robin'
10 No. Lavandula angustifolia 'Hidcote'
3 No. Carpinus betulus 'Frans Fontaine'
4 No. Photinia fraseri 'Red Robin'
6 No. Pyrus calleryana 'Chanticleer'
13 No. Lavandula angustifolia 'Hidcote'
28 No. Carpinus betulus
13 No. Geranium 'Johnson's Blue'
7 No. Carpinus betulus
5 No. Stipa gigantea
13 No. Salvia officinalis 'Purpurascens'
3 No. Photinia fraseri 'Red Robin'
4 No. Rosmarinus officinalis 'Miss Jessopp's Upright'
Lawn
23 No. Carpinus betulus
7 No. Sedum spectabile 'Brilliant'
7 No. Carpinus betulus
4 No. Achillea 'Coronation Gold' 5%
4 No. Anemone x hybrida 'Robustissima' 5%
4 No. Aster novi-belgii 5%
4 No. Aster x herveyi 5%
4 No. Calamintha nepeta 5%
14 No. Deschampsia cespitosa 'Goldtau' 20%
4 No. Echinacea purpurea 'Magnus' 5%
4 No. Echinops bannaticus 5%
4 No. Helenium 'Moerheim Beauty' 5%
4 No. Rudbeckia fulgida sullivantii 'Goldsturm' 5%
4 No. Sedum 'Matrona' 5%
4 No. Selinum wallichianum 5%
14 No. Stipa tenuissima 20%
4 No. Succisa pratensis 5%
21 No. Alchemilla mollis
11 No. Ceanothus thyrsiflorus repens
Wildflower meadow and mown paths
7 No. Photinia fraseri 'Red Robin'
3 No. Prunus avium
23 No. Vinca minor 'Gertrude Jekyll'
3 No. Euonymus japonicus
1 No. Stipa gigantea
3 No. Euonymus japonicus
3 No. Euonymus japonicus
3 No. Photinia fraseri 'Red Robin'
10 No. Bergenia 'Bressingham White'
4 No. Calamagrostis x acutiflora 'Karl Foerster'
3 No. Viburnum opulus
3 No. Calamagrostis x acutiflora 'Karl Foerster'
17 No. Carpinus betulus
11 No. Stephanandra incisa 'Crispa'
3 No. Cornus alba 'Sibirica'
3 No. Cornus alba 'Sibirica'
16 No. Hypericum calycinum
Lawn
11 No. Euonymus fortunei 'Emerald 'n' Gold'
19 No. Bergenia 'Bressingham White'
All weather path
3 No. Aster x frikartii 'Wonder of Stafa'
1 No. Betula pendula
18 No. Geranium 'Johnson's Blue'
12 No. Geranium sanguineum
5 No. Stipa gigantea
6 No. Elaeagnus x ebbingei
9 No. Acer campestre 20%
5 No. Cornus alba 10%
5 No. Corylus avellana 10%
5 No. Euonymus europaeus 10%
7 No. Fagus sylvatica 15%
16 No. Viburnum opulus 35%
3 No. Photinia fraseri 'Red Robin'
3 No. Amelanchier lamarckii
13 No. Stephanandra incisa 'Crispa'
3 No. Prunus padus 'Watereri'
1 No. Betula pendula
5 No. Achillea 'Coronation Gold' 5%
5 No. Anemone x hybrida 'Robustissima' 5%
5 No. Aster novi-belgii 5%
5 No. Aster x herveyi 5%
5 No. Calamintha nepeta 5%
17 No. Deschampsia cespitosa 'Goldtau' 20%
5 No. Echinacea purpurea 'Magnus' 5%
5 No. Echinops bannaticus 5%
5 No. Helenium 'Moerheim Beauty' 5%
5 No. Rudbeckia fulgida sullivantii 'Goldsturm' 5%
5 No. Sedum 'Matrona' 5%
5 No. Selinum wallichianum 5%
17 No. Stipa tenuissima 20%
5 No. Succisa pratensis 5%
Patio
2 No. Prunus padus 'Watereri'
2 No. Carpinus betulus 'Frans Fontaine'
9 No. Carpinus betulus
40 No. Carpinus betulus
25 No. Alnus glutinosa 10%
25 No. Betula pendula 10%
25 No. Crataegus monogyna 10%
13 No. Euonymus europaeus 5%
13 No. Ilex aquifolium 5%
25 No. Malus sylvestris 10%
49 No. Prunus avium 20%
13 No. Quercus robur 5%
13 No. Rhamnus frangula 5%
25 No. Sorbus aria 10%
13 No. Sorbus torminalis 5%
13 No. Viburnum opulus 5%
3 No. Perovskia 'Blue Spire'
7 No. Choisya ternata
11 No. Salvia officinalis 'Purpurascens'
6 No. Choisya ternata
9 No. Lavandula stoechas pedunculata
1 No. Achillea 'Coronation Gold' 5%
1 No. Anemone x hybrida 'Robustissima' 5%
1 No. Aster novi-belgii 5%
1 No. Aster x herveyi 5%
1 No. Calamintha nepeta 5%
4 No. Deschampsia cespitosa 'Goldtau' 20%
1 No. Echinacea purpurea 'Magnus' 5%
1 No. Echinops bannaticus 5%
1 No. Helenium 'Moerheim Beauty' 5%
1 No. Rudbeckia fulgida sullivantii 'Goldsturm' 5%
1 No. Sedum 'Matrona' 5%
1 No. Selinum wallichianum 5%
4 No. Stipa tenuissima 20%
1 No. Succisa pratensis 5%
3 No. Achillea 'Coronation Gold' 5%
3 No. Anemone x hybrida 'Robustissima' 5%
3 No. Aster novi-belgii 5%
3 No. Aster x herveyi 5%
3 No. Calamintha nepeta 5%
11 No. Deschampsia cespitosa 'Goldtau' 20%
3 No. Echinacea purpurea 'Magnus' 5%
3 No. Echinops bannaticus 5%
3 No. Helenium 'Moerheim Beauty' 5%
3 No. Rudbeckia fulgida sullivantii 'Goldsturm' 5%
3 No. Sedum 'Matrona' 5%
3 No. Selinum wallichianum 5%
11 No. Stipa tenuissima 20%
3 No. Succisa pratensis 5%
Wildflower meadow and mown paths
4 No. Choisya ternata
14 No. Nepeta 'Six Hills Giant'
3 No. Rosmarinus officinalis 'Miss Jessopp's Upright'
61 No. Carpinus betulus
Existing planting retained
1 No. Achillea 'Coronation Gold' 5%
1 No. Anemone x hybrida 'Robustissima' 5%
1 No. Aster novi-belgii 5%
1 No. Aster x herveyi 5%
1 No. Calamintha nepeta 5%
4 No. Deschampsia cespitosa 'Goldtau' 20%
1 No. Echinacea purpurea 'Magnus' 5%
1 No. Echinops bannaticus 5%
1 No. Helenium 'Moerheim Beauty' 5%
1 No. Rudbeckia fulgida sullivantii 'Goldsturm' 5%
1 No. Sedum 'Matrona' 5%
1 No. Selinum wallichianum 5%
4 No. Stipa tenuissima 20%
1 No. Succisa pratensis 5%
40 No. Carpinus betulus
9 No. Carpinus betulus
4 No. Achillea 'Coronation Gold' 5%
4 No. Anemone x hybrida 'Robustissima' 5%
4 No. Aster novi-belgii 5%
4 No. Aster x herveyi 5%
4 No. Calamintha nepeta 5%
16 No. Deschampsia cespitosa 'Goldtau' 20%
4 No. Echinacea purpurea 'Magnus' 5%
4 No. Echinops bannaticus 5%
4 No. Helenium 'Moerheim Beauty' 5%
4 No. Rudbeckia fulgida sullivantii 'Goldsturm' 5%
4 No. Sedum 'Matrona' 5%
4 No. Selinum wallichianum 5%
16 No. Stipa tenuissima 20%
4 No. Succisa pratensis 5%

Plant Schedule

Trees

Number	Species	Specification	Density
4	Acer campestre 'Streetwise'	Extra Heavy Standard: 3x: RB: Clear Stem min. 200cm	Counted
3	Alnus glutinosa	Extra Heavy Standard: 3x: RB: Clear Stem min. 200cm	Counted
3	Amelanchier lamarckii	300-350cm: Feathered: 5 brks: 2x: B	Counted
2	Betula pendula	Extra Heavy Standard: 3x: RB: Clear Stem min. 200cm	Counted
271	Carpinus betulus	125-150cm: Feathered: 4 brks: 2x: B	3/m²
5	Carpinus betulus 'Frans Fontaine'	Extra Heavy Standard: 3x: RB: Clear Stem min. 200cm	Counted
2	Prunus 'Pandora'	Extra Heavy Standard: 5 brks: 3x: RB: Clear Stem 175-200cm	Counted
3	Prunus avium	Extra Heavy Standard: 3x: B: Clear Stem min. 200cm	Counted
5	Prunus padus 'Watereri'	Extra Heavy Standard: 3x: RB: Clear Stem min. 200cm	Counted
6	Pyrus calleryana 'Chanticleer'	Extra Heavy Standard: 3x: RB: Clear Stem min. 200cm	Counted
3	Tilia cordata 'Green Spire'	Extra Heavy Standard: 3x: RB: Clear Stem min. 200cm	Counted

Shrubs

Number	Species	Specification	Density
22	Ceanothus thyrsiflorus repens	30-40cm: 5L: Bushy: 5 brks: C	3/m²
17	Choisya ternata	40-60cm: 5L: Bushy: 5 brks: C	2/m²
6	Cornus alba 'Sibirica'	60-80cm: Branched: 4 brks: B	Counted
6	Elaeagnus x ebbingei	60-80cm: 7.5L: Branched: 6 brks: C	1/m²
11	Euonymus fortunei 'Emerald 'n' Gold'	Bushy: 5 brks: C	4/m²
9	Euonymus japonicus	40-60cm: Bushy: 5L: cC	1/m²
16	Hypericum calycinum	15-20cm: 1.5L: Bushy: 5 brks: C	4/m²
36	Lavandula angustifolia 'Hidcote'	Bushy: 7 brks: C	3/m²
3	Lavandula angustifolia 'Hidcote'	Bushy: 7 brks: C	Counted
9	Lavandula stoechas pedunculata	15-20cm: 3L: Bushy: 5 brks: C	4/m²
32	Lonicera pileata	30-40cm: 3L:Bushy: 6 brks: C	3/m²
3	Perovskia 'Blue Spire'	30-40cm: 5L: Bushy: 3 brks: C	Counted
23	Photinia fraseri 'Red Robin'	60-80cm: Bushy: 5L: C	1/m²
9	Potentilla fruticosa 'Abbotswood'	Bushy: 3 brks: C	3/m²
17	Rosmarinus officinalis	40-60cm: 3L: Bushy: 5 brks: C	3/m²
7	Rosmarinus officinalis 'Miss Jessopp's Upright'	45-60cm: 5L: C	Counted
6	Rosmarinus officinalis 'Prostratus'	Bushy: 5 brks: C	2/m²
13	Stephanandra incisa 'Crispa'	30-40cm: Branched: 3 brks: B	3/m²
11	Stephanandra incisa 'Crispa'	30-40cm: Branched: 3 brks: B	4/m²
3	Viburnum opulus	60-80cm: seed raised: Branched: 3 brks: B	Counted
23	Vinca minor 'Gertrude Jekyll'	15-20cm: Several Shoots: 2 brks: C	6/m²

Herbaceous

Number	Species	Specification	Density
21	Alchemilla mollis	Full Pot: C	3/m²
3	Aster x frikartii 'Wonder of Stafa'	3L: Full Pot	Counted
33	Bergenia 'Bressingham White'	2L: Full Pot: C	5/m²
33	Epimedium grandiflorum 'Rose Queen'	2L: Full Pot: C	4/m²
31	Geranium 'Johnson's Blue'	Full Pot: C	3/m²
12	Geranium sanguineum	2L: Full Pot: C	4/m²
5	Hosta sieboldiana elegans	2L: Full Pot	Counted
18	Nepeta 'Six Hills Giant'	2L: Full Pot: C	3/m²
24	Salvia officinalis 'Purpurascens'	2L: Full Pot: C	5/m²
7	Sedum spectabile 'Brilliant'	3L: Full Pot: C	Counted

Ferns

Number	Species	Specification	Density
13	Polystichum aculeatum	2L: Full Pot	3/m²

Grasses

Number	Species	Specification	Density
7	Calamagrostis x acutiflora 'Karl Foerster'	3L: Full Pot: C	Counted
11	Stipa gigantea	3L: Full Pot	Counted

Plant Mix 1

Number	Species	Specification	Density	Percentage Contribution
3	Acer campestre	1+1: Transplant - seed raised: B	1/m²	10%
2	Cornus sanguinea	Branched: 3 brks: C	1/m²	5%
3	Corylus avellana	1+1: Transplant - seed raised: Branched: 2 brks: B	1/m²	10%
18	Crataegus monogyna	1+1: Transplant - seed raised: B	1/m²	70%
1	Ilex aquifolium	Bushy: 2 brks: C	1/m²	2.5%
1	Viburnum lantana	Branched: 4 brks: C	1/m²	2.5%
Total :28				

Plant Mix 2

Number	Species	Specification	Density	Percentage Contribution
24	Achillea 'Coronation Gold'	Full Pot: C	2/m²	5%
24	Anemone x hybrida 'Robustissima'	Full Pot: C	2/m²	5%
24	Aster novi-belgii	Full Pot: C	2/m²	5%
24	Aster x herveyi	Full Pot: C	2/m²	5%
24	Calamintha nepeta	Full Pot: C	2/m²	5%
85	Deschampsia cespitosa 'Goldtau'	Full Pot: C	2/m²	20%
24	Echinacea purpurea 'Magnus'	Full Pot: C	2/m²	5%
24	Echinops bannaticus	Full Pot: C	2/m²	5%
24	Helenium 'Moerheim Beauty'	Full Pot: C	2/m²	5%
24	Rudbeckia fulgida sullivantii 'Goldsturm'	Full Pot: C	2/m²	5%
24	Sedum 'Matrona'	Full Pot: C	2/m²	5%
24	Selinum wallichianum	Full Pot: C	2/m²	5%
85	Stipa tenuissima	Full Pot: C	2/m²	20%
24	Succisa pratensis	C	2/m²	5%
Total :458				

Plant Mix 3

Number	Species	Specification	Density	Percentage Contribution
32	Acer campestre	1+1: Transplant - seed raised: B	2/m²	20%
26	Acer campestre	1+1: Transplant - seed raised: B	1/m²	20%
17	Cornus alba	Branched: 2 brks: C	2/m²	10%
13	Cornus alba	Branched: 2 brks: C	1/m²	10%
17	Corylus avellana	1+2: Transplant - seed raised: Branched: 4 brks: B	2/m²	10%
13	Corylus avellana	1+2: Transplant - seed raised: Branched: 4 brks: B	1/m²	10%
17	Euonymus europaeus	1+1: Transplant - seed raised: Branched: 3 brks: B	2/m²	10%
13	Euonymus europaeus	1+1: Transplant - seed raised: Branched: 3 brks: B	1/m²	10%
24	Fagus sylvatica	1+1: Transplant - seed raised: B	2/m²	15%
19	Fagus sylvatica	1+1: Transplant - seed raised: B	1/m²	15%
55	Viburnum opulus	1+1: Transplant - seed raised: Branched: 2 brks: B	2/m²	35%
45	Viburnum opulus	1+1: Transplant - seed raised: Branched: 2 brks: B	1/m²	35%
Total :291				

Plant Mix 4

Number	Species	Specification	Density	Percentage Contribution
51	Alnus glutinosa	1+1: Transplant - seed raised: B	1/m²	10%
51	Betula pendula	1+1: Transplant - seed raised: B	1/m²	10%
51	Crataegus monogyna	1+1: Transplant - seed raised: B	1/m²	10%
26	Euonymus europaeus	1+1: Transplant - seed raised: Branched: 3 brks: B	1/m²	5%
26	Ilex aquifolium	1+0: Seedling: CE	1/m²	5%
51	Malus sylvestris	1+1: Transplant - seed raised: B	1/m²	10%
100	Prunus avium	1+1: Transplant - seed raised: B	1/m²	20%
26	Quercus robur	1+1: Transplant - seed raised: B	1/m²	5%
26	Rhamnus frangula	1+1: Transplant - seed raised: Provenance UK Area 403: B	1/m²	5%
51	Sorbus aria	1+1: Transplant - seed raised: B	1/m²	10%
26	Sorbus torminalis	1+2: Transplant - seed raised: B	1/m²	5%
26	Viburnum opulus	1+1: Transplant - seed raised: Branched: 2 brks: B	1/m²	5%
Total :511				

EM1 complete mix from EMORSGATE SEEDS,Neeps Bridge Farm,Middle Drove,
Wisbech, Cambridgeshire, PE14 8JT
Sown at 5grms/m2 E: enquiries@emorsgateseeds.com

Wild flowers 10%
1.50% Centaurea nigra – Common Knapweed
1.00% Daucus carota – Wild Carrot
0.30% Galium verum – Lady’s Bedstraw
1.00% Leucanthemum vulgare – Oxeye Daisy
0.60% Malva moschata – Musk Mallow
1.60% Plantago lanceolata – Ribwort Plantain
1.50% Poterium sanguisorba ssp sanguisorba – Salad Burnet
1.00% Prunella vulgaris – Selfheal
1.00% Ranunculus acris – Meadow Buttercup
0.50% Silene dioica – Red Campion

Grasses 90%
9.00% Agrostis capillaris – Common Bent
31.50% Cynosurus cristatus – Crested Dogstail
27.00% Festuca rubra – Red Fescue
4.50% Phleum bertolonii – Smaller Cat’s-tail
18.00% Poa pratensis – Smooth-stalked Meadow-grass

EM8 Meadow mixture for wetlands.

Wild Flowers 20%
0.80% Achillea Millefolium – Yarrow
0.40% Agrimonia eupatoria – Agrimony
0.20% Angelica sylvestris – Wild Angelica
1.60% Betonica officinalis – Betony
3.00% Centaurea nigra – Common Knapweed
0.20% Conopodium majus – Pignut
0.50% Filipendula ularia – Meadowsweet
1.50% Galium verum – Lady’s Bedstraw
0.40% Lathyrus pratensis – Meadow Vetchling
0.20% Leontodon hispidus – Rough Hawkbit
1.60% Leucanthemum vulgare – Oxeye Daisy (Moon Daisy)
0.20% Lotus corniculatus – Birdsfoot Trefoil
0.10% Lotus pedunculatus – Greater Birdsfoot Trefoil
1.60% Plantago lancelata – Ribwort Plantain
0.80% Primula veris – Cowslip
2.00% Prunella vulgaris – Selfheal
2.00% Ranunculus acris – Meadow Buttercup
0.50% Rumex acetosa – Common Sorrel
1.00% Silene flos-cuculi – Ragged Robin
0.40% Taraxacum officinale – Dandelion
1.00% Vicia cracca – Tufted Vetch

Grasses 80%

8.00% Agrostis capillaris – Common Bent
4.80% Carex echinata – Star Sedge (w)
32.00% Cynosurus cristatus – Crested Dogstail
17.60% Festuca rubra – Red Fescue
1.60% Hordeum secalinum – Meadow Barley (w)
9.60% Phleum bertolonii – Smaller Cat’s-tail (w)
6.40% Poa pratensis – Smooth-stalked Meadow-grass

Key

Existing Trees to be retained

Key

Proposed Tree Planting

Wildflower meadow.
Mix EM1 for wildflower areas
and Mix EM8 for rain garden

Proposed Hedge, Shrub
and Herbaceous Planting

DAVID ARCHER ASSOCIATES
ARBORICULTURAL CONSULTANCY

Project:	Longleaze Lane, Melksham
Client:	Aspire LLP
Drawing:	Planting Plan
Based on:	Architects Layout
Drawing No: 1187-L-02	Rev: A
Mar 2026	Scale: 1:250@ A1
Drawn: RP	

David Archer Associates.
01273 597796.
david@daa-arboriculture.co.uk

The original of this drawing was produced in colour –
a monochrome copy
should not be relied upon

©This drawing is copyright
& must not be reproduced
without consent from
David Archer Associates