


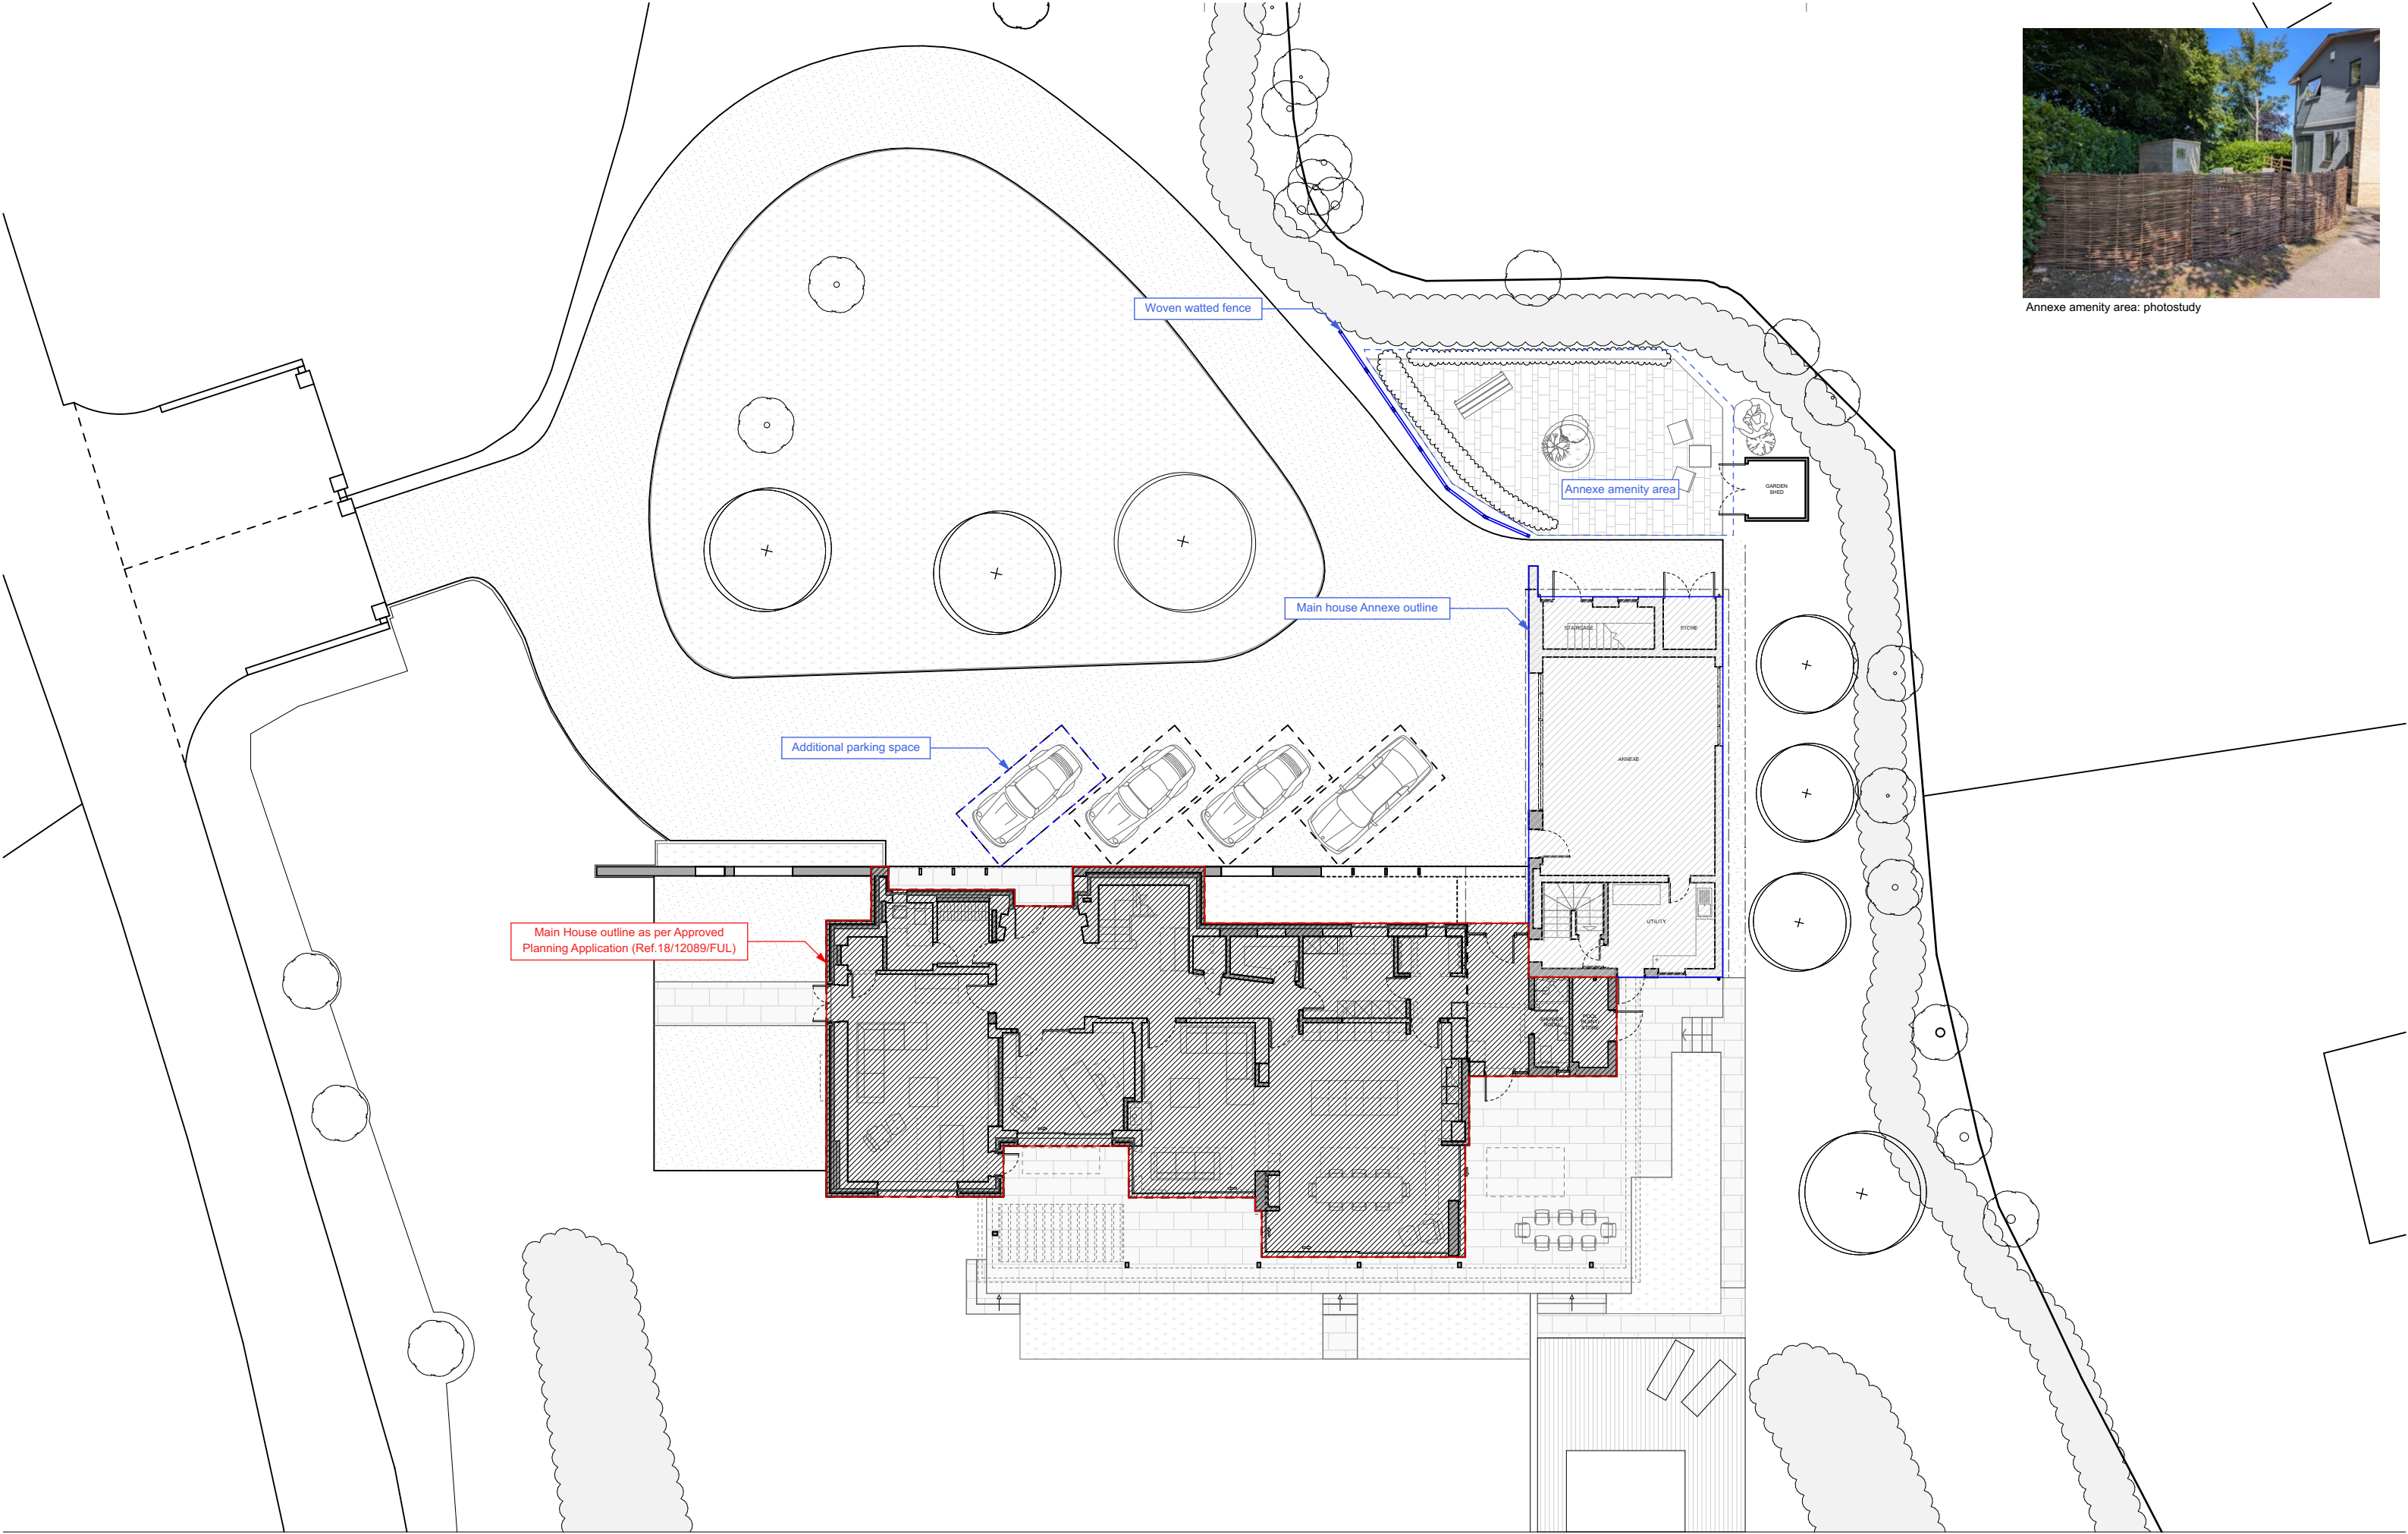

Annexe amenity area: photostudy

Notes

All dimensions to be checked on site. All dimensions shown on the drawings are for coordination purposes only. All dimensions are to finishes unless otherwise stated. All information is to be checked and verified by the contractors for accuracy and fit. Do not scale from this drawing. Discrepancies or omissions to be brought to the attention of Unknown Makers Ltd prior to construction.

Reference Key

	SITE BOUNDARY		
	PARTY WALL LINE		
	DRAWING REFERENCE	TR_GA_800	
	SURFACE FINISHES		
		GF.05: LIVING ROOM A:15.0m2 F:Eng. Timber H:+2.300	ROOM REFERENCE ROOM NAME ROOM AREA ROOM FLOOR FINISH ROOM HEIGHT

0m 2.0m 5.0m 10.0m



Rev Date

A	30.03.2026	Planning Issue
B		
C		
D		
E		
F		

Notes

Project Details

CHUI03
Site: 3 Church Lane, Batch, BA2 7GH
Contact: Unknown Makers Ltd
Email: hello@unknownmakers.com
www: unknownmakers.com

Drawing

PL_GA_003

Title: Proposed Block Plan
Scale: 1:200@A3
Date: March/2026
Stage: Planning

Rev

A