



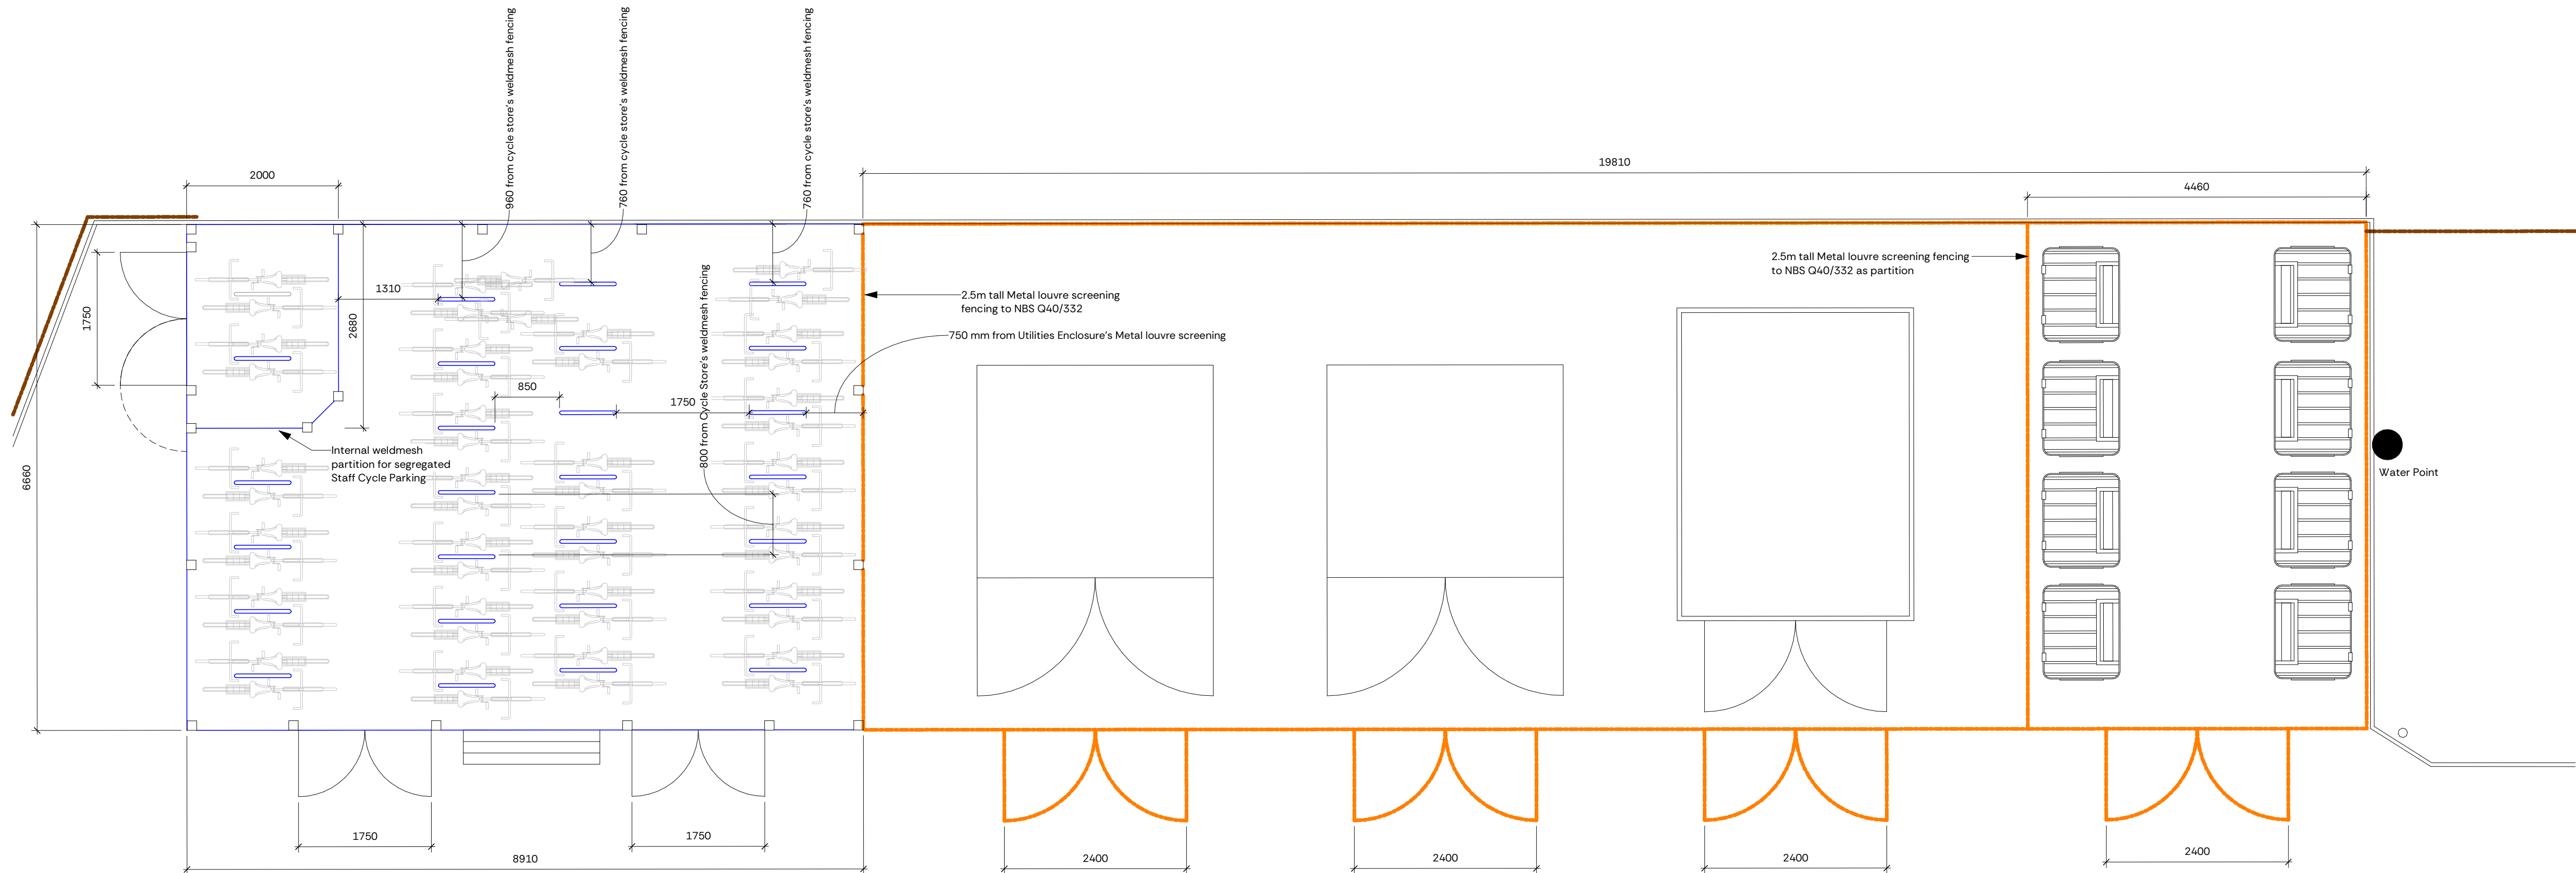

Cycle Store , Utilities Enclosure and Refuse Storage Plan
1: 50

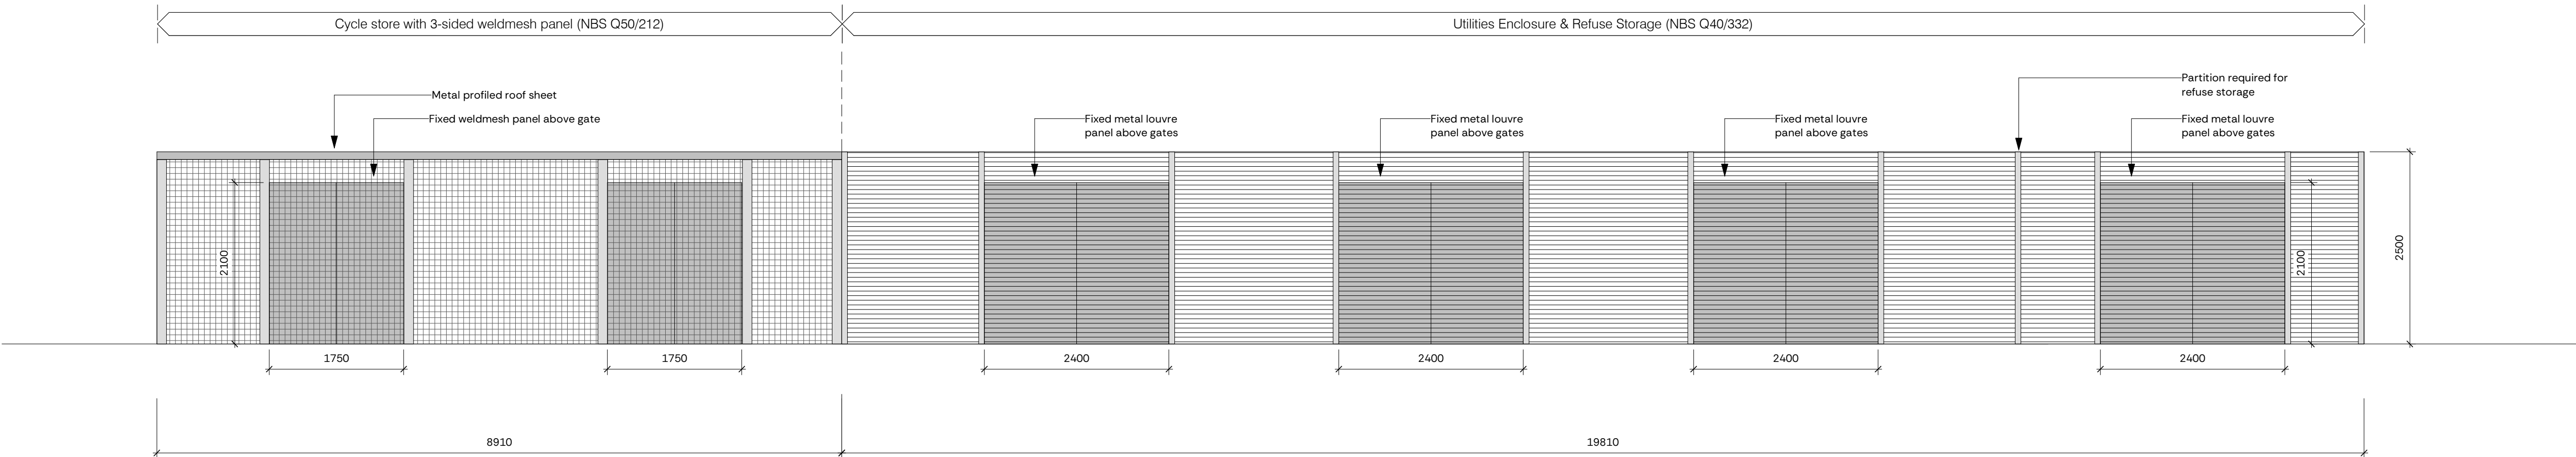

Cycle Store, Utilities Enclosure and Refuse Storage Front
Elevation
1: 50

Copyright: Nugent Vallis Brierley LTD.
Trading As: NVB
Registered: In the UK (2471929)
Address: Rook Lane Chapel, Bath Street
Frome, Somerset, BA11 1DN
Contact: 01373 468 030
mailto:nvb@nvbstudio.co.uk
Disclaimer: Responsibility will not be accepted for errors made in scaling from this drawing. Figured dimensions only must be used

Scale

1:50 @ A1 (1:100 @ A3)

0.5	1	1.5	2	2.5	3	3.5	4	4.5	5m
-----	---	-----	---	-----	---	-----	---	-----	----

- NOTE
1. Cycle store final detail subject to manufacturer's details, to be submitted as shop drawing for approval.
 2. Cycle store roof drains towards lawn area at rear of enclosure; gutter discharges to grass.
 3. All gates to have suited eurocylinder locks, drop bolts and open 180° as required.

P01	Issued for Information	20/03/2026
Rev.	Description	Date
Client & Project		
Abbeyfield School		
Abbeyfield School Expansion		
Document Title		
Cycle Store, Utilities Enclsoure & Refuse Storage Detail		
Project Stage Purpose Scale @ A1		
RIBA 4	FOR INFORMATION	1:50
Document Reference.		
Project-Originator-Zone-Level-Type-Role-Number		
26CD07-NVB-30-2XX-D-L-33100		
Rev	Status	
P01	S2	

