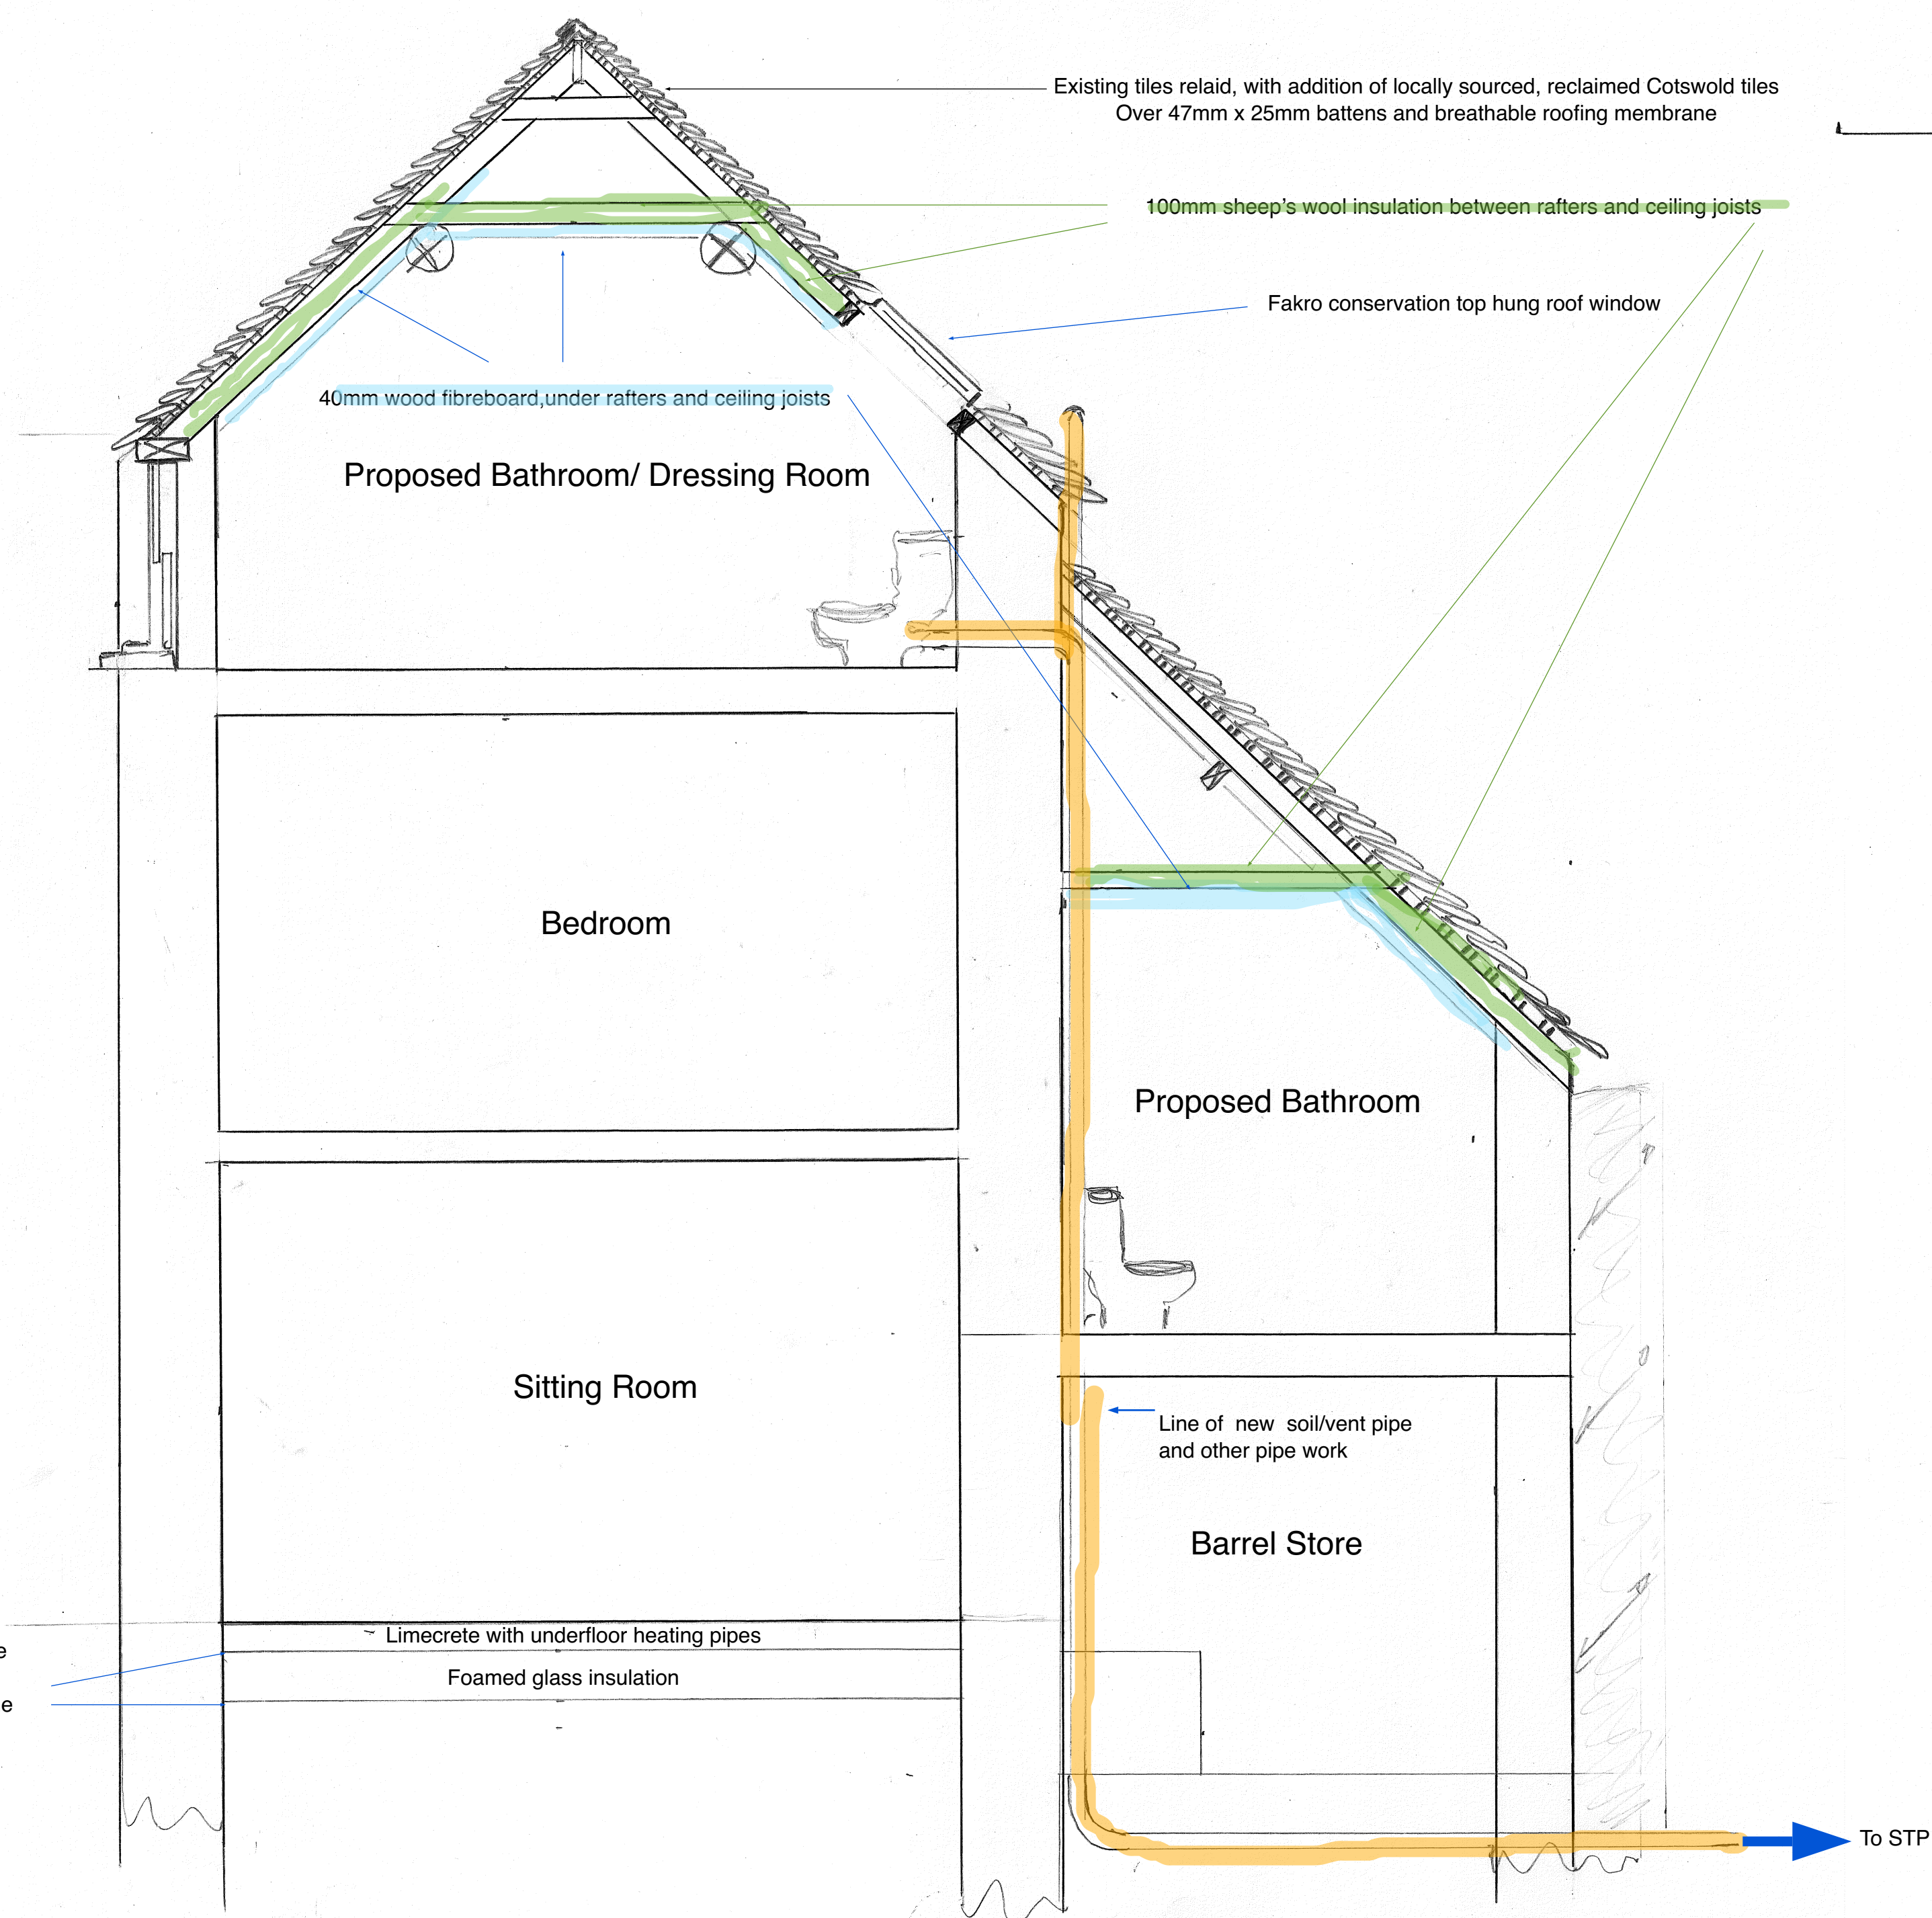


Scale 1 : 25 @ A0

SECTION B-B