




This drawing is the copyright of PKA Architects Ltd.  
Registered in England and Wales No 8605083.  
Do not rely on Scaled Dimensions - work to figured  
dimensions only. If in doubt - ASK.  
All dimensions to be checked on site by contractor  
Work to existing building features where appropriate  
Any OS copyright data on this drawing is reproduced  
under license

 


1:20 Elevation  
W01 - Fixed window  
Powder coated aluminium

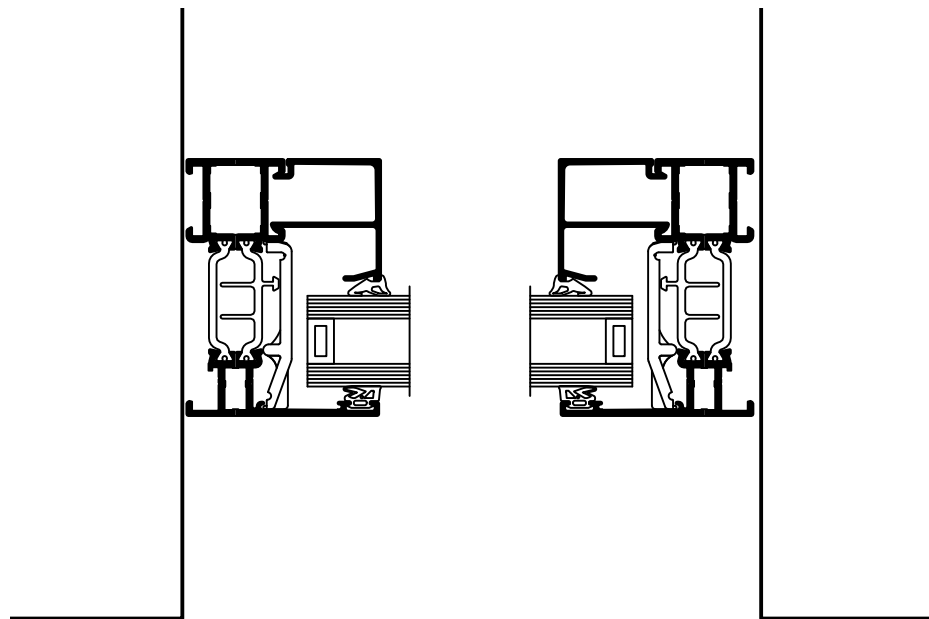


### 1:2 Jamb Detail

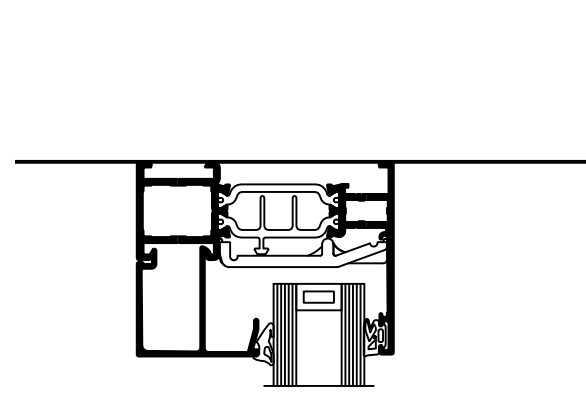

### 1:2 Head Detail

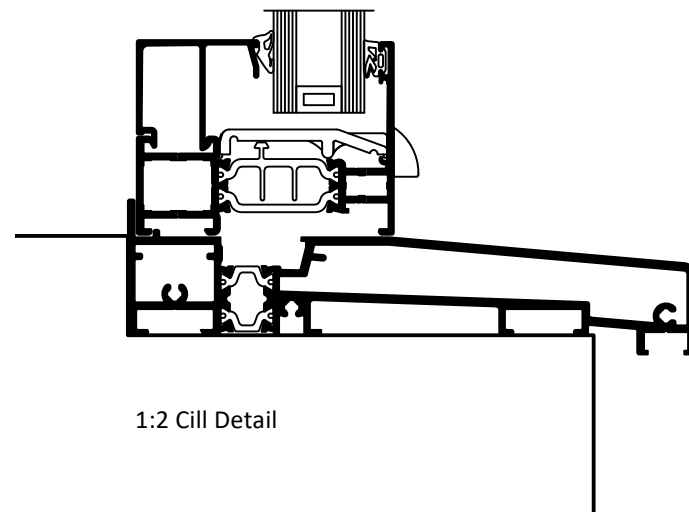


1:2 Cill Detail

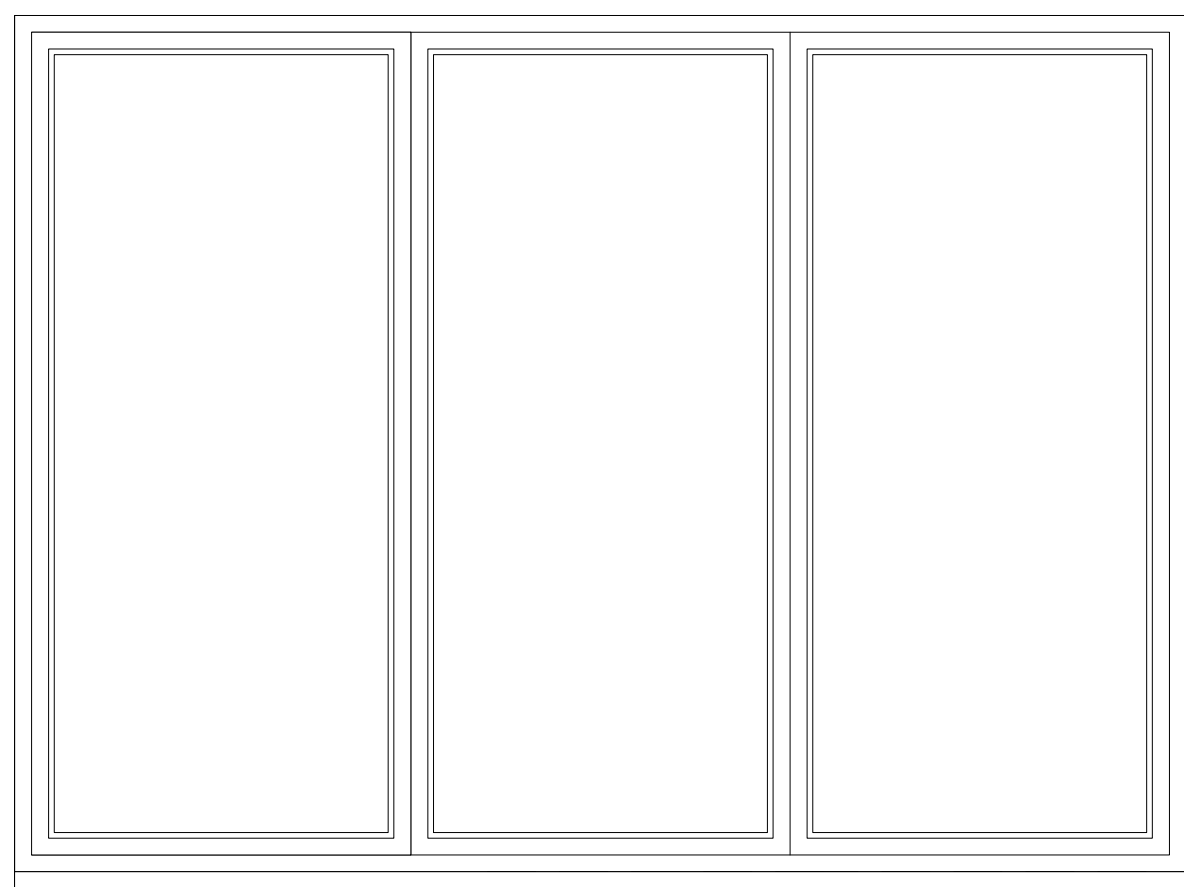


1:20 Elevation


D02 - Folding sliding door  
Powder coated aluminium

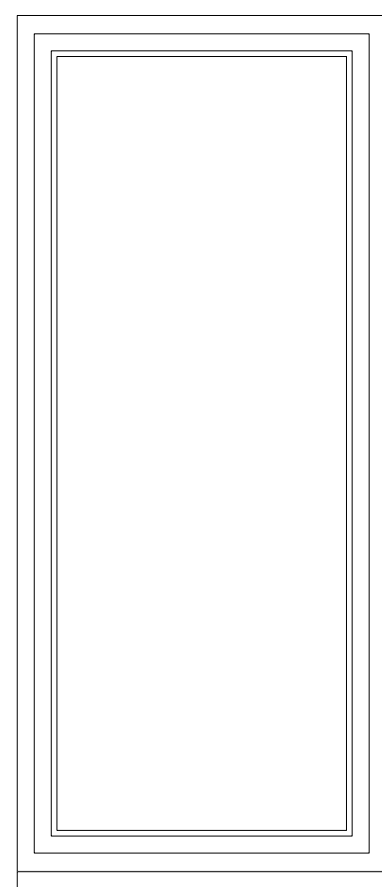


1:20 Elevation  
D01- Single door  
Powder coated aluminium

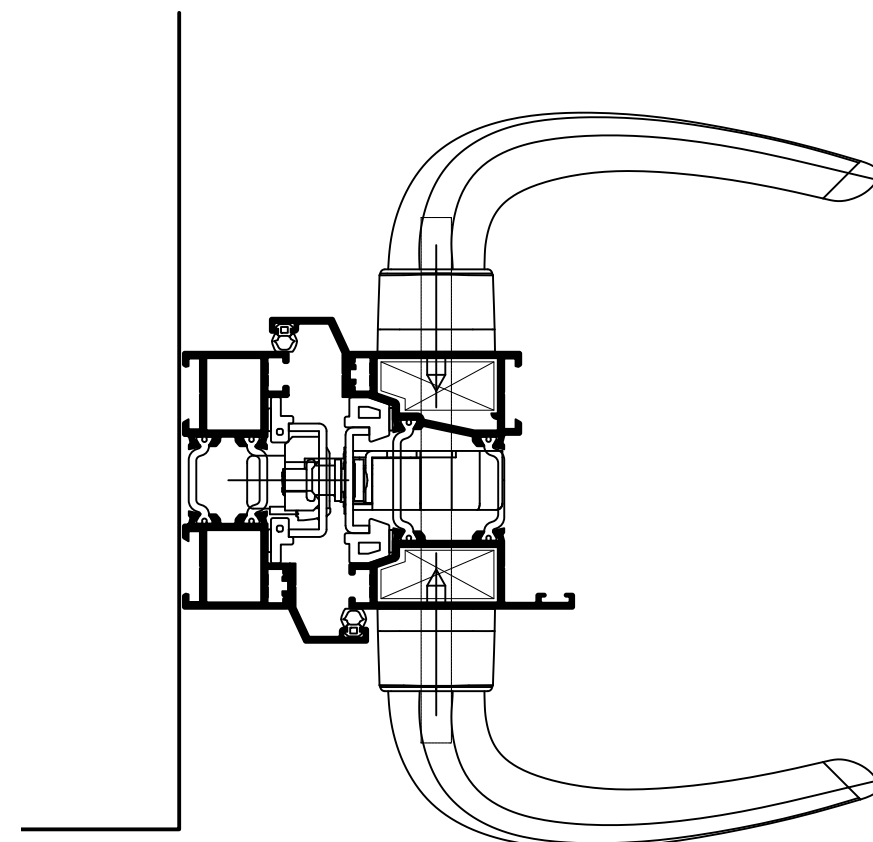


### 1:2 Jamb Detail

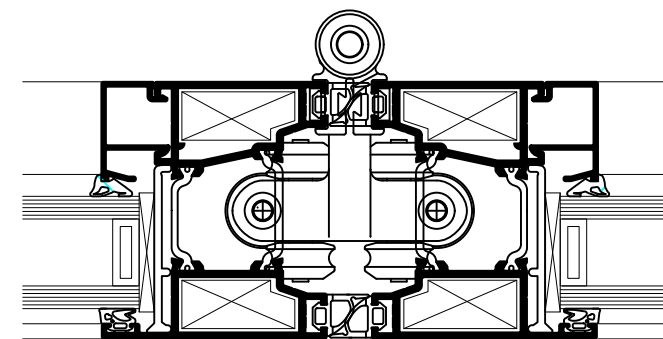


1:2 Folding sliding door detail

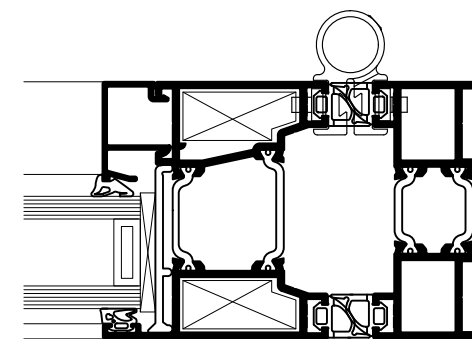

### 1:2 Jamb Detail

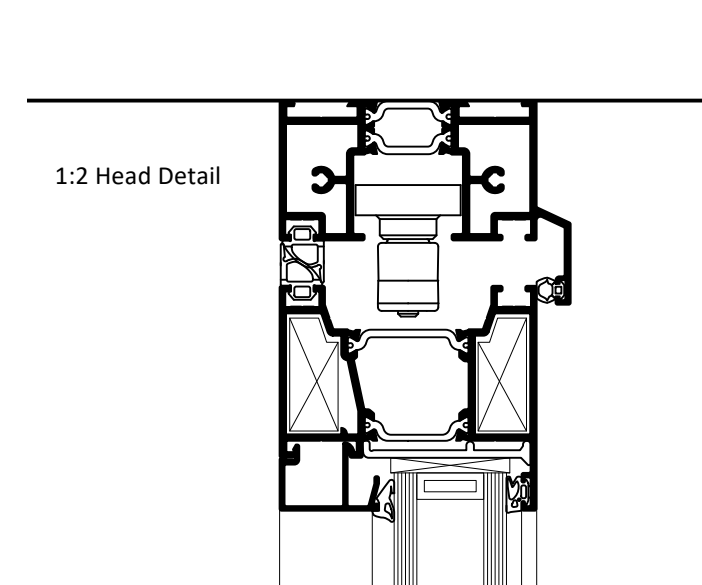


### 1:2 Head Detail

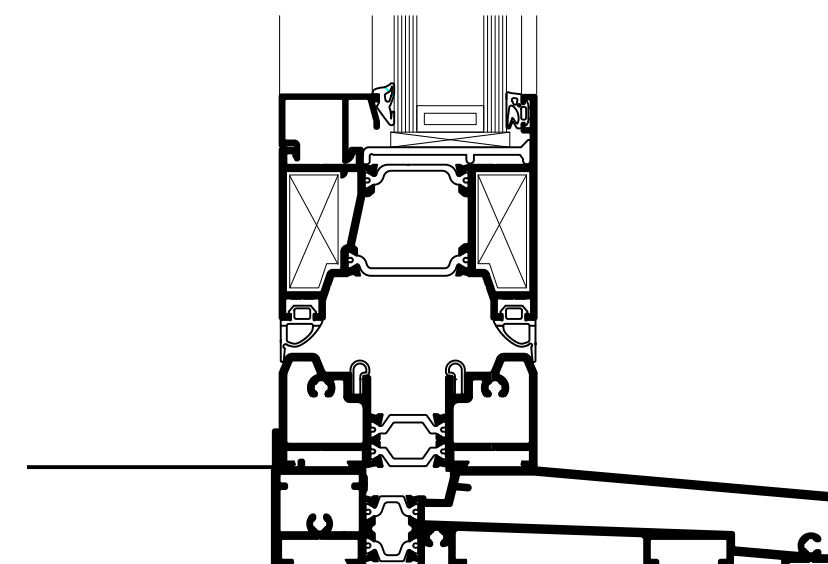


1:2 Cill Detail

| Date | No. | Revision Notes |
|------|-----|----------------|
|------|-----|----------------|

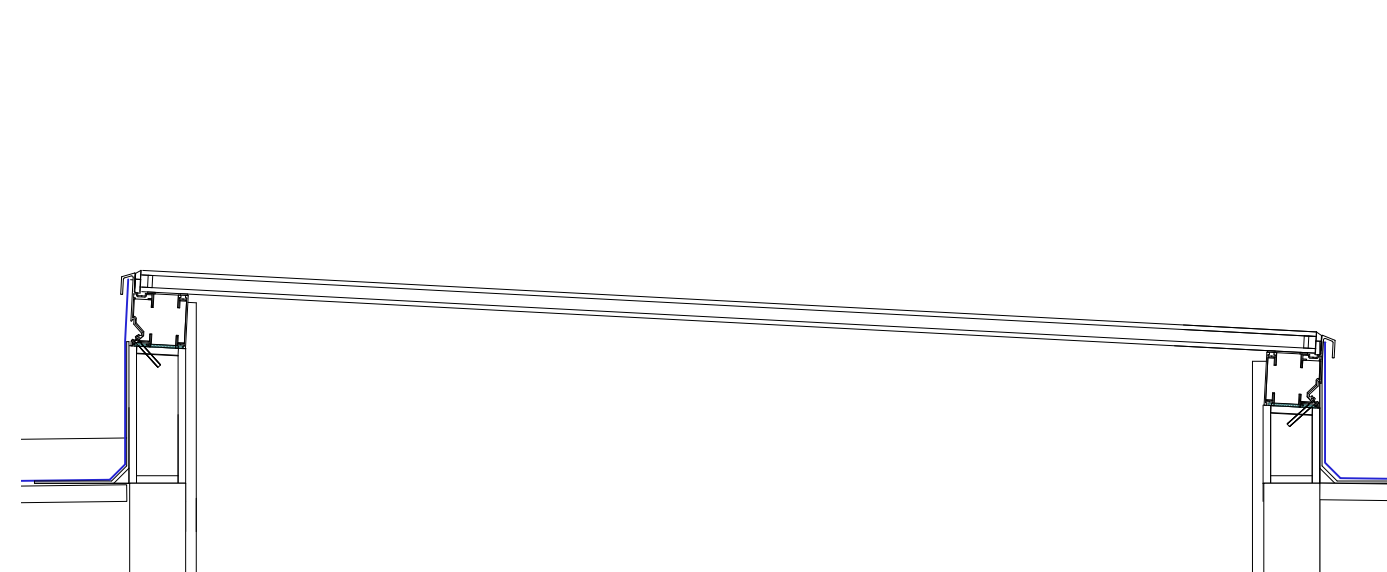


1:20 Section


RL01 - Flat roof glazing rooflight  
Powder coated aluminium

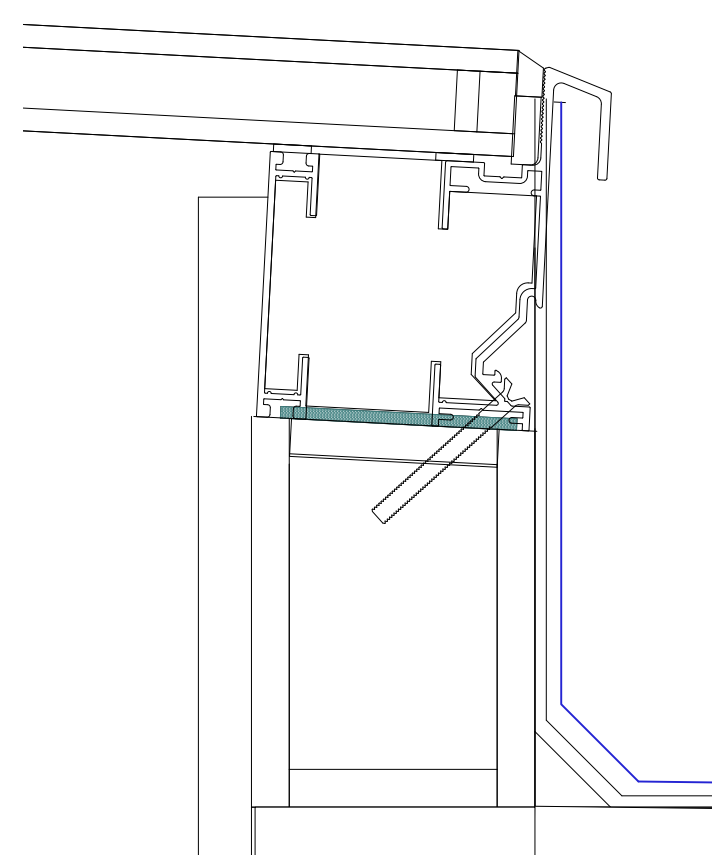

### 1:2 Frame Detail

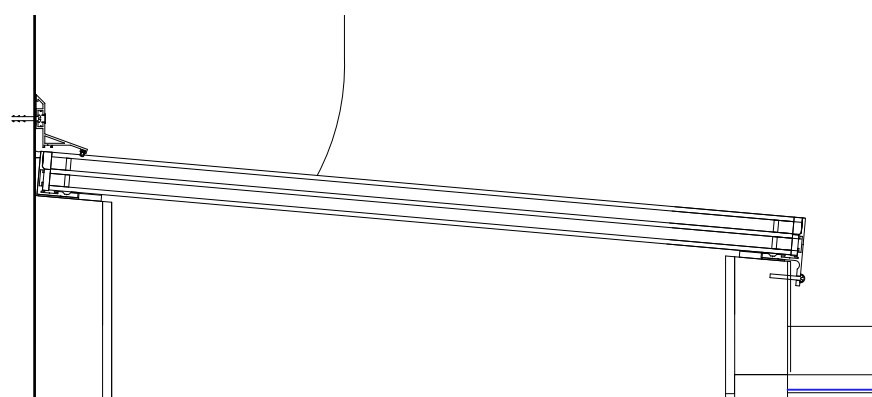


1:20 Section  
RL02 - Flat roof abutment glazed rooflight  
Powder coated aluminium

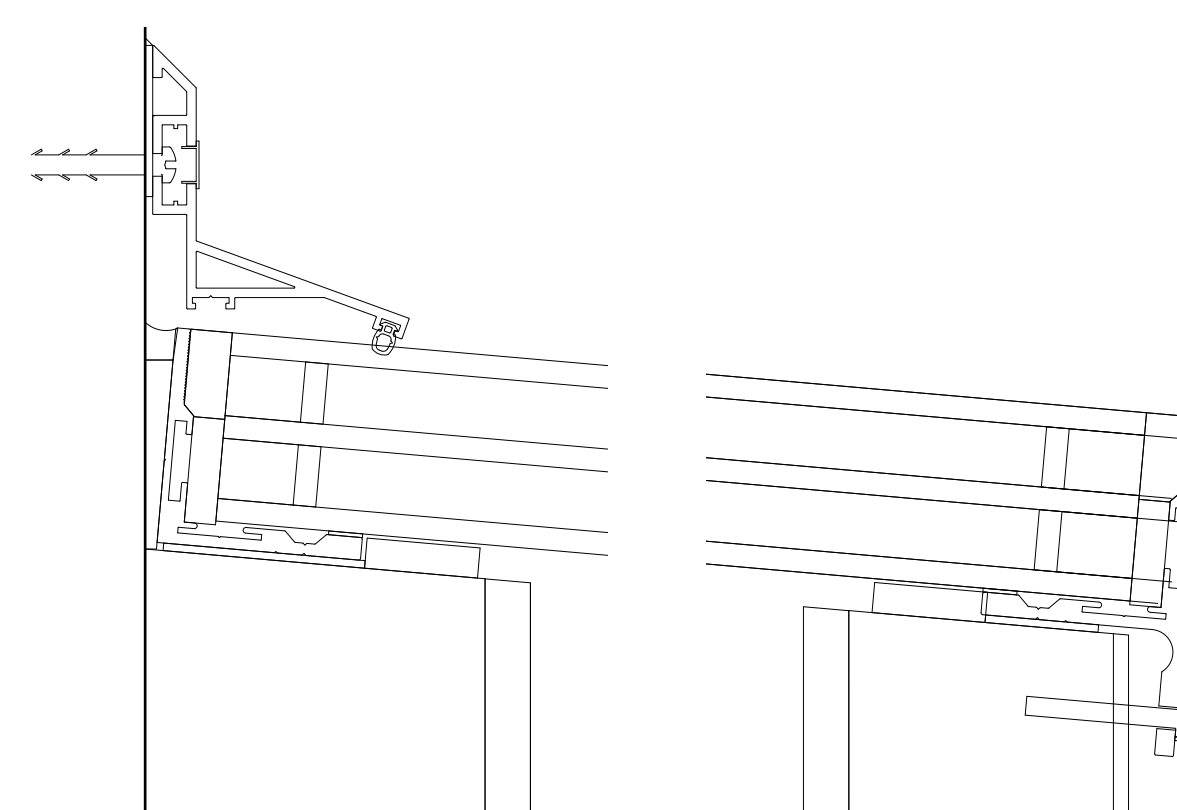

### 1:2 Frame Detail

### 1:2 Frame Detail

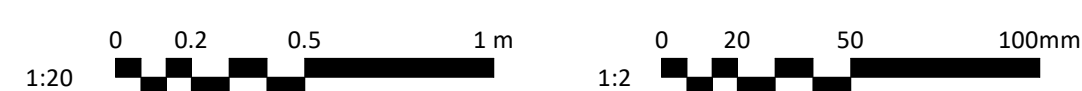

PKA Architects Ltd RIBA CHARTERED PRACTICE  
Featherbrook, Whistley Road, Potterne, Devizes, Wiltshire. SN10 5TD  
tel 01380-725688 tom@pka-architects.com www.pka-architects.com

|               |  |
|---------------|--|
| Project Title |  |
|---------------|--|

Address  
Lavender Cottage, Wilsford, SN9 6HB

Client  
Sam Grey

Sheet Title  
Proposed Window and door details

|            |          |           |
|------------|----------|-----------|
| Scale      | Drawn By | Date      |
| Varies @A1 | SW       | 02/04/202 |

|             |           |           |           |
|-------------|-----------|-----------|-----------|
| Project ID. | Stage.    | Sheet No. | Revision. |
| 2154 -      | PL- 200 - |           |           |

|                                     |   |
|-------------------------------------|---|
| Status<br><b>PLANNING</b>           | <b>Stage Key.</b><br>EX - Existing<br>SK - Sketch<br>PL - Planning<br>WD - Working<br>Drawings<br>BR - Building<br>Regulations<br>TN - Tender<br>CN - Construction<br>AB - As Built |
| File Name<br>2154 - GA Drawings.vwx |   |