


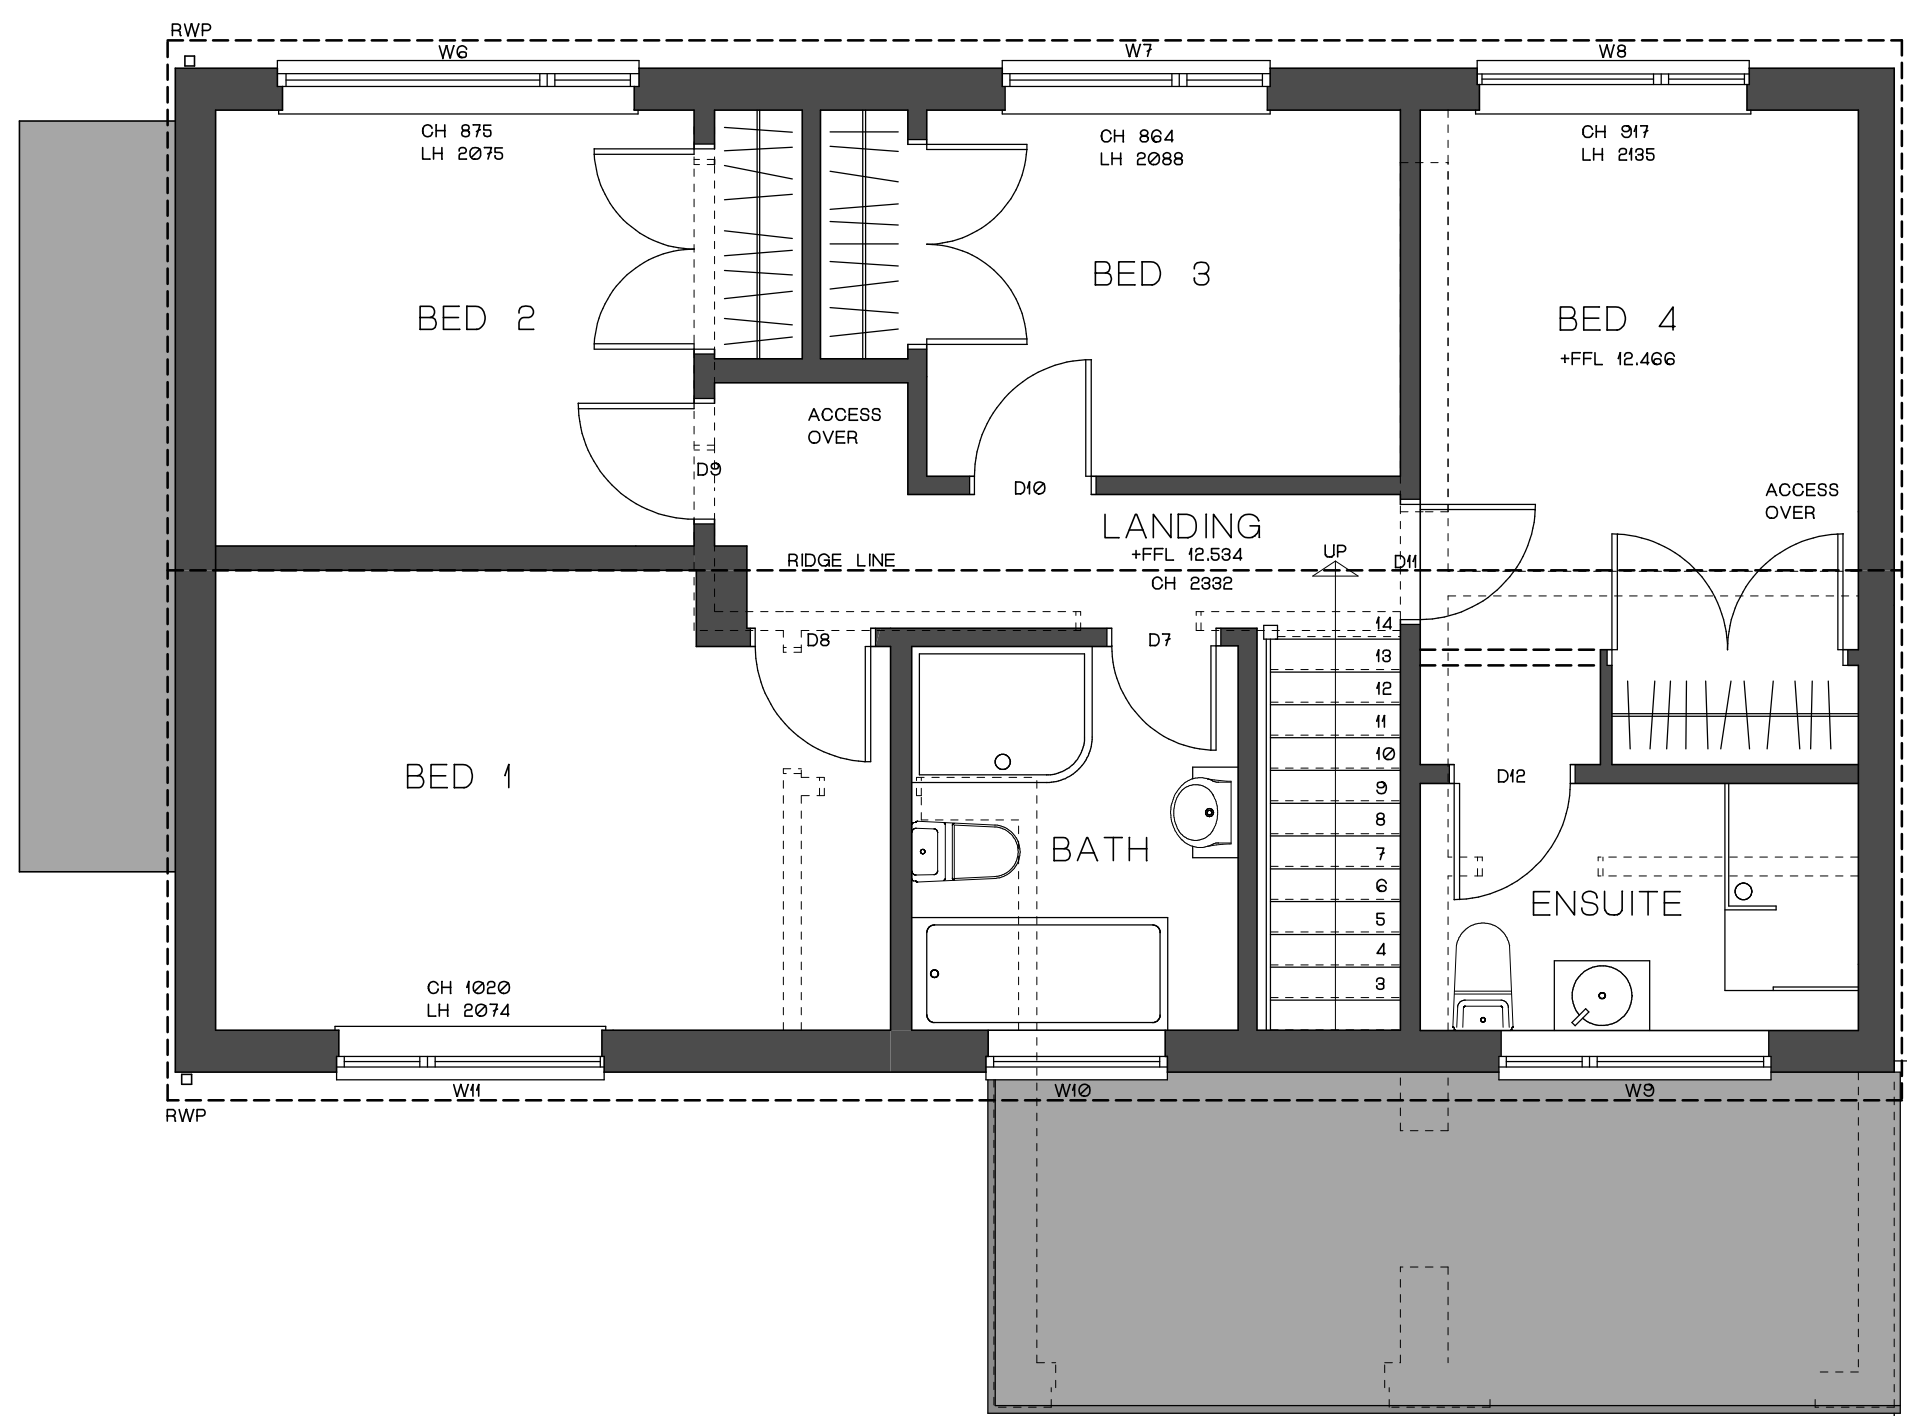



PLEASE CONFIRM ALL MEASUREMENTS ON SITE