




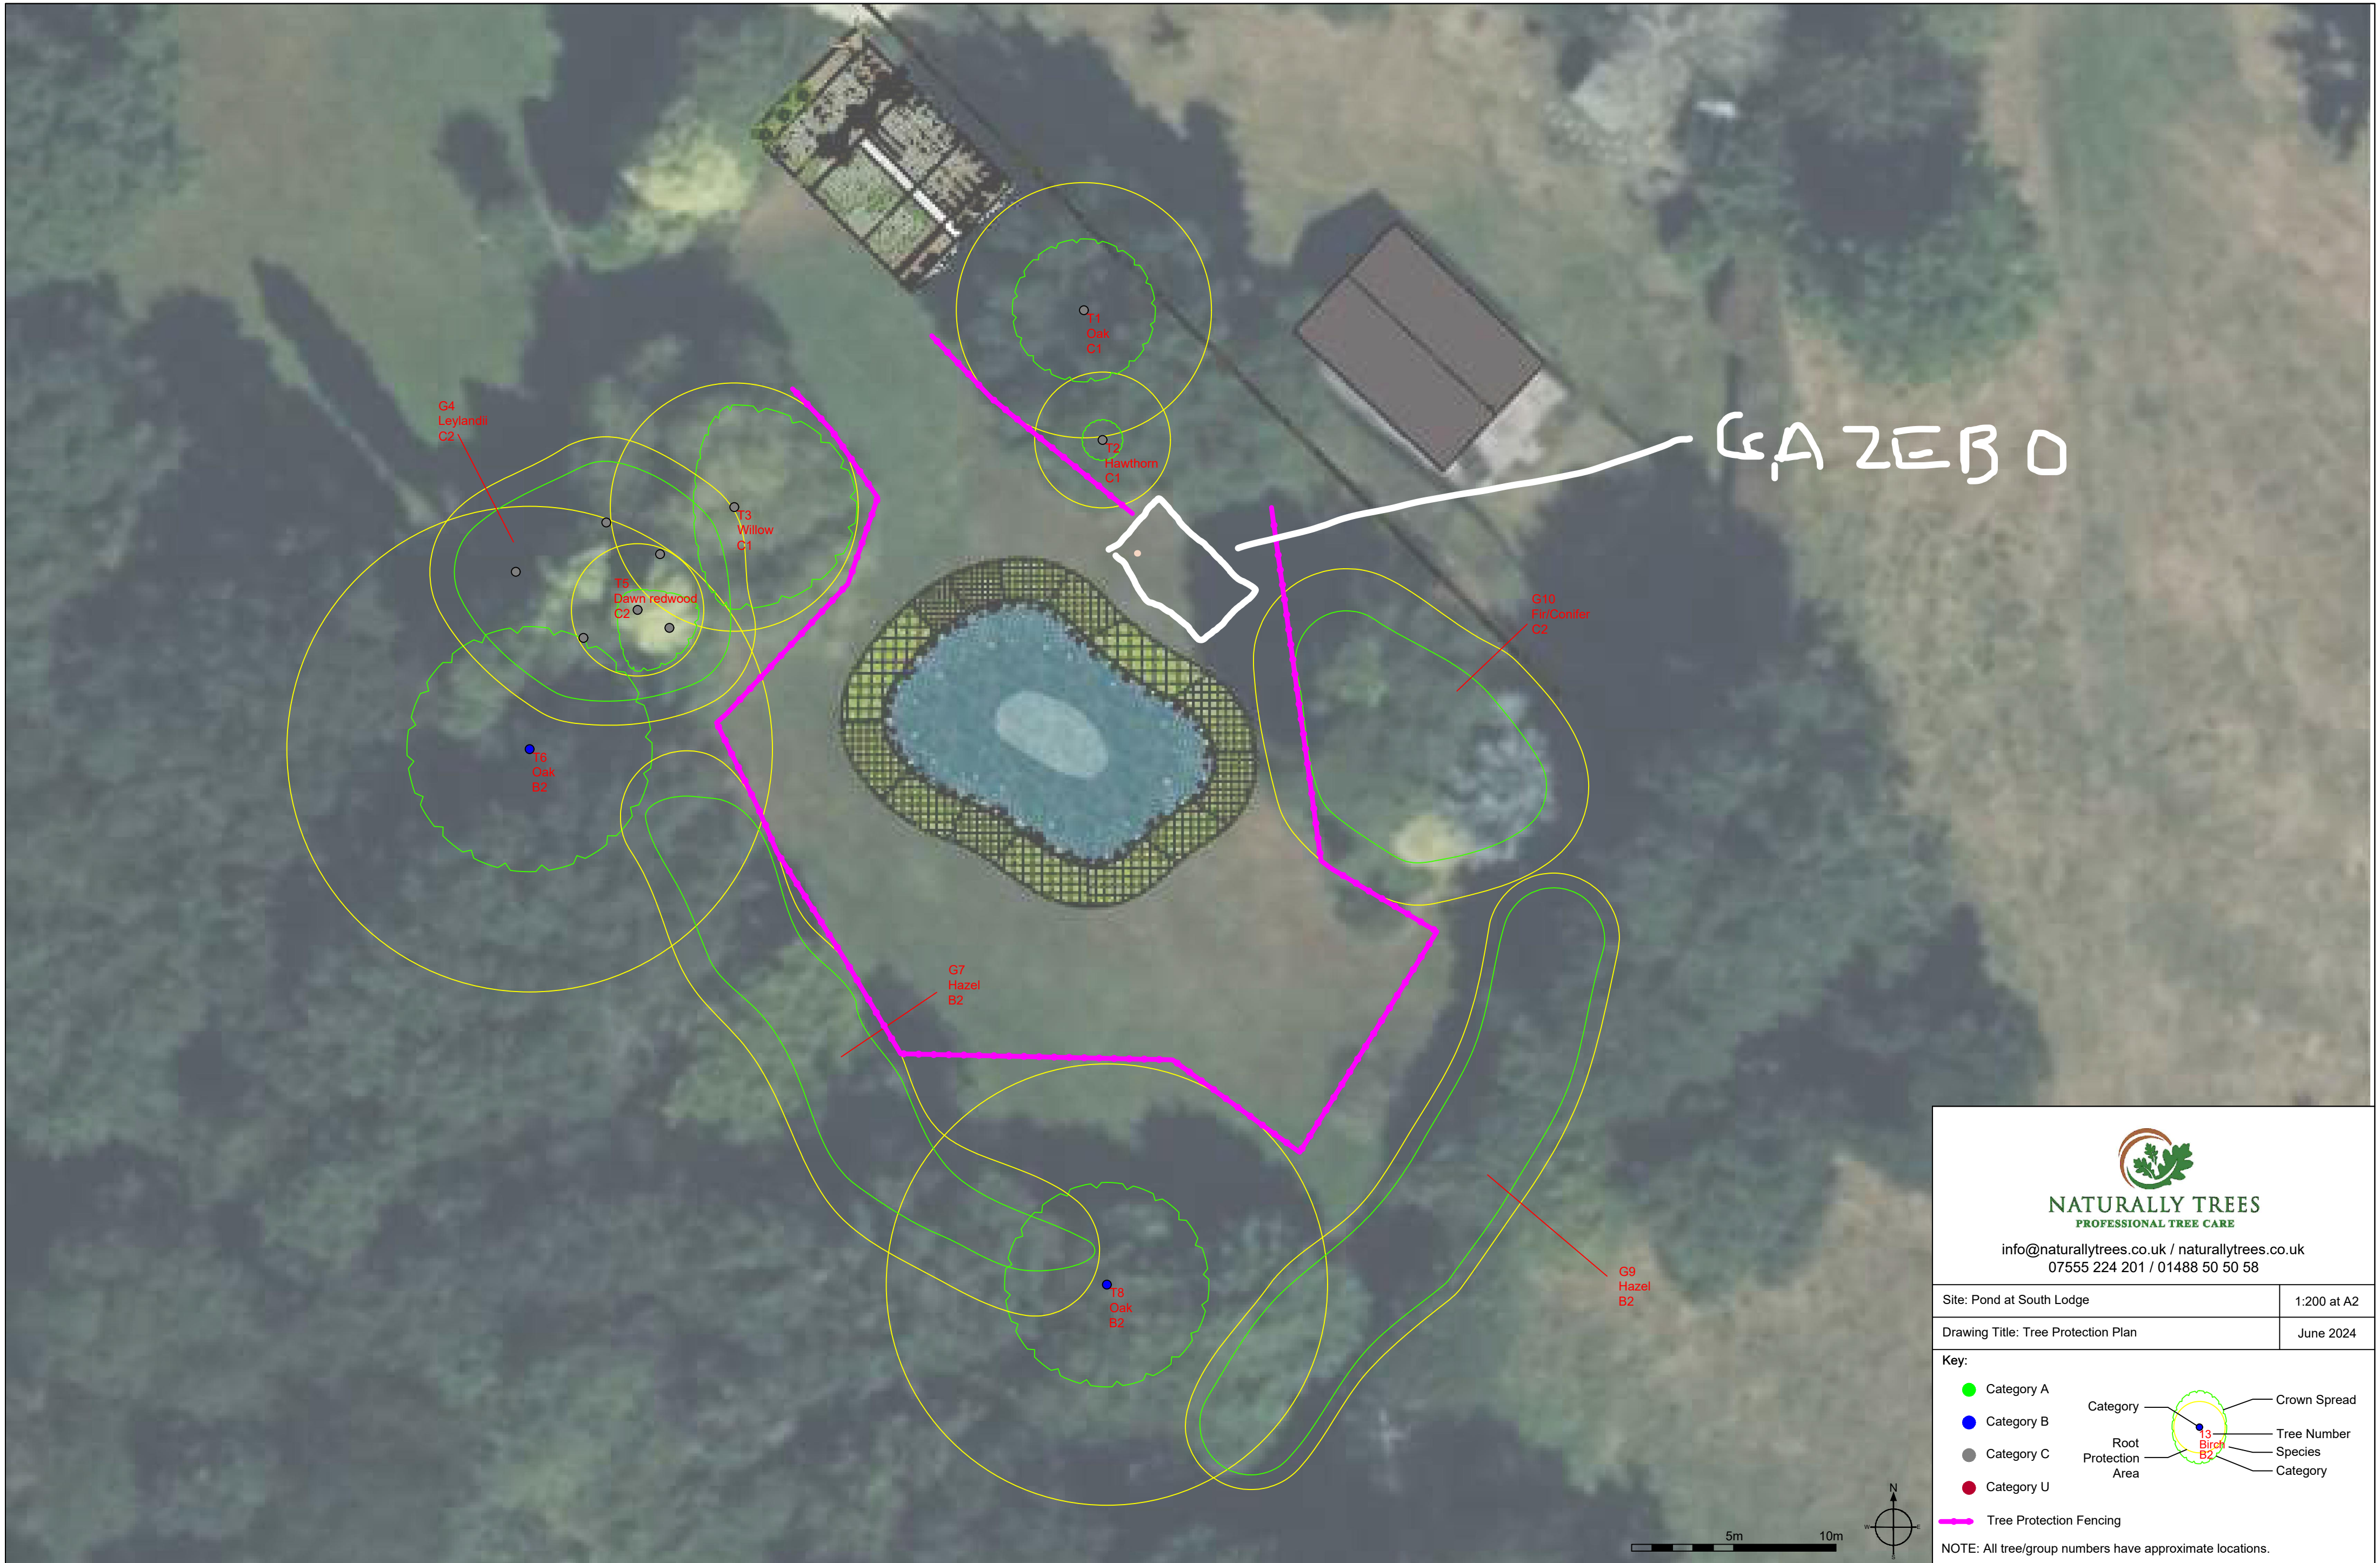

NATURALLY TREES
PROFESSIONAL TREE CARE

info@naturallytrees.co.uk / naturallytrees.co.uk
07555 224 201 / 01488 50 50 58

Site: Pond at South Lodge	1:200 at A2
Drawing Title: Tree Protection Plan	June 2024

Key:

● Category A

● Category B


● Category C

● Category U

Category

Root Protection Area

Tree Protection Fencing

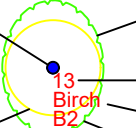

Crown Spread

Tree Number

Species

Category

NOTE: All tree/group numbers have approximate locations.