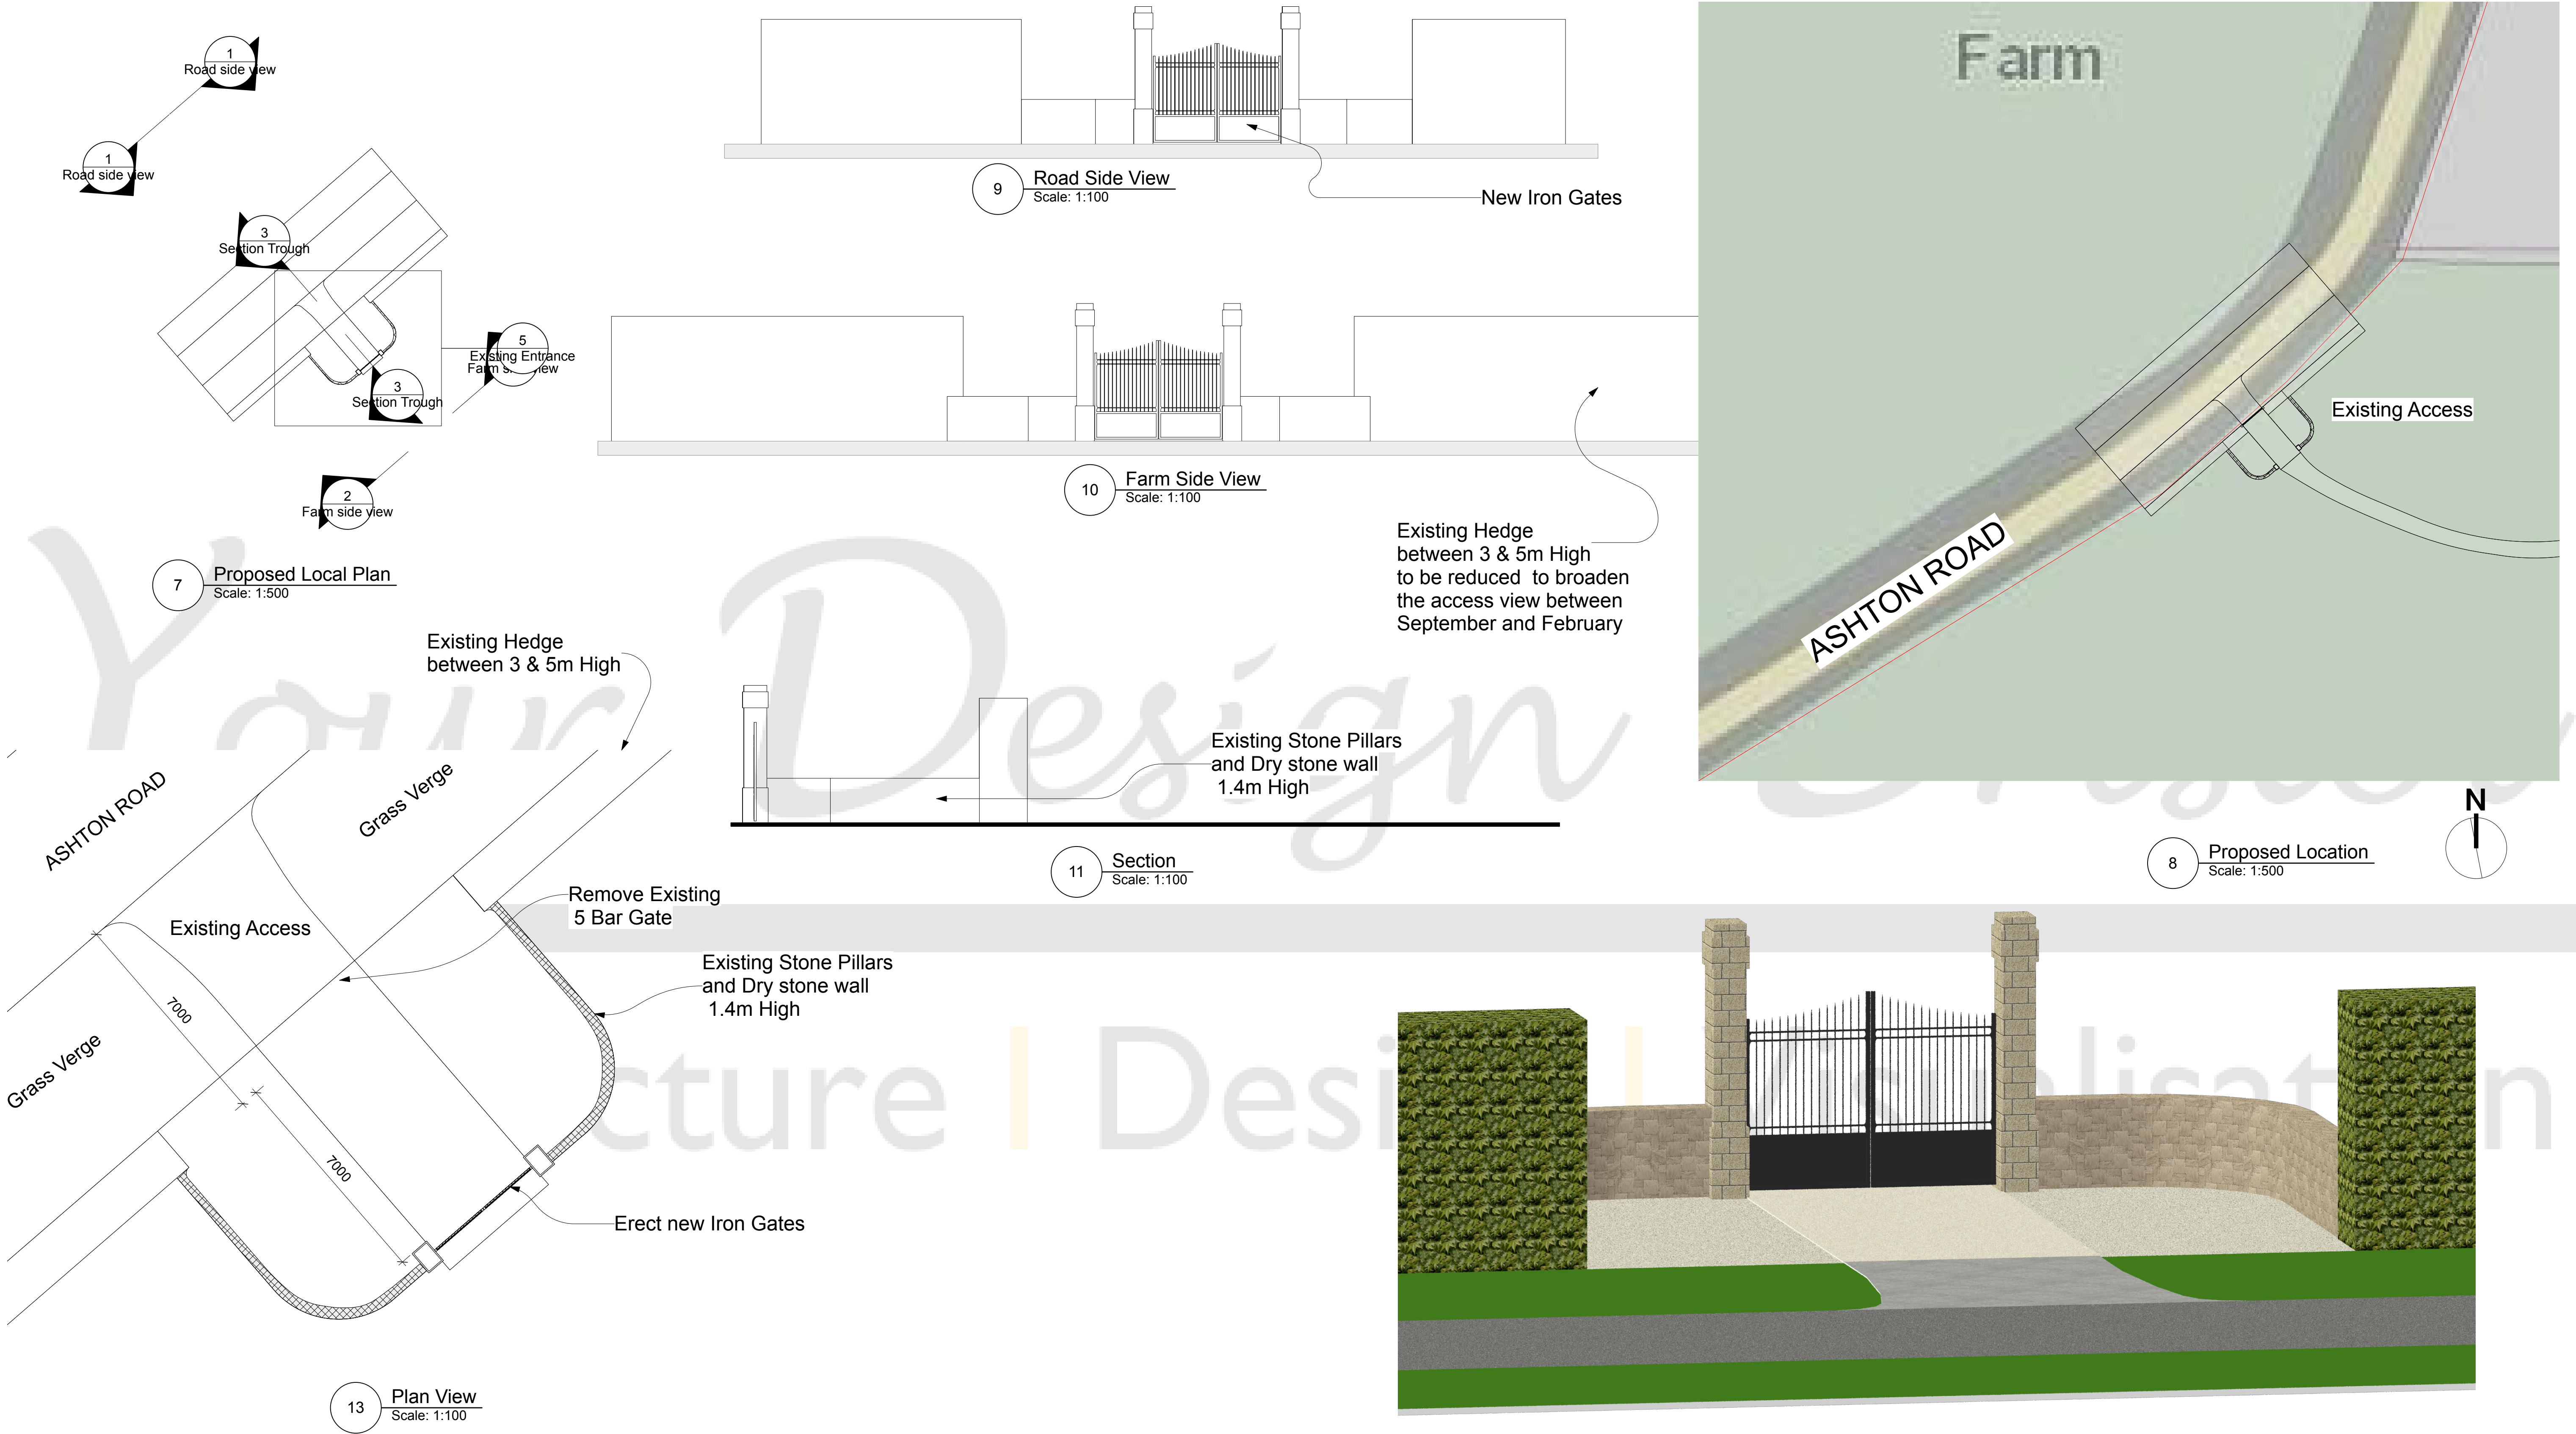


Your Design Bristol Architecture Design Visualisation 605 Fishponds Road, Fishponds, Bristol, BS16 3AA. studio@yourdesignbristol.co.uk ~ 0117 329 2727 © Your Design Bristol Ltd. All Rights Reserved	Client: Mrs Haggart Address: Shades Farm Ashton Road Malmsbury SN16 9QP	Drawing: SFP102 Proposed Plans and Elevations Designed By: CH Date: 01/04/2026 Cad File: Status: For Comment Scale: Labelled @ A1	Project Description: Proposed Storage Building	Revisions: A B C D E	NB Author Retains Copyright. Responsibility is not accepted for errors made by others in scaling from this drawing. All dimensions, levels and angles to be checked on site by the contractor. All boundaries are assumed and we accept no liability for boundary inaccuracy. You are reminded of your responsibilities under the 'Party Wall etc. Act' 1996 where applicable.