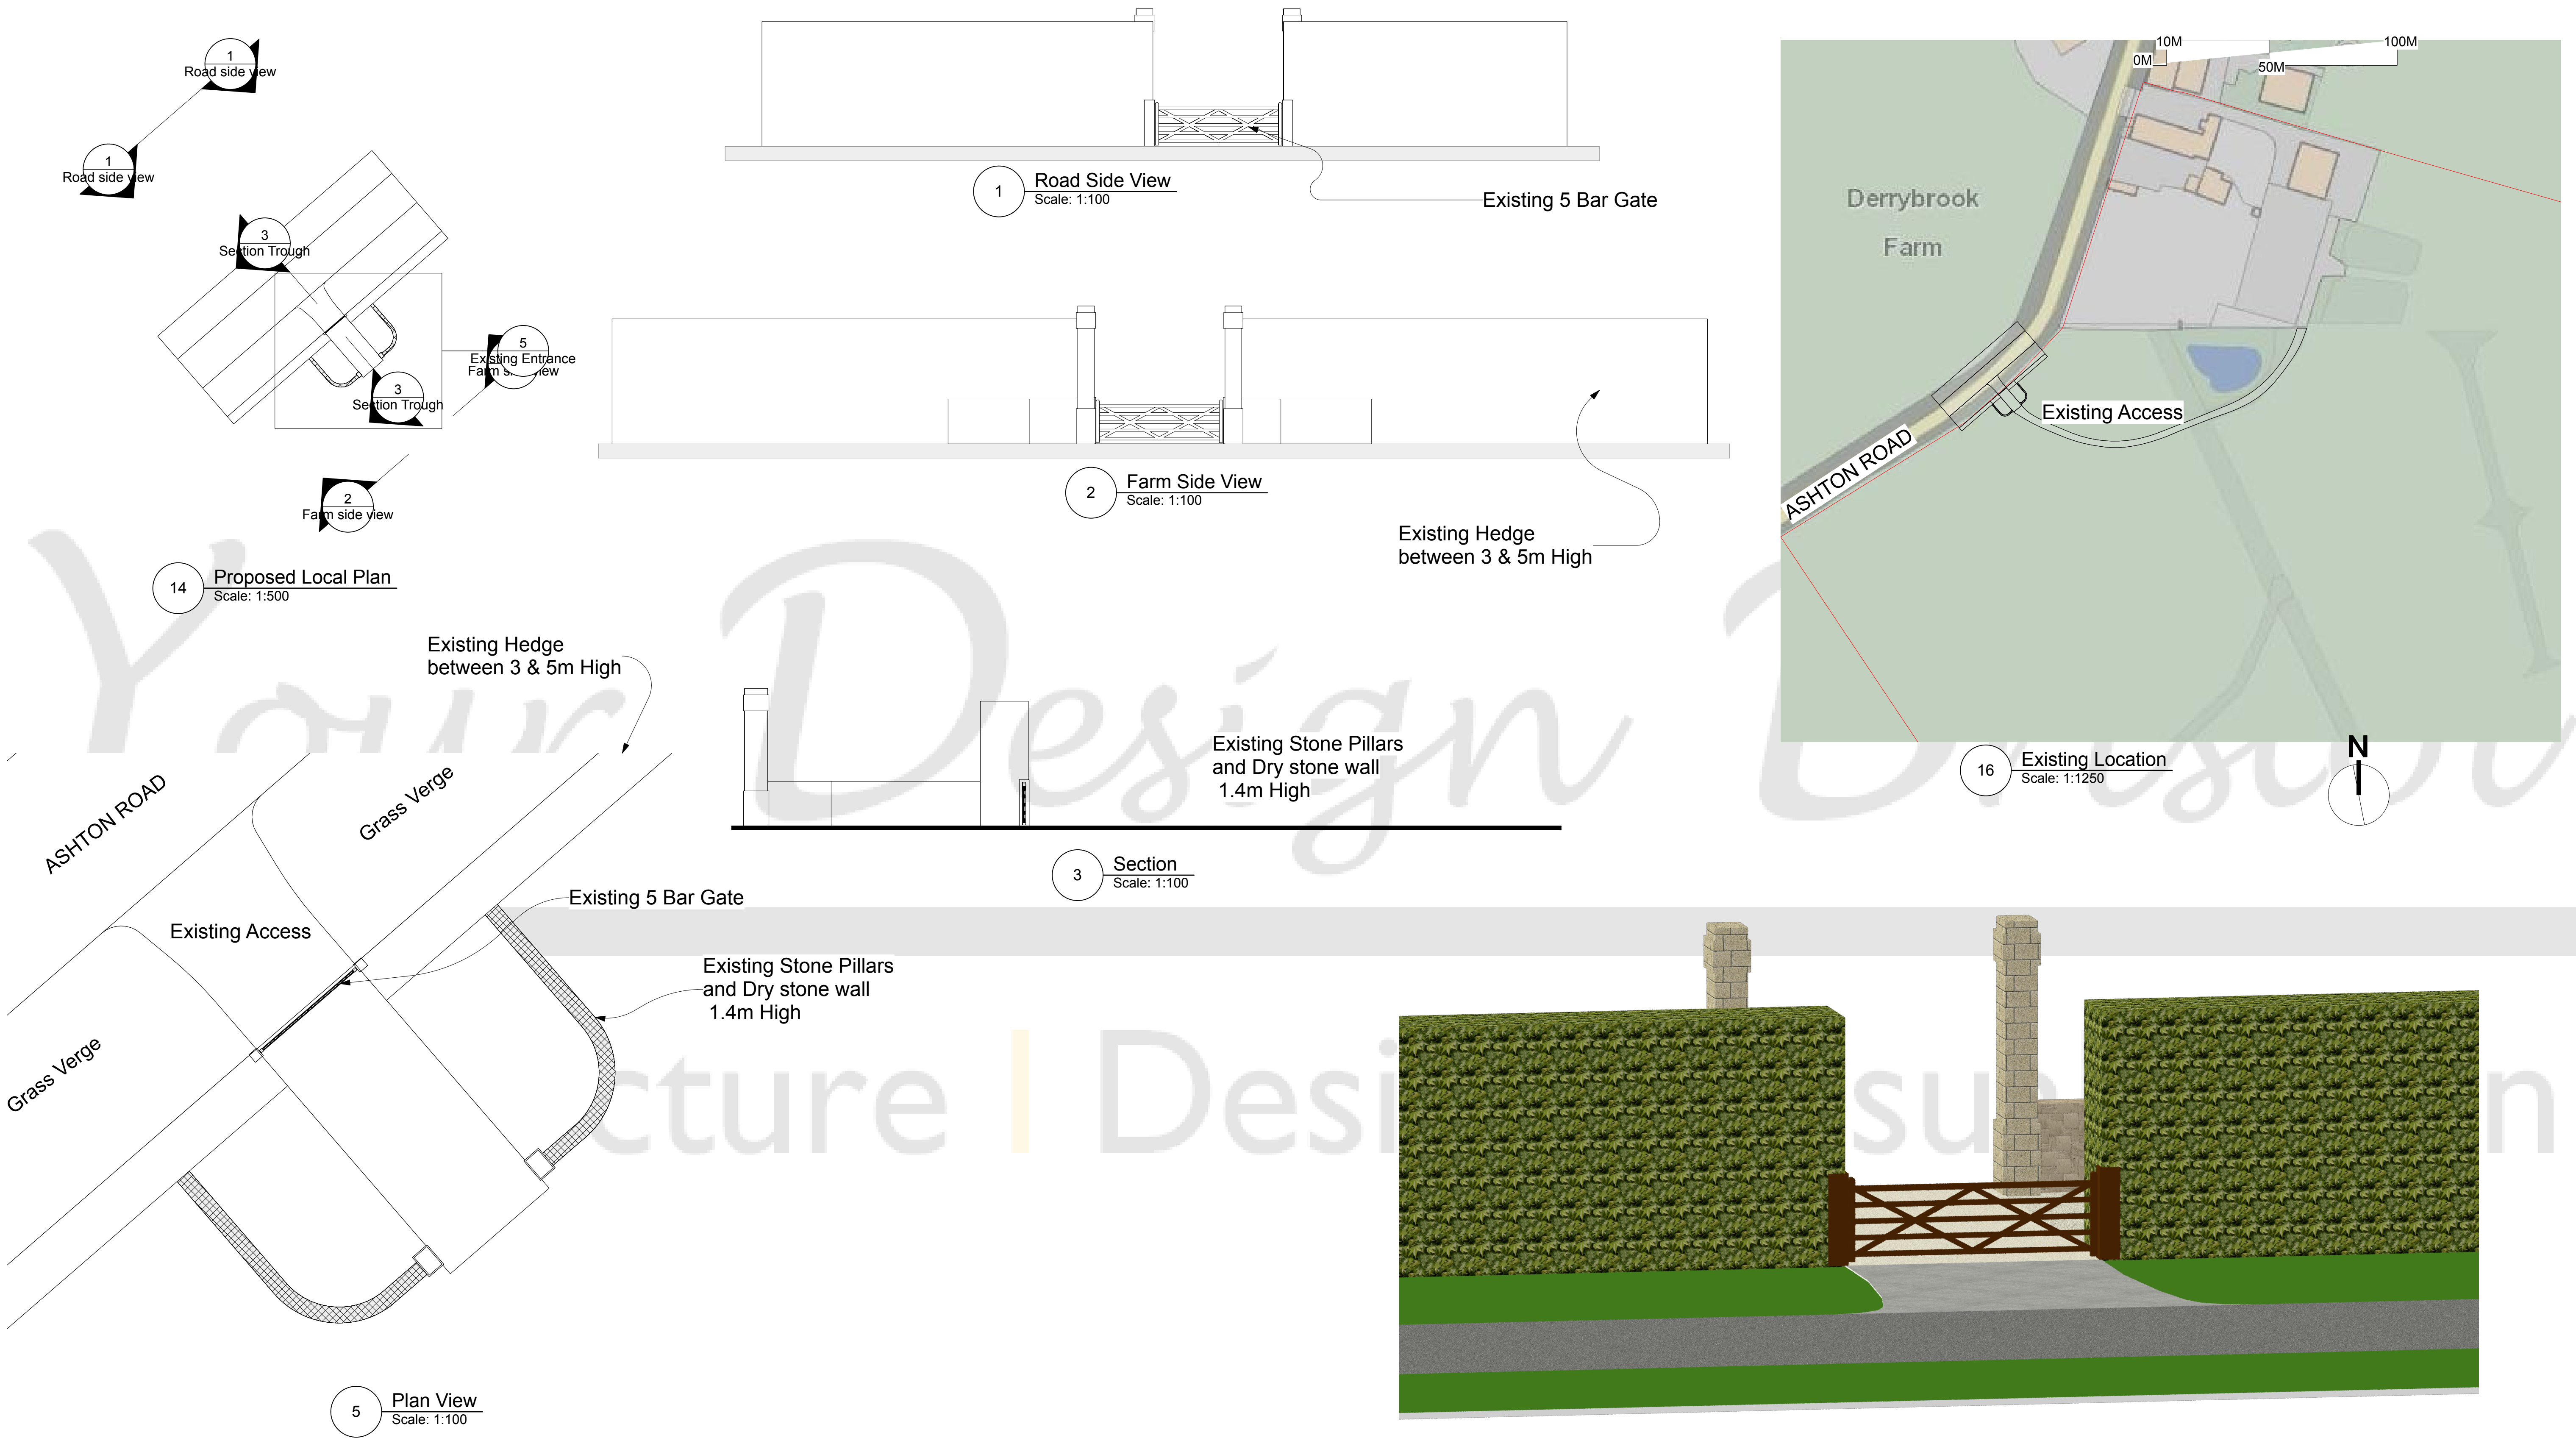


Your Design Bristol Architecture Design Visualisation 605 Fishponds Road, Fishponds, Bristol, BS16 3AA. studio@yourdesignbristol.co.uk ~ 0117 329 2727 © Your Design Bristol Ltd. All Rights Reserved	Client:	Mrs Haggart	Drawing:	SFE101 Existing Plans and Elevations	Project Description:		Revisions:		NB
	Address:	Shades Farm	Designed By:	CH	Proposed Storage Building		A	Author Retains Copyright.	
		Ashton Road	Date:	01/04/2026			B	Responsibility is not accepted for errors made by others in scaling from this drawing.	
		Malmsbury	Cad File:				C	All dimensions, levels and angles to be checked on site by the contractor.	
		SN16 9QP	Status:	For Comment			D	All boundaries are assumed and we accept no liability for boundary inaccuracy.	
		Scale:	Labelled @ A1		E	You are reminded of your responsibilities under the 'Party Wall etc. Act' 1996 where applicable.			