


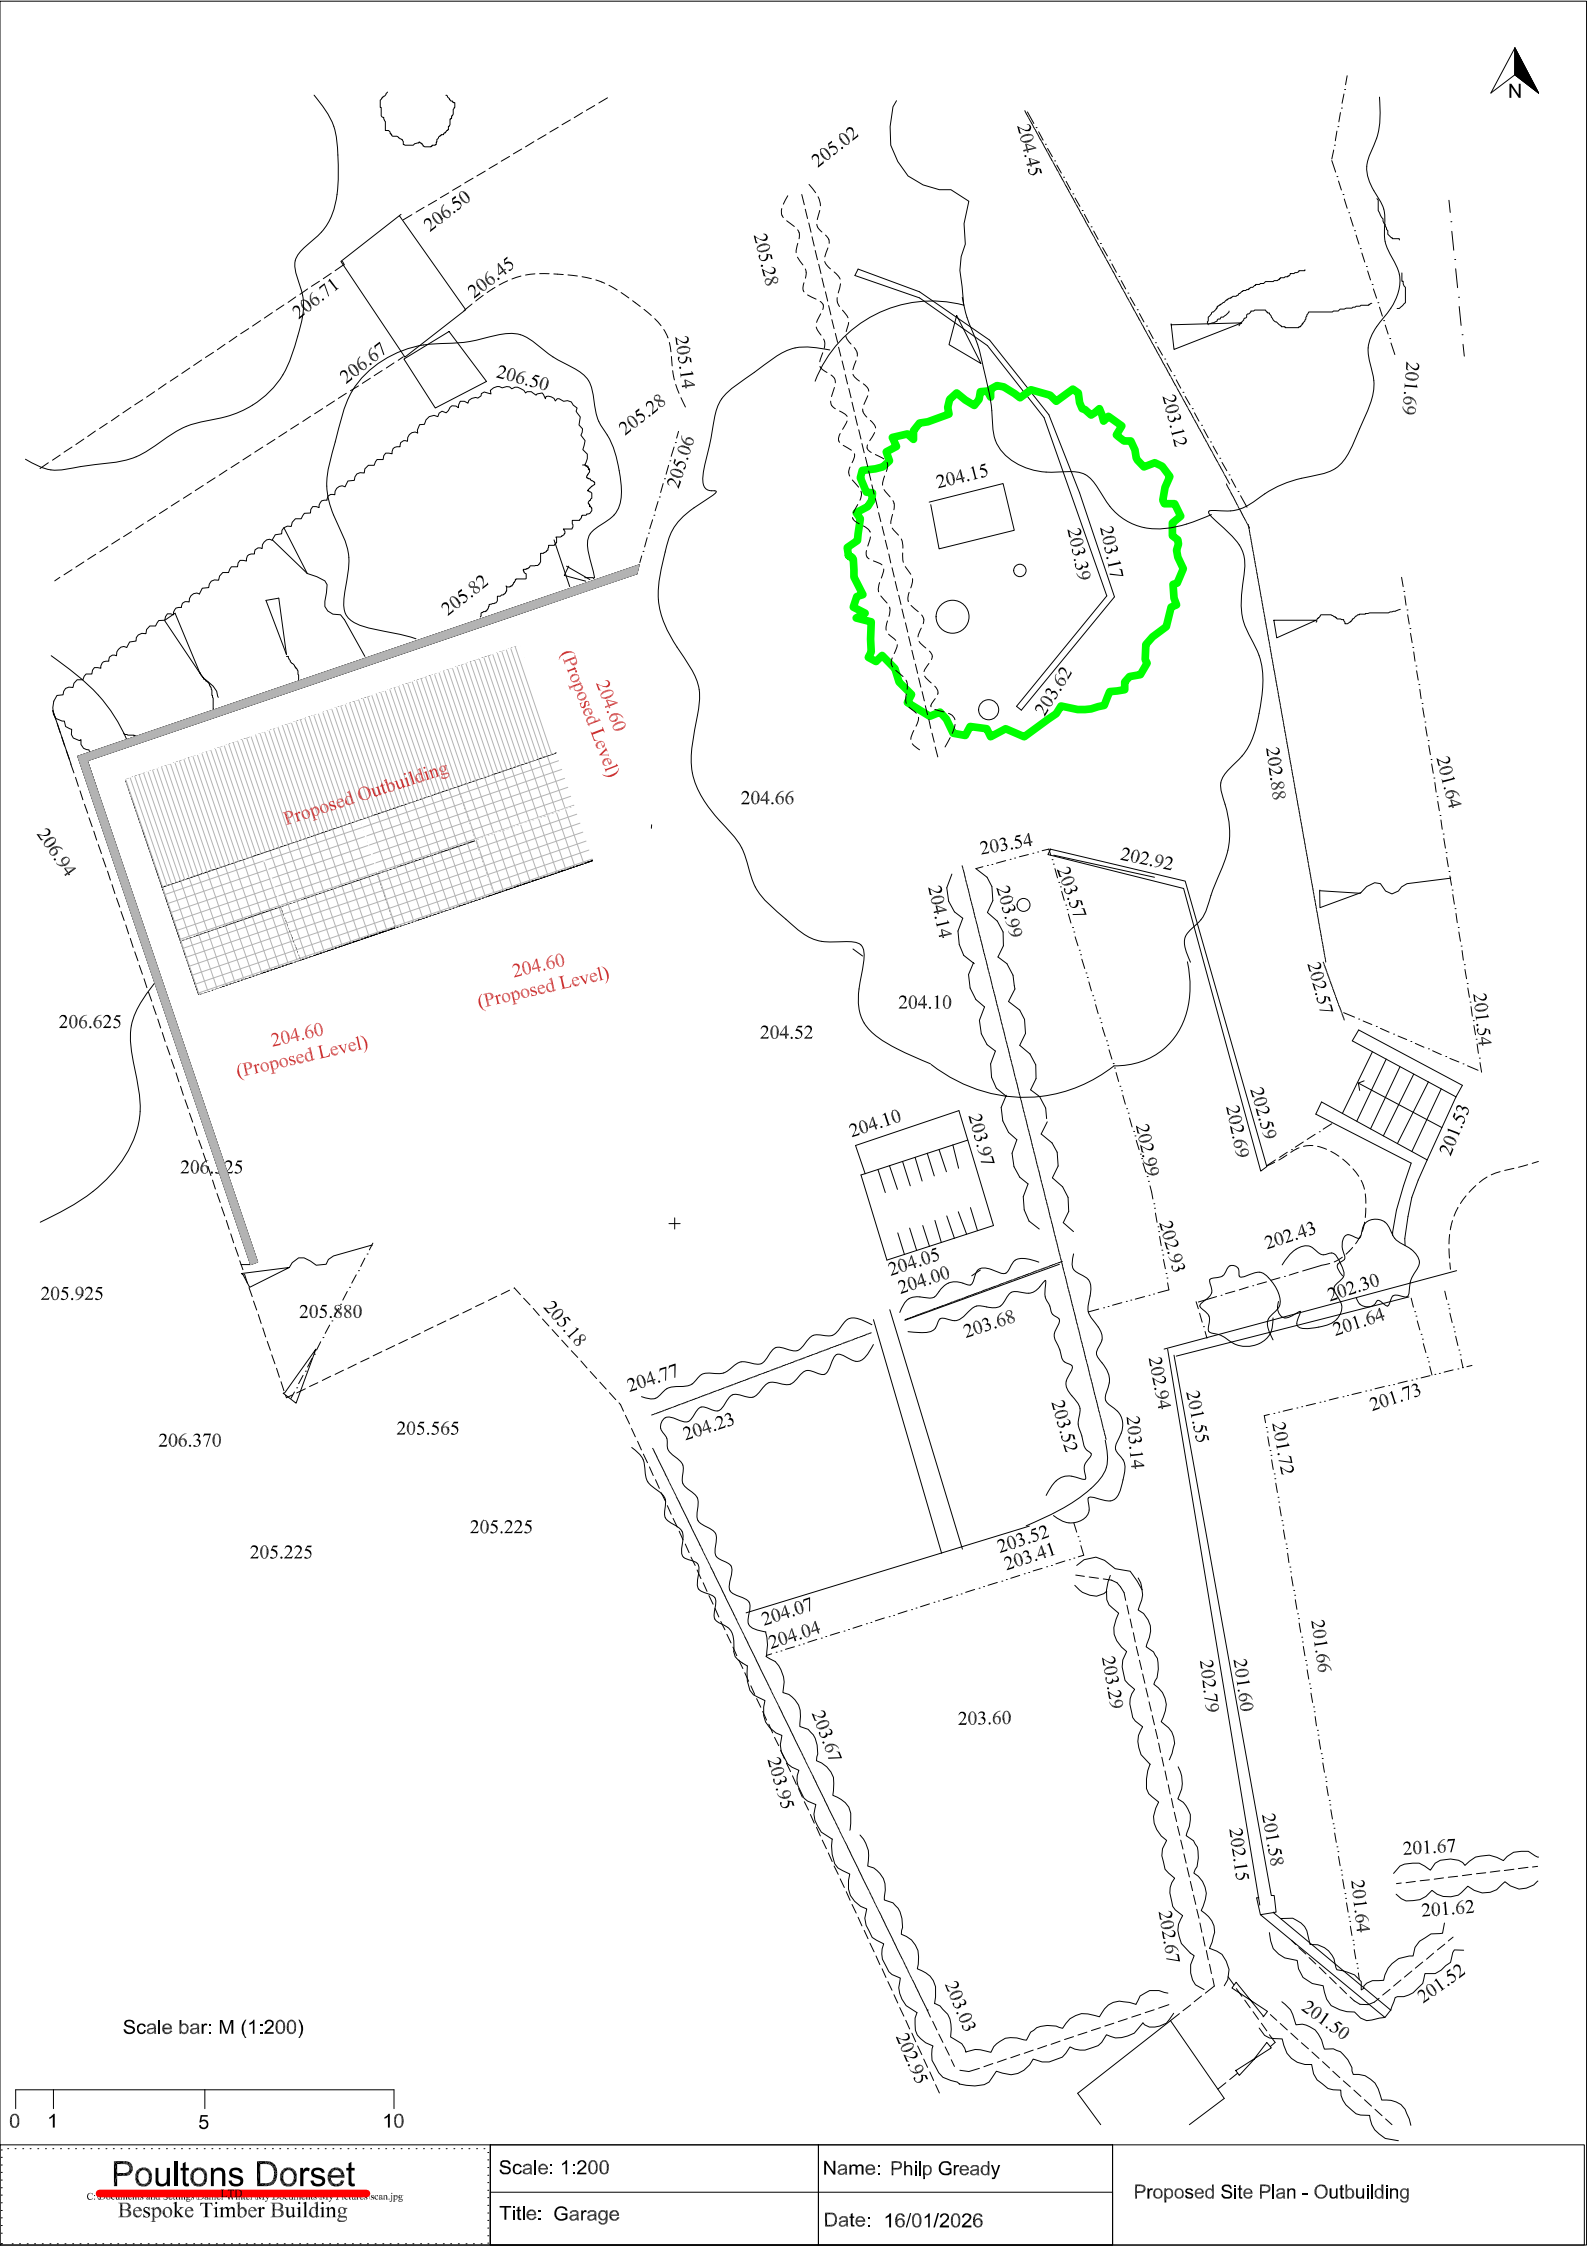

A horizontal number line with tick marks at 0, 1, 5, and 10. The line is labeled with these numbers below the tick marks.

Proposed Site Plan - Outbuilding