


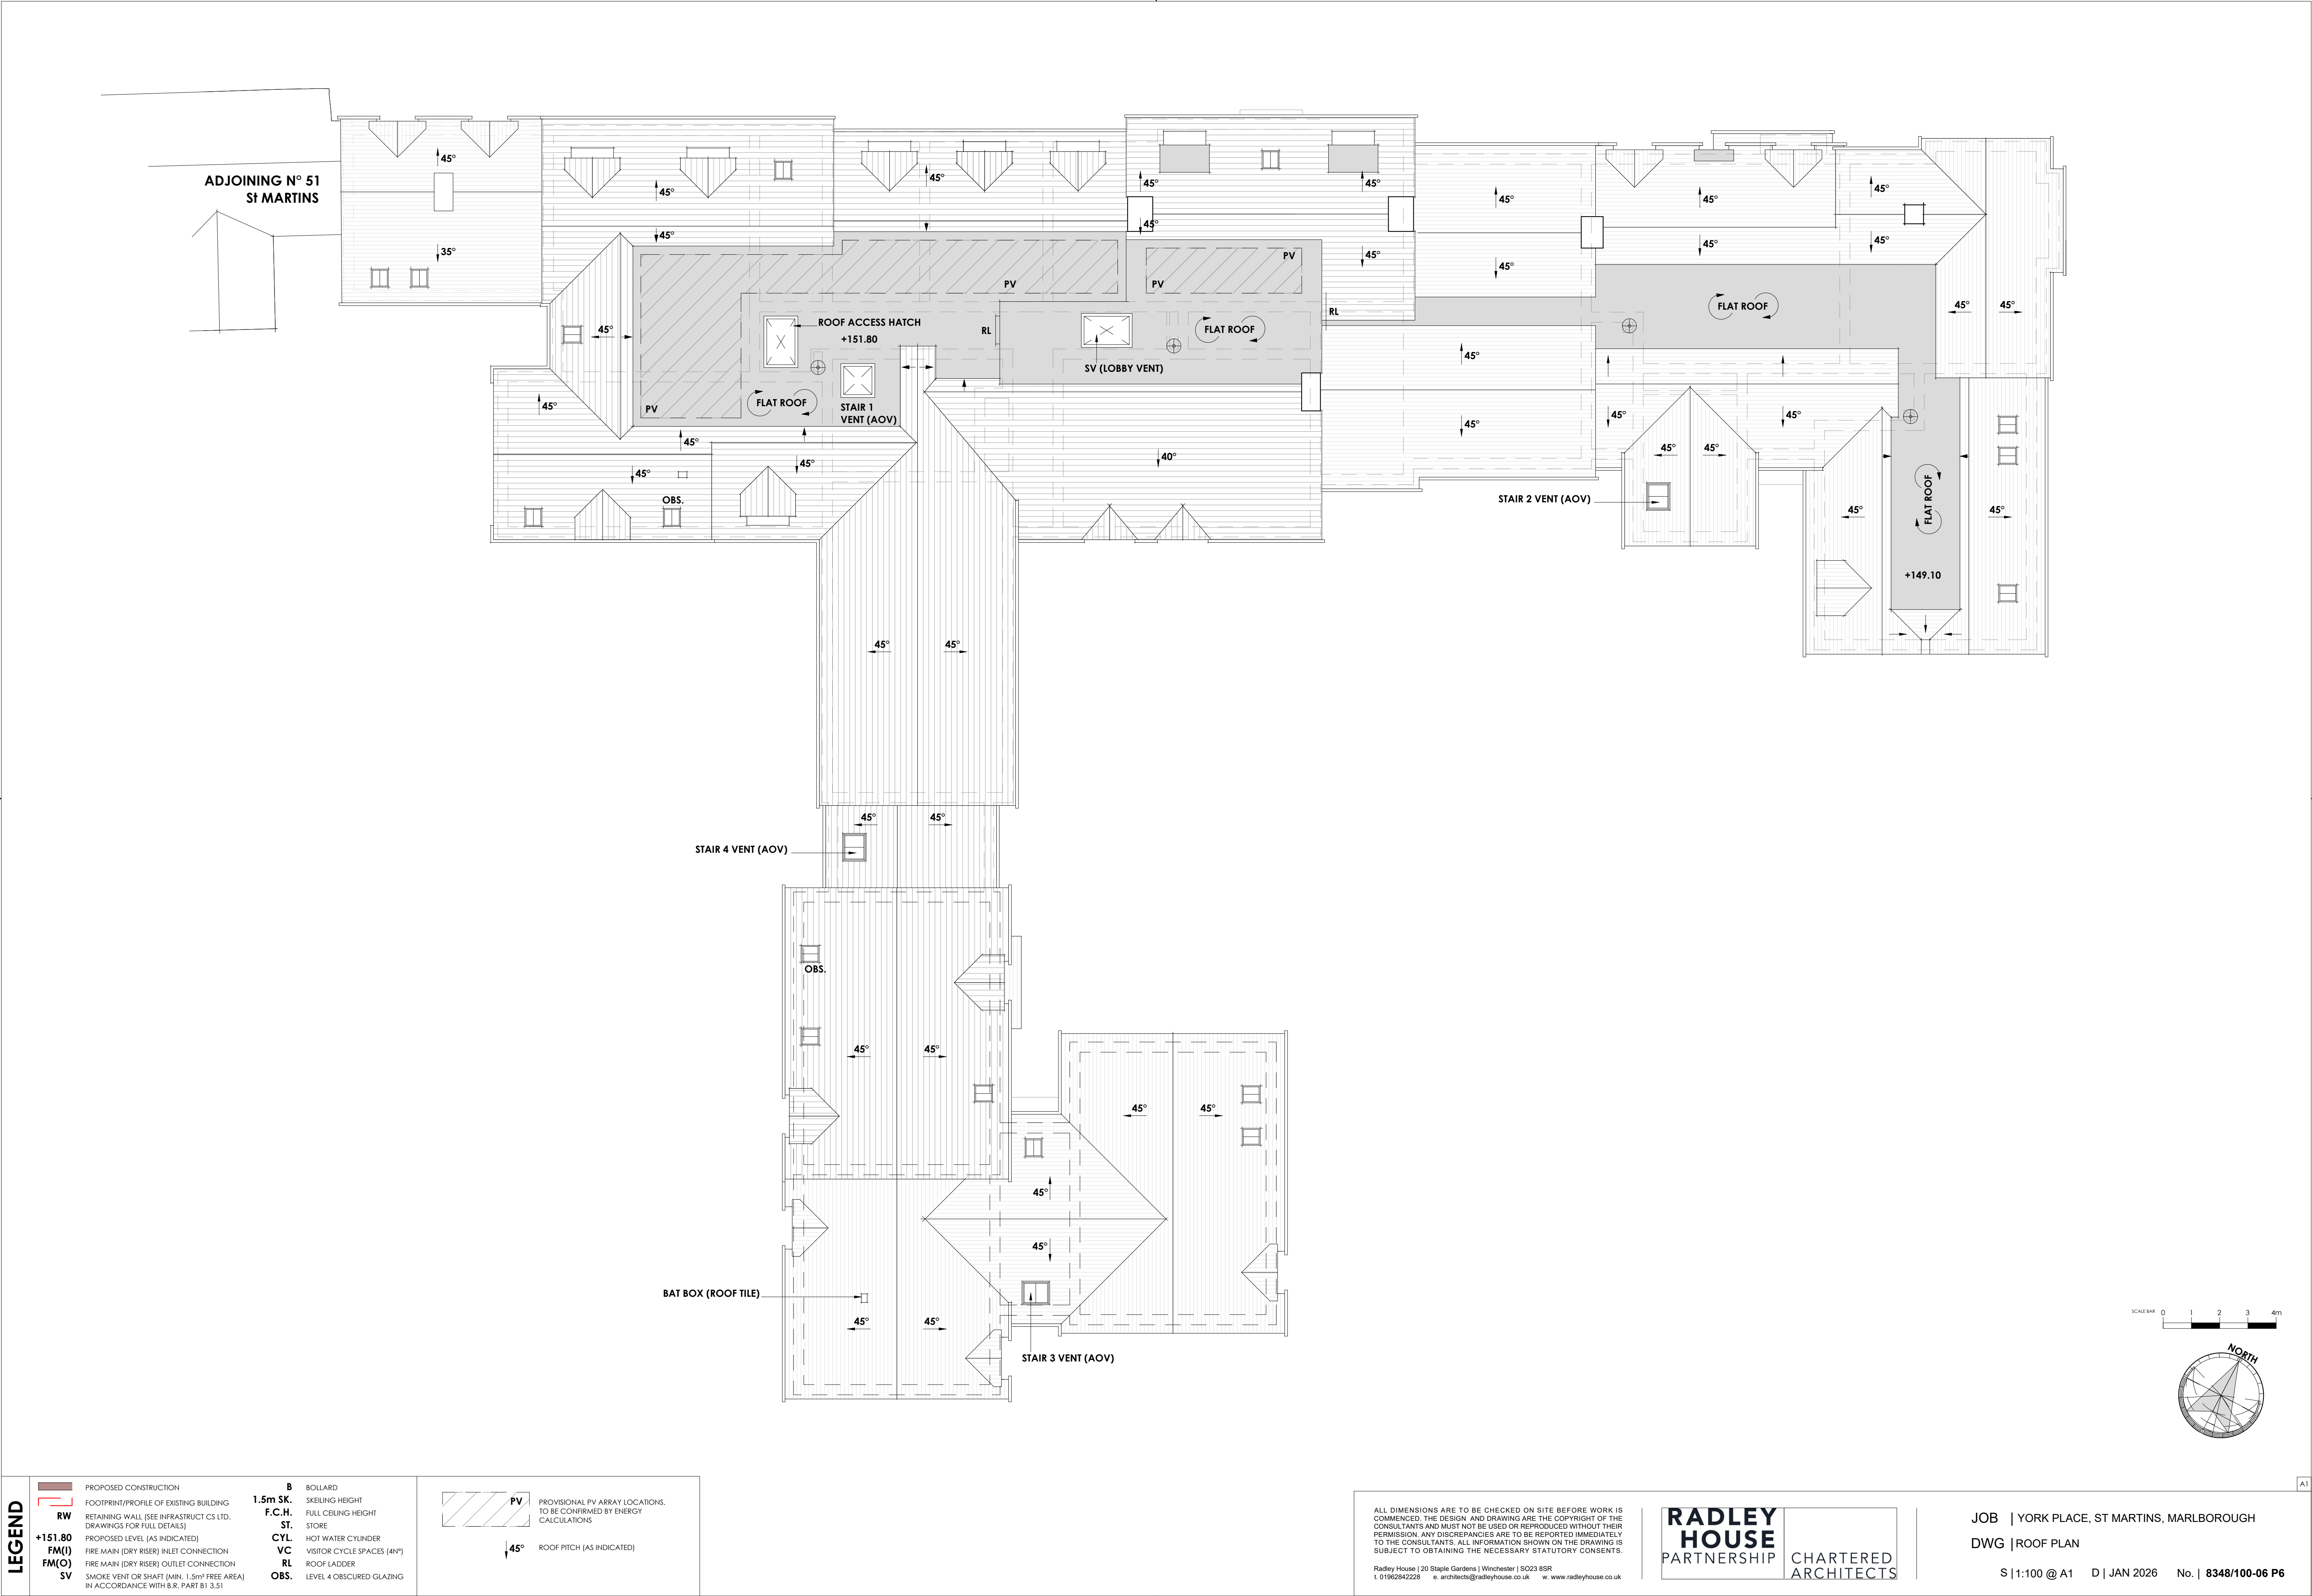

LEGEND		PROPOSED CONSTRUCTION	B	BOLLARD
		FOOTPRINT/PROFILE OF EXISTING BUILDING	1.5m SK.	SKELING HEIGHT
		RETAINING WALL (SEE INFRASTRUCT CS LTD. DRAWINGS FOR FULL DETAILS)	F.C.H.	FULL CEILING HEIGHT
		PROPOSED LEVEL (AS INDICATED)	ST.	STORE
		FIRE MAIN (DRY RISER) INLET CONNECTION	CYL.	HOT WATER CYLINDER
		FIRE MAIN (DRY RISER) OUTLET CONNECTION	VC	VISITOR CYCLE SPACES (4N°)
		SMOKE VENT OR SHAFT (MIN. 1.5m² FREE AREA) IN ACCORDANCE WITH B.R. PART B1 3.51	RL	ROOF LADDER
		LEVEL 4 OBSCURED GLAZING	OBS.	LEVEL 4 OBSCURED GLAZING
		PROVISIONAL PV ARRAY LOCATIONS. TO BE CONFIRMED BY ENERGY CALCULATIONS	PV	PROVISIONAL PV ARRAY LOCATIONS. TO BE CONFIRMED BY ENERGY CALCULATIONS
		ROOF PITCH (AS INDICATED)	45°	ROOF PITCH (AS INDICATED)

ALL DIMENSIONS ARE TO BE CHECKED ON SITE BEFORE WORK IS COMMENCED. THE DESIGN AND DRAWING ARE THE COPYRIGHT OF THE CONSULTANTS AND MUST NOT BE USED OR REPRODUCED WITHOUT THEIR PERMISSION. ANY DISCREPANCIES ARE TO BE REPORTED IMMEDIATELY TO THE CONSULTANTS. ALL INFORMATION SHOWN ON THE DRAWING IS SUBJECT TO OBTAINING THE NECESSARY STATUTORY CONSENTS.

Radley House | 20 Staple Gardens | Winchester | SO23 8SR
t. 01962842228 e. architects@radleyhouse.co.uk w. www.radleyhouse.co.uk

RADLEY HOUSE
PARTNERSHIP
CHARTERED ARCHITECTS

JOB | YORK PLACE, ST MARTINS, MARLBOROUGH
DWG | ROOF PLAN
S | 1:100 @ A1 D | JAN 2026 No. | 8348/100-06 P6