



ALL DIMENSIONS ARE TO BE CHECKED ON SITE BEFORE WORK IS COMMENCED. THE DESIGN AND DRAWING ARE THE COPYRIGHT OF THE CONSULTANTS AND MUST NOT BE USED OR REPRODUCED WITHOUT THEIR PERMISSION. ANY DISCREPANCIES ARE TO BE REPORTED IMMEDIATELY TO THE CONSULTANTS. ALL INFORMATION SHOWN ON THE DRAWING IS SUBJECT TO OBTAINING THE NECESSARY STATUTORY CONSENTS.

Radley House | 20 Staple Gardens | Winchester | Hampshire | SO8 9JH
t. 01962842228 e. architects@radleyhouse.co.uk w. www.radleyhouse.co.uk

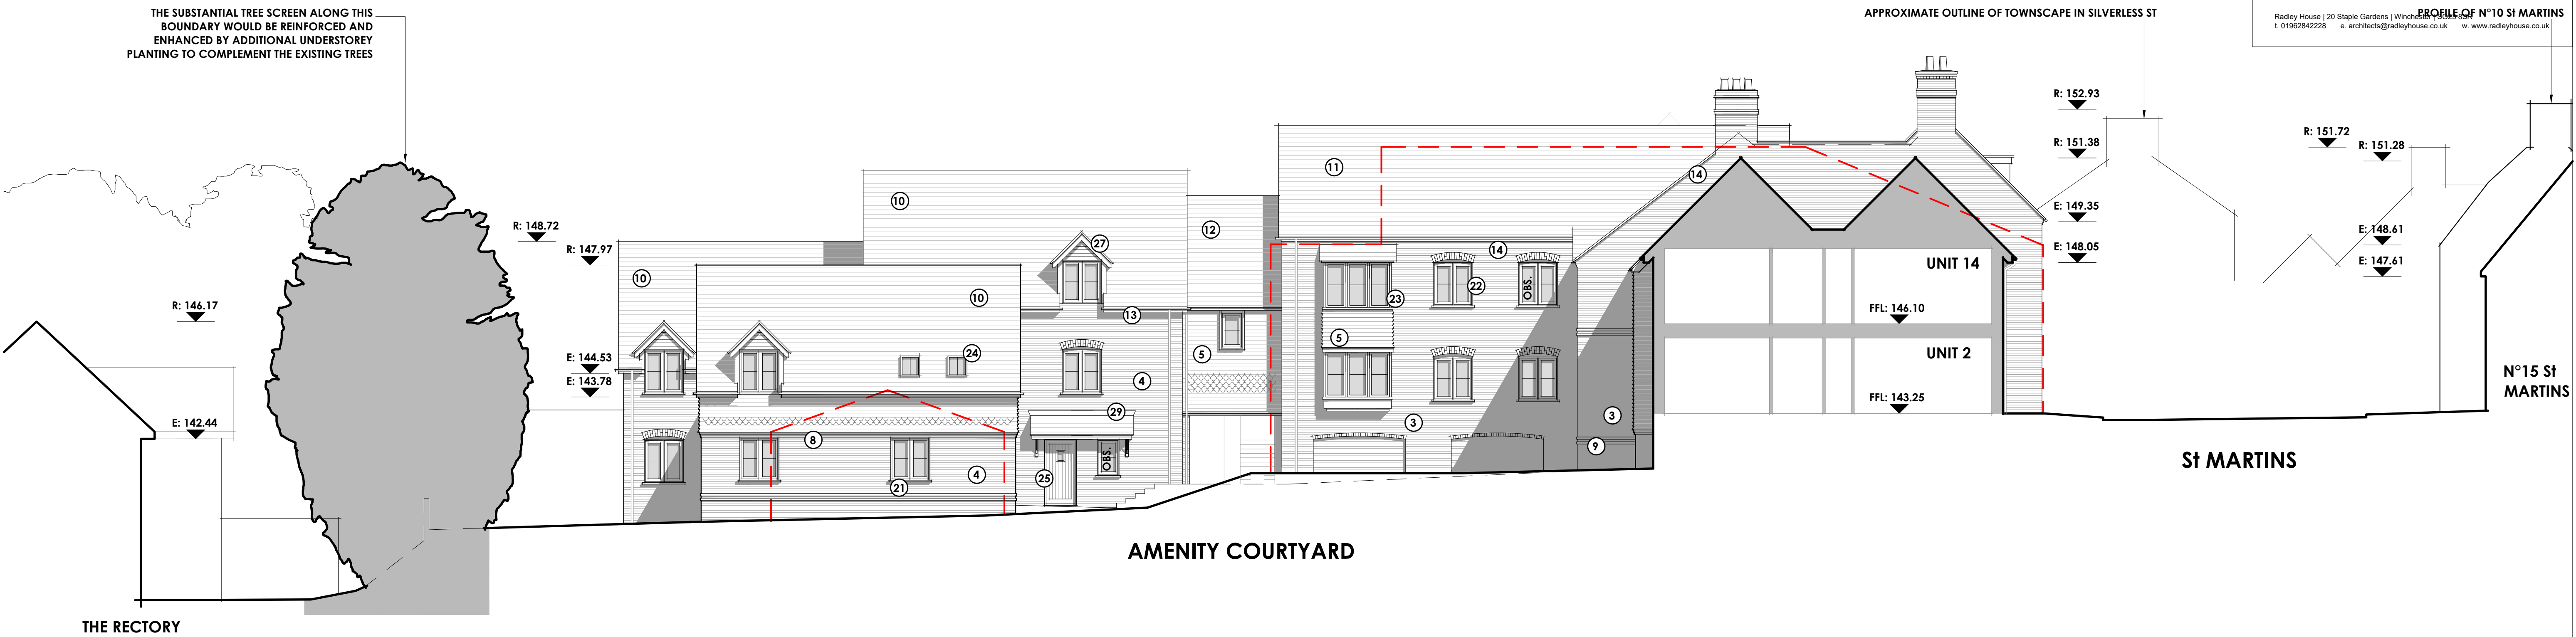

EAST ELEVATION ONTO AMENITY COURTYARD

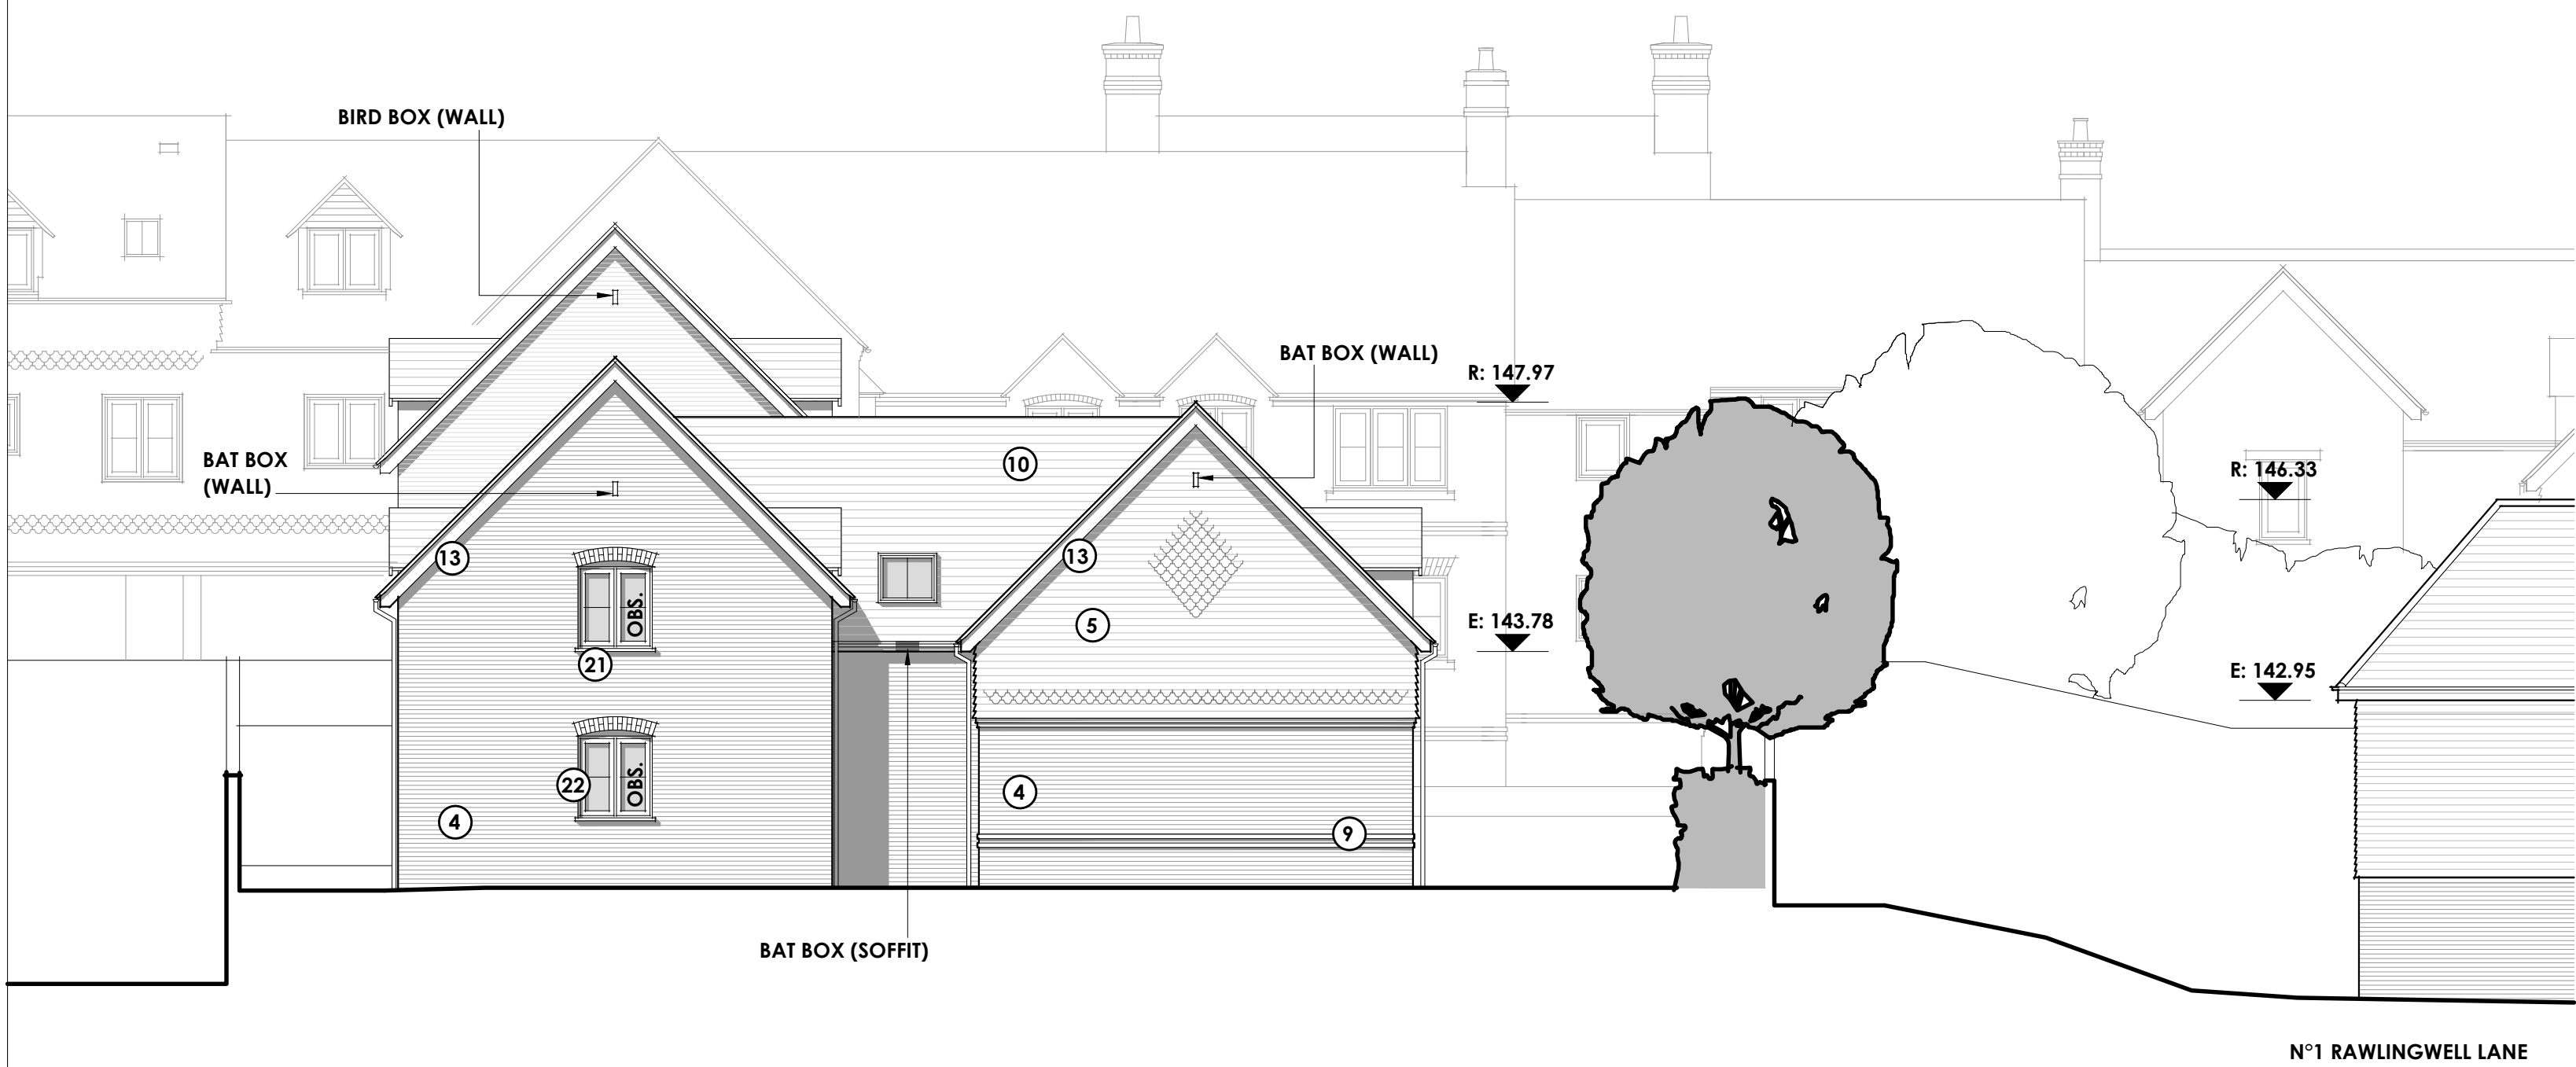

SOUTH ELEVATION



NORTH ELEVATION ONTO AMENITY COURTYARD

LEGEND	PROPOSED CONSTRUCTION	LANDSCAPING: FOR FULL LANDSCAPING DETAILS SEE DRAWINGS AND REPORTS BY SWAN PAUL HILLSIDE TREES LTD. AND INFRASTRUCT CS LTD.	MATERIALS SCHEDULE	1 FACE BRICKWORK - RED/ORANGE, FLEMISH BOND WITH BURNED HEADERS	7 COLOUR WASHED BRICK - PLINTH - BLACK	13 PROJECTING FASCIAE AND BARGEBOARDS - WHITE	19 RECESSED BRICK COURSE	25 DOOR TO STYLE SHOWN
	FW +151.80 FM(I) FM(O) SV			2 FACE BRICKWORK - RED/BROWN, FLEMISH BOND WITH BURNED HEADERS	8 BRICK FEATURE - 2 PROJECTING COURSES	14 BRICK DENTIL CORBEL LEAVES WITH STANDARD TILE VERGE (NO BOARD)	20 RECONSTITUTED STONE CILL	26 DOOR CASE TO ENTRANCE
	PROPOSED LEVEL (AS INDICATED)			3 FACE BRICKWORK - RED/ORANGE, STRETCHER BOND	9 BRICK FEATURE - DENTIL COURSE BETWEEN 2 PROJECTING COURSES	15 CAST ALUMINIUM GUTTERS AND DOWNPIPES - BLACK	21 CREASING TILE CILL	27 PITCHED ROOF DORMER WITH TILE HANGING INSET
	FIRE MAIN (DRY RISER) INLET CONNECTION	EXISTING TREE TO REMAIN		4 FACE BRICKWORK - RED/BROWN, STRETCHER BOND	10 SLATE ROOF - GREY	16 FLAT GUAGE ARCH HEADER	22 WINDOWS TO STYLE SHOWN - WHITE	28 FLAT ROOF DORMER
	FIRE MAIN (DRY RISER) OUTLET CONNECTION	EXISTING TREE TO BE REMOVED		5 TILE HANGING - RED/BROWN WITH FEATURE COURSES AS SHOWN	11 PLAIN TILE ROOF - RED	17 SEGMENTED ARCH HEADER	23 PROJECTING ORIEL WINDOW	29 TIMBER FRAMED TILED PORCH TO MATCH MAIN ROOF
	SMOKE VENT OR SHAFT (MIN. 1.5m² FREE AREA) IN ACCORDANCE WITH B.R. PART B1 3.51	NEW TREE AND HEDGE PLANTING		6 COLOUR WASHED BRICK - CREAM	12 PLAIN TILE ROOF - RED/BROWN	18 RECONSTITUTED STONE HEADER	24 HERITAGE ROOFLIGHT - BLACK	30 TIMBER DOORS TO STORES - BLACK

RADLEY HOUSE
PARTNERSHIP
CHARTERED
ARCHITECTS

JOB | YORK PLACE, ST MARTINS, MARLBOROUGH
DWG | ELEVATIONS 3
S | 1:100 @ A1 D | FEB 2025 No. | 8348/100-10 P6