


ALL DIMENSIONS ARE TO BE CHECKED ON SITE BEFORE WORK IS COMMENCED. THE DESIGN AND DRAWING ARE THE COPYRIGHT OF THE CONSULTANTS AND MUST NOT BE USED OR REPRODUCED WITHOUT THEIR PERMISSION. ANY DISCREPANCIES ARE TO BE REPORTED IMMEDIATELY TO THE CONSULTANTS. ALL INFORMATION SHOWN ON THE DRAWING IS SUBJECT TO OBTAINING THE NECESSARY STATUTORY CONSENTS.

Radley House | 20 Staple Gardens | Winchester | SO23 8SR
t. 01962842228 e. architects@radleyhouse.co.uk w. www.radleyhouse.co.uk

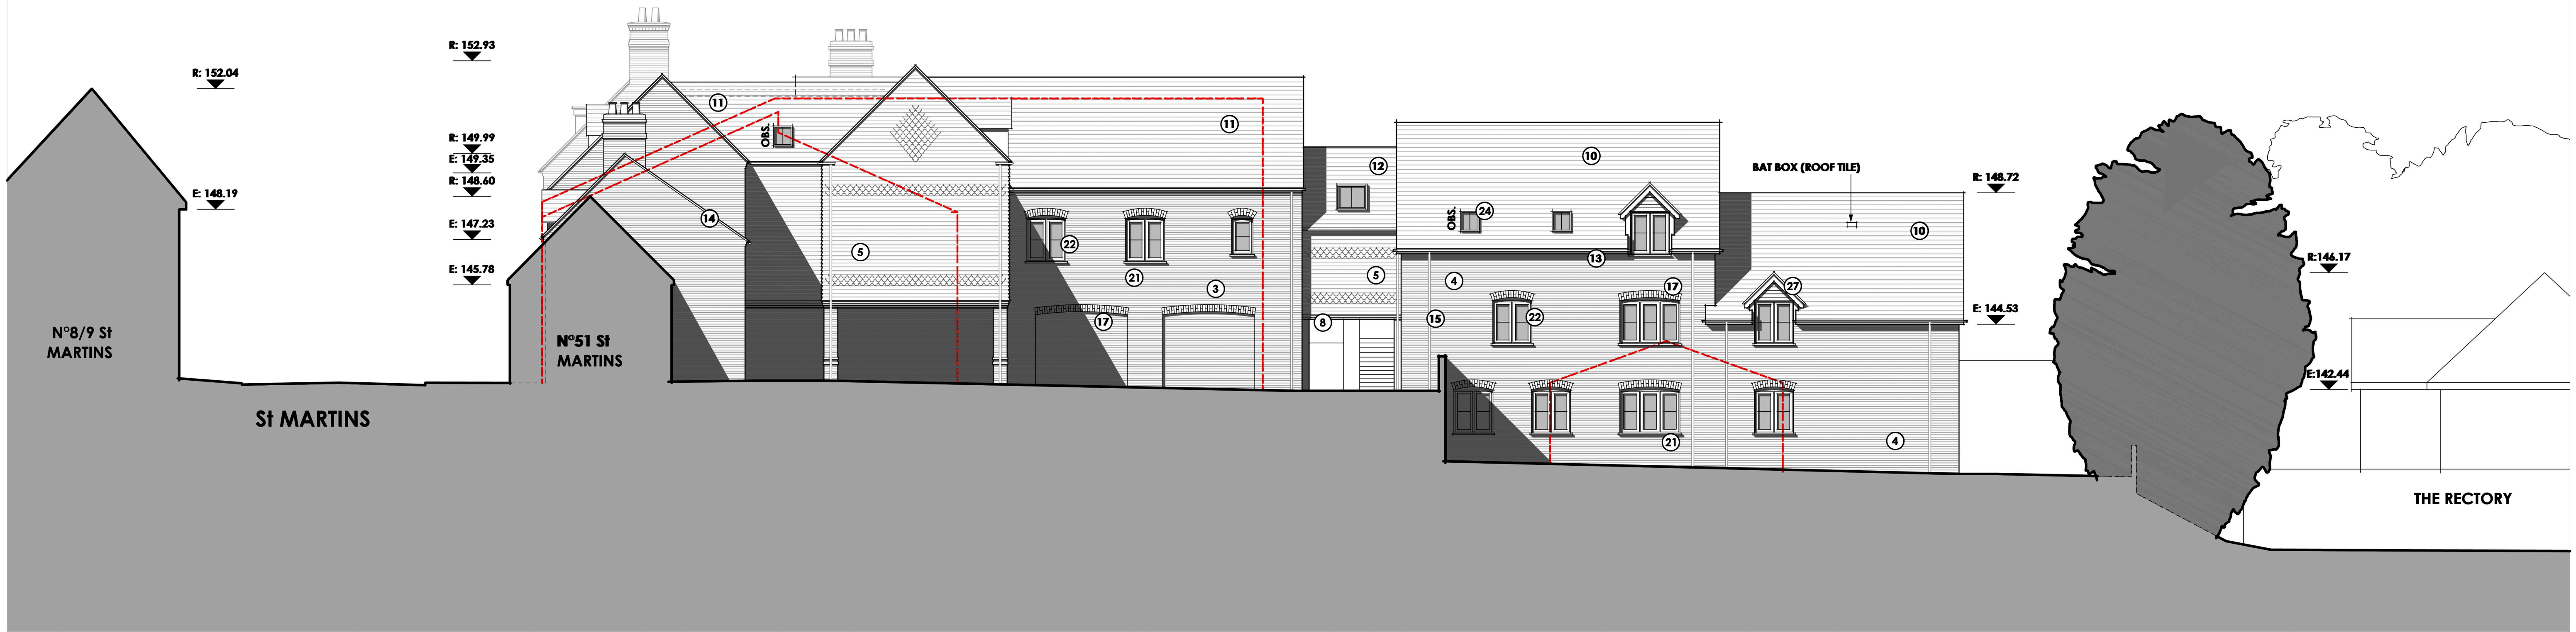

SOUTH ELEVATION ONTO PARKING COURT & AMENITY COURTYARD



WEST ELEVATION

LEGEND		PROPOSED CONSTRUCTION	B 1.5m SK. F.C.H. ST. CYL. VC RL OBS.		BOLLARD	LANDSCAPING: FOR FULL LANDSCAPING DETAILS SEE DRAWINGS AND REPORTS BY SWAN PAUL HILLSIDE TREES LTD. AND INFRASTRUCT CS LTD.	MATERIALS SCHEDULE		1 FACE BRICKWORK - RED/ORANGE, FLEMISH BOND WITH BURN'T HEADERS		7 COLOUR WASHED BRICK PLINTH - BLACK		13 PROJECTING FASCIAS AND BARGEBOARDS - WHITE		19 RECESSED BRICK COURSE		25 DOOR TO STYLE SHOWN
		FOOTPRINT/PROFILE OF EXISTING BUILDING			SKELLING HEIGHT				2 FACE BRICKWORK - RED/BROWN, FLEMISH BOND WITH BURN'T HEADERS		8 BRICK FEATURE - 2 PROJECTING COURSES		14 BRICK DENTIL CORBEL LEAVES WITH STANDARD TILE VERGE (NO BOARD)		20 RECONSTITUTED STONE CILL		26 DOOR CASE TO ENTRANCE
		PROPOSED LEVEL (AS INDICATED)			HOT WATER CYLINDER				3 FACE BRICKWORK - RED/ORANGE, STRETCHER BOND		9 BRICK FEATURE - DENTIL COURSE BETWEEN 2 PROJECTING COURSES		15 CAST ALUMINIUM GUTTERS AND DOWNPIPES - BLACK		21 CREASING TILE CILL		27 PITCHED ROOF DORMER WITH TILE HANGING INSET
		FIRE MAIN (DRY RISER) INLET CONNECTION			VISITOR CYCLE SPACES (4M ²)				4 FACE BRICKWORK - RED/BROWN, STRETCHER BOND		10 SLATE ROOF - GREY		16 FLAT GUAGE ARCH HEADER		22 WINDOWS TO STYLE SHOWN - WHITE		28 FLAT ROOF DORMER
		FIRE MAIN (DRY RISER) OUTLET CONNECTION			ROOF LADDER				5 FACE BRICKWORK - RED/BROWN WITH FEATURE COURSES AS SHOWN		11 PLAIN TILE ROOF - RED		17 SEGMENTED ARCH HEADER		23 PROJECTING ORIEL WINDOW		29 TIMBER FRAMED TILED PORCH TO MATCH MAIN ROOF
		SMOKE VENT OR SHAFT (MIN. 1.5m ² FREE AREA) IN ACCORDANCE WITH B.R. PART B1 5.51			EXISTING TREE TO BE REMOVED				6 COLOUR WASHED BRICK - CREAM		12 PLAIN TILE ROOF - RED/BROWN		18 RECONSTITUTED STONE HEADER		24 HERITAGE ROOFLIGHT - BLACK		30 TIMBER DOORS TO STORES - BLACK

RADLEY HOUSE
PARTNERSHIP
CHARTERED ARCHITECTS

JOB | YORK PLACE, ST MARTINS, MARLBOROUGH
DWG | ELEVATIONS 2
S | 1:100 @ A1 D | JAN 2024 No. | 8348/100-09 P7