


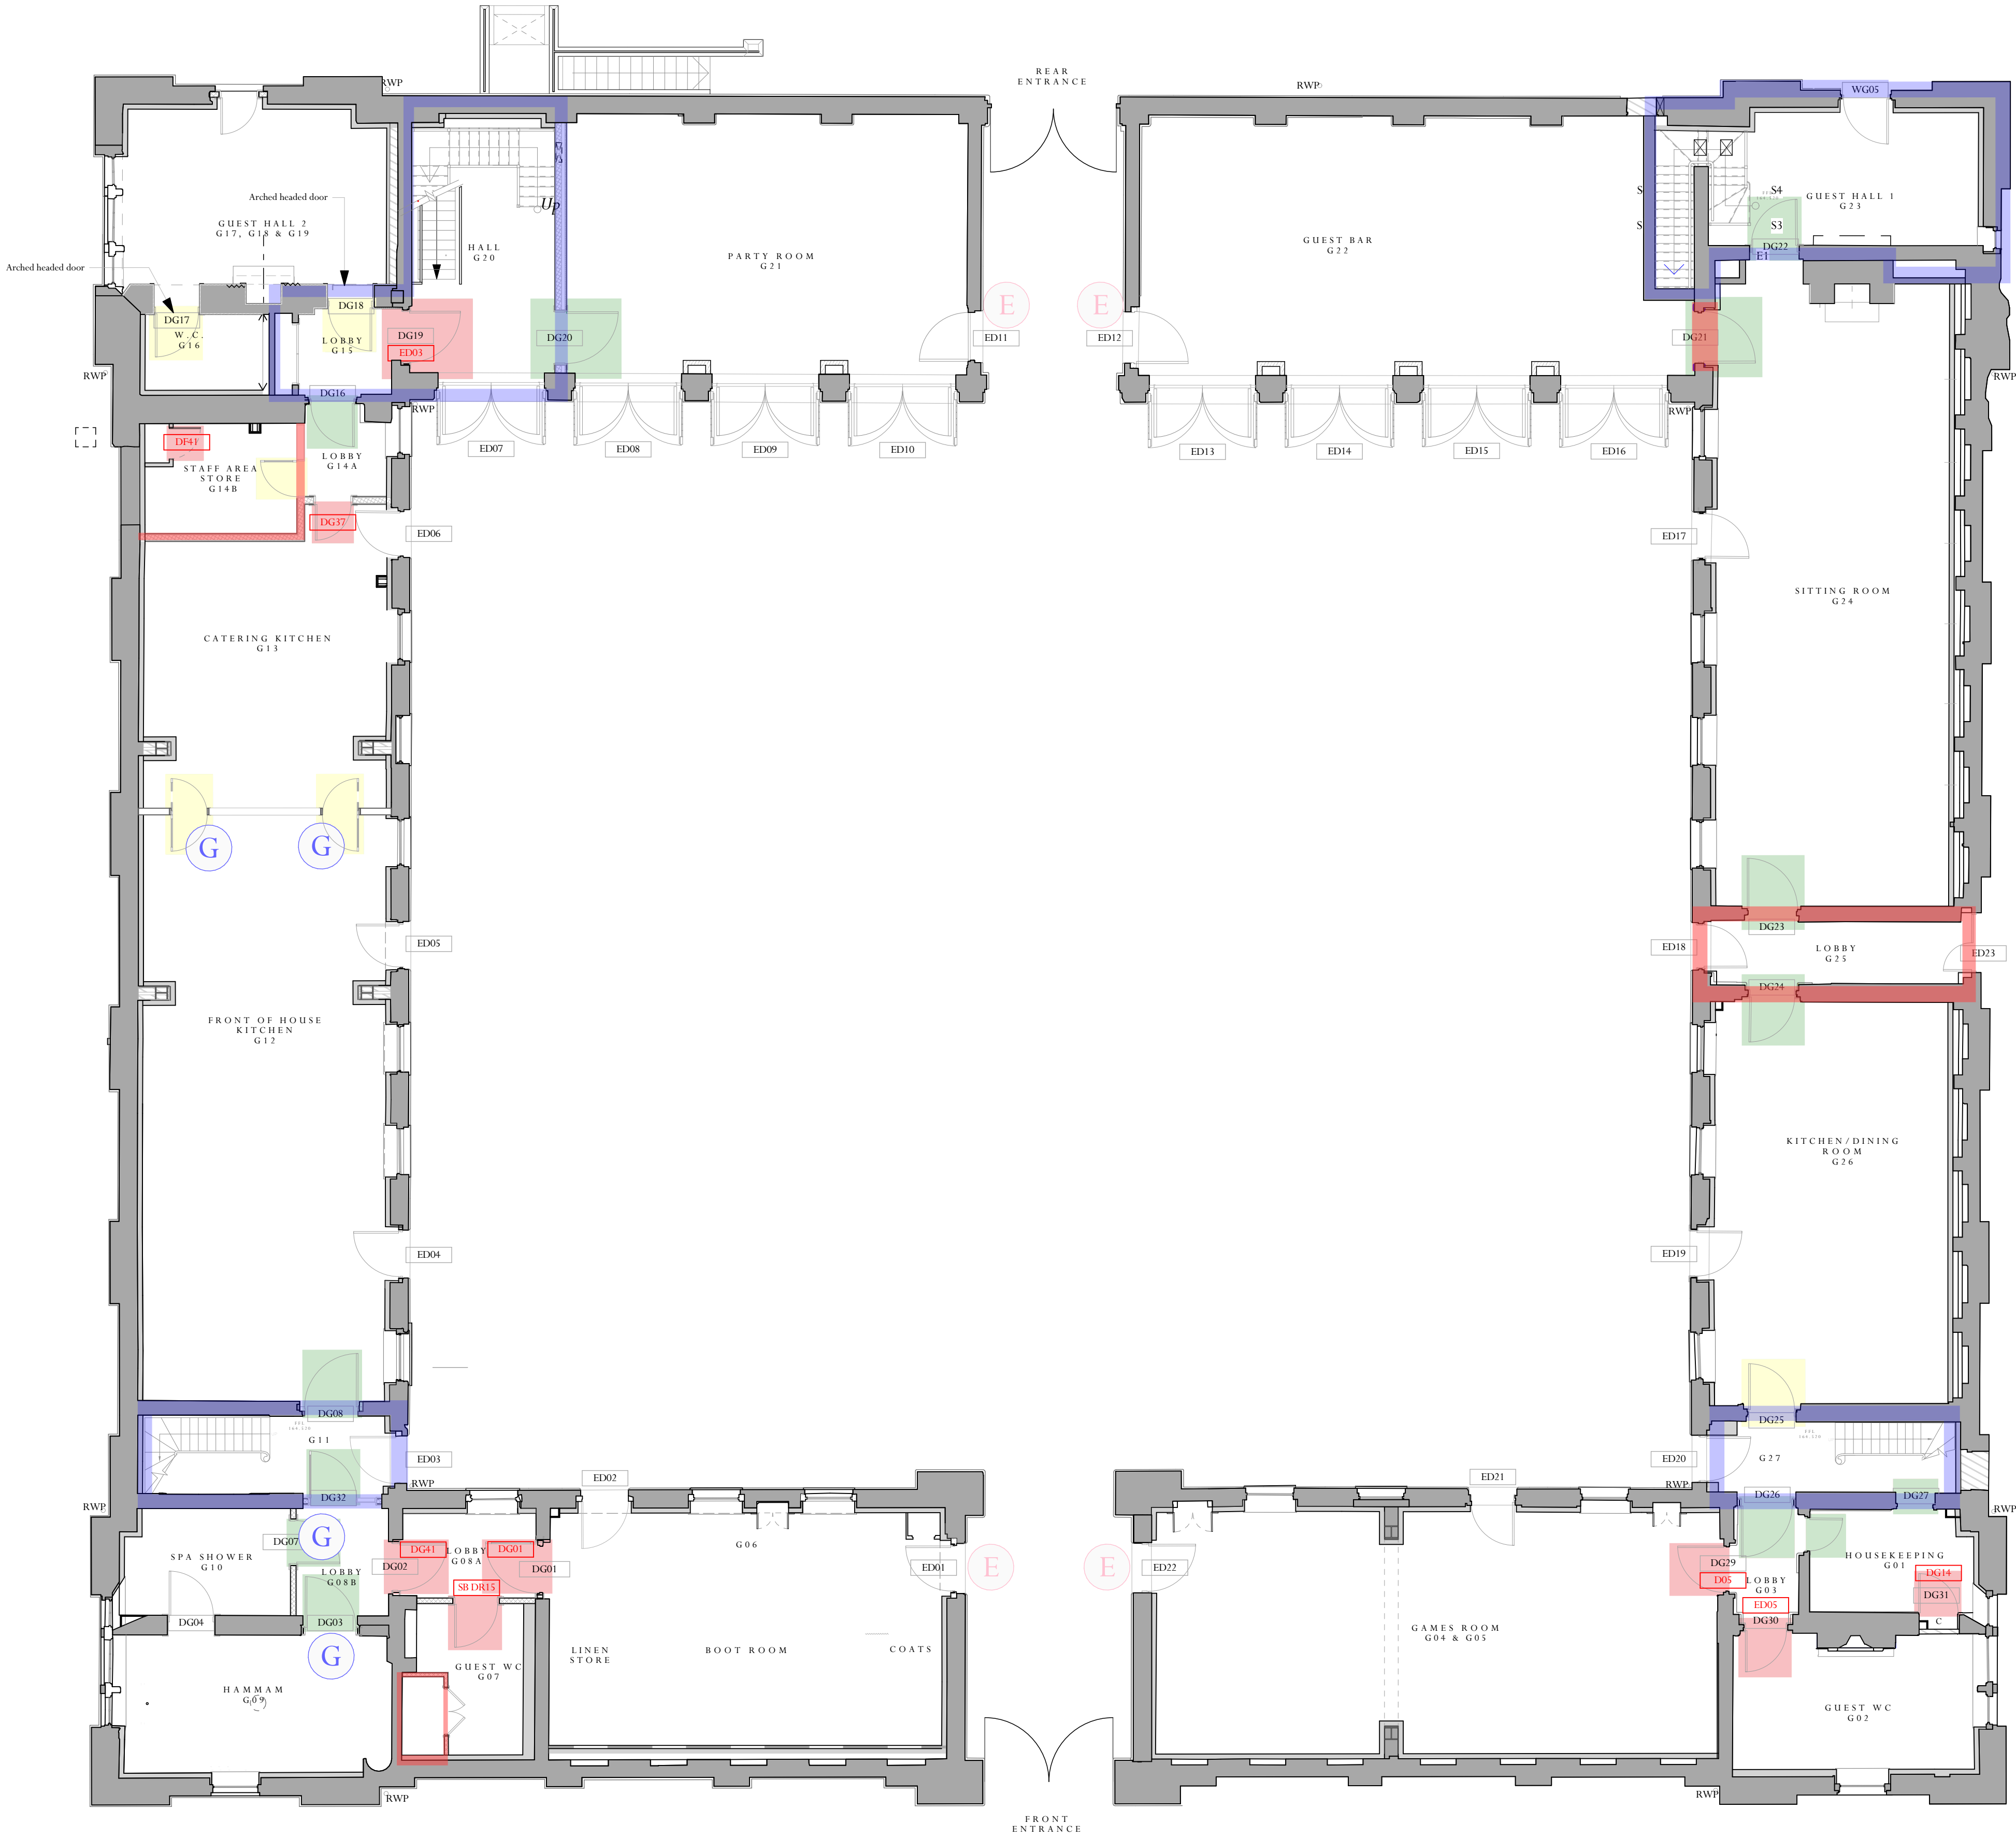

Adjacent Properties and Boundaries are shown for illustrative purposes only and have not been surveyed unless otherwise stated.

All areas shown are approximate and should be verified before forming the basis of a decision.

Do not scale other than for Planning Application purposes.

All dimensions must be checked by the contractor before commencing work on site.

No deviation from this drawing will be permitted without the prior written consent of the Architect.

The copyright of this drawing remains with the Architect and may not be reproduced in any form without prior written consent.

Ground Floor Slabs, Foundations, Sub-Structures, etc. All work below ground level is shown provisionally. Inspection of ground condition is essential prior to work commencing.

Reassessment is essential when the ground conditions are apparent, and redesign may be necessary in the light of soil conditions found. The responsibility for establishing the soil and sub-soil conditions rests with the contractor.

KEY

- Reused Doors
- New Doors
- New Doors in new partitions
- 60 minute FR Zone & Doors
- 30 minute FR Zone & Doors
- New Glazed Door
- External Door

DG00 Existing reference number of historic reused door. Refer to BLDA 720 series drawings for archived historic door numbers and sizes and BLDA SCH02 Existing door survey photos

ISSUED FOR INFORMATION

A	07.04.26	Fire protection matters and door updates	JH
-	01.04.26	Issued for Information	EH
Rev	Date	Description	Initials

PROJECT The Old Stables
Tottenham House & Estate

TITLE: Ground Floor Proposed Internal Doors and FR Zones

SCALE: 1:100 @A1

DATE: April 2026

DRAWING No: THB002-ADA-XX-ZZ-DR-A-0481A

DRAWN BY: EH,JH

ADAM ARCHITECTURE

OLD HYDE HOUSE, 75 HYDE STREET
WINCHESTER, HANTS, SO23 7DW, TEL. 01962 843843

WEST WING, SOMERSET HOUSE, STRAND
LONDON, WC2R 1LA, TEL. 020 7841 0140

www.adamarchitecture.com contact@adamarchitecture.com