


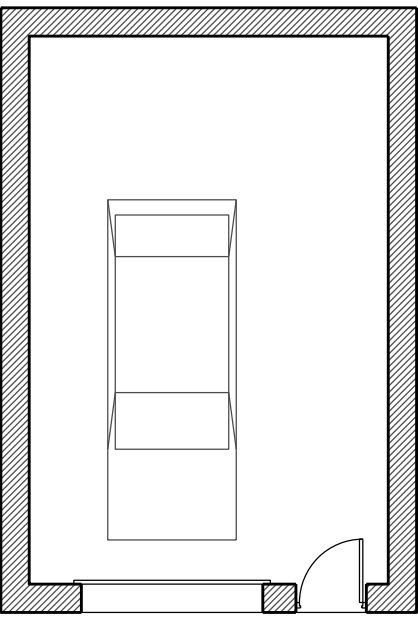


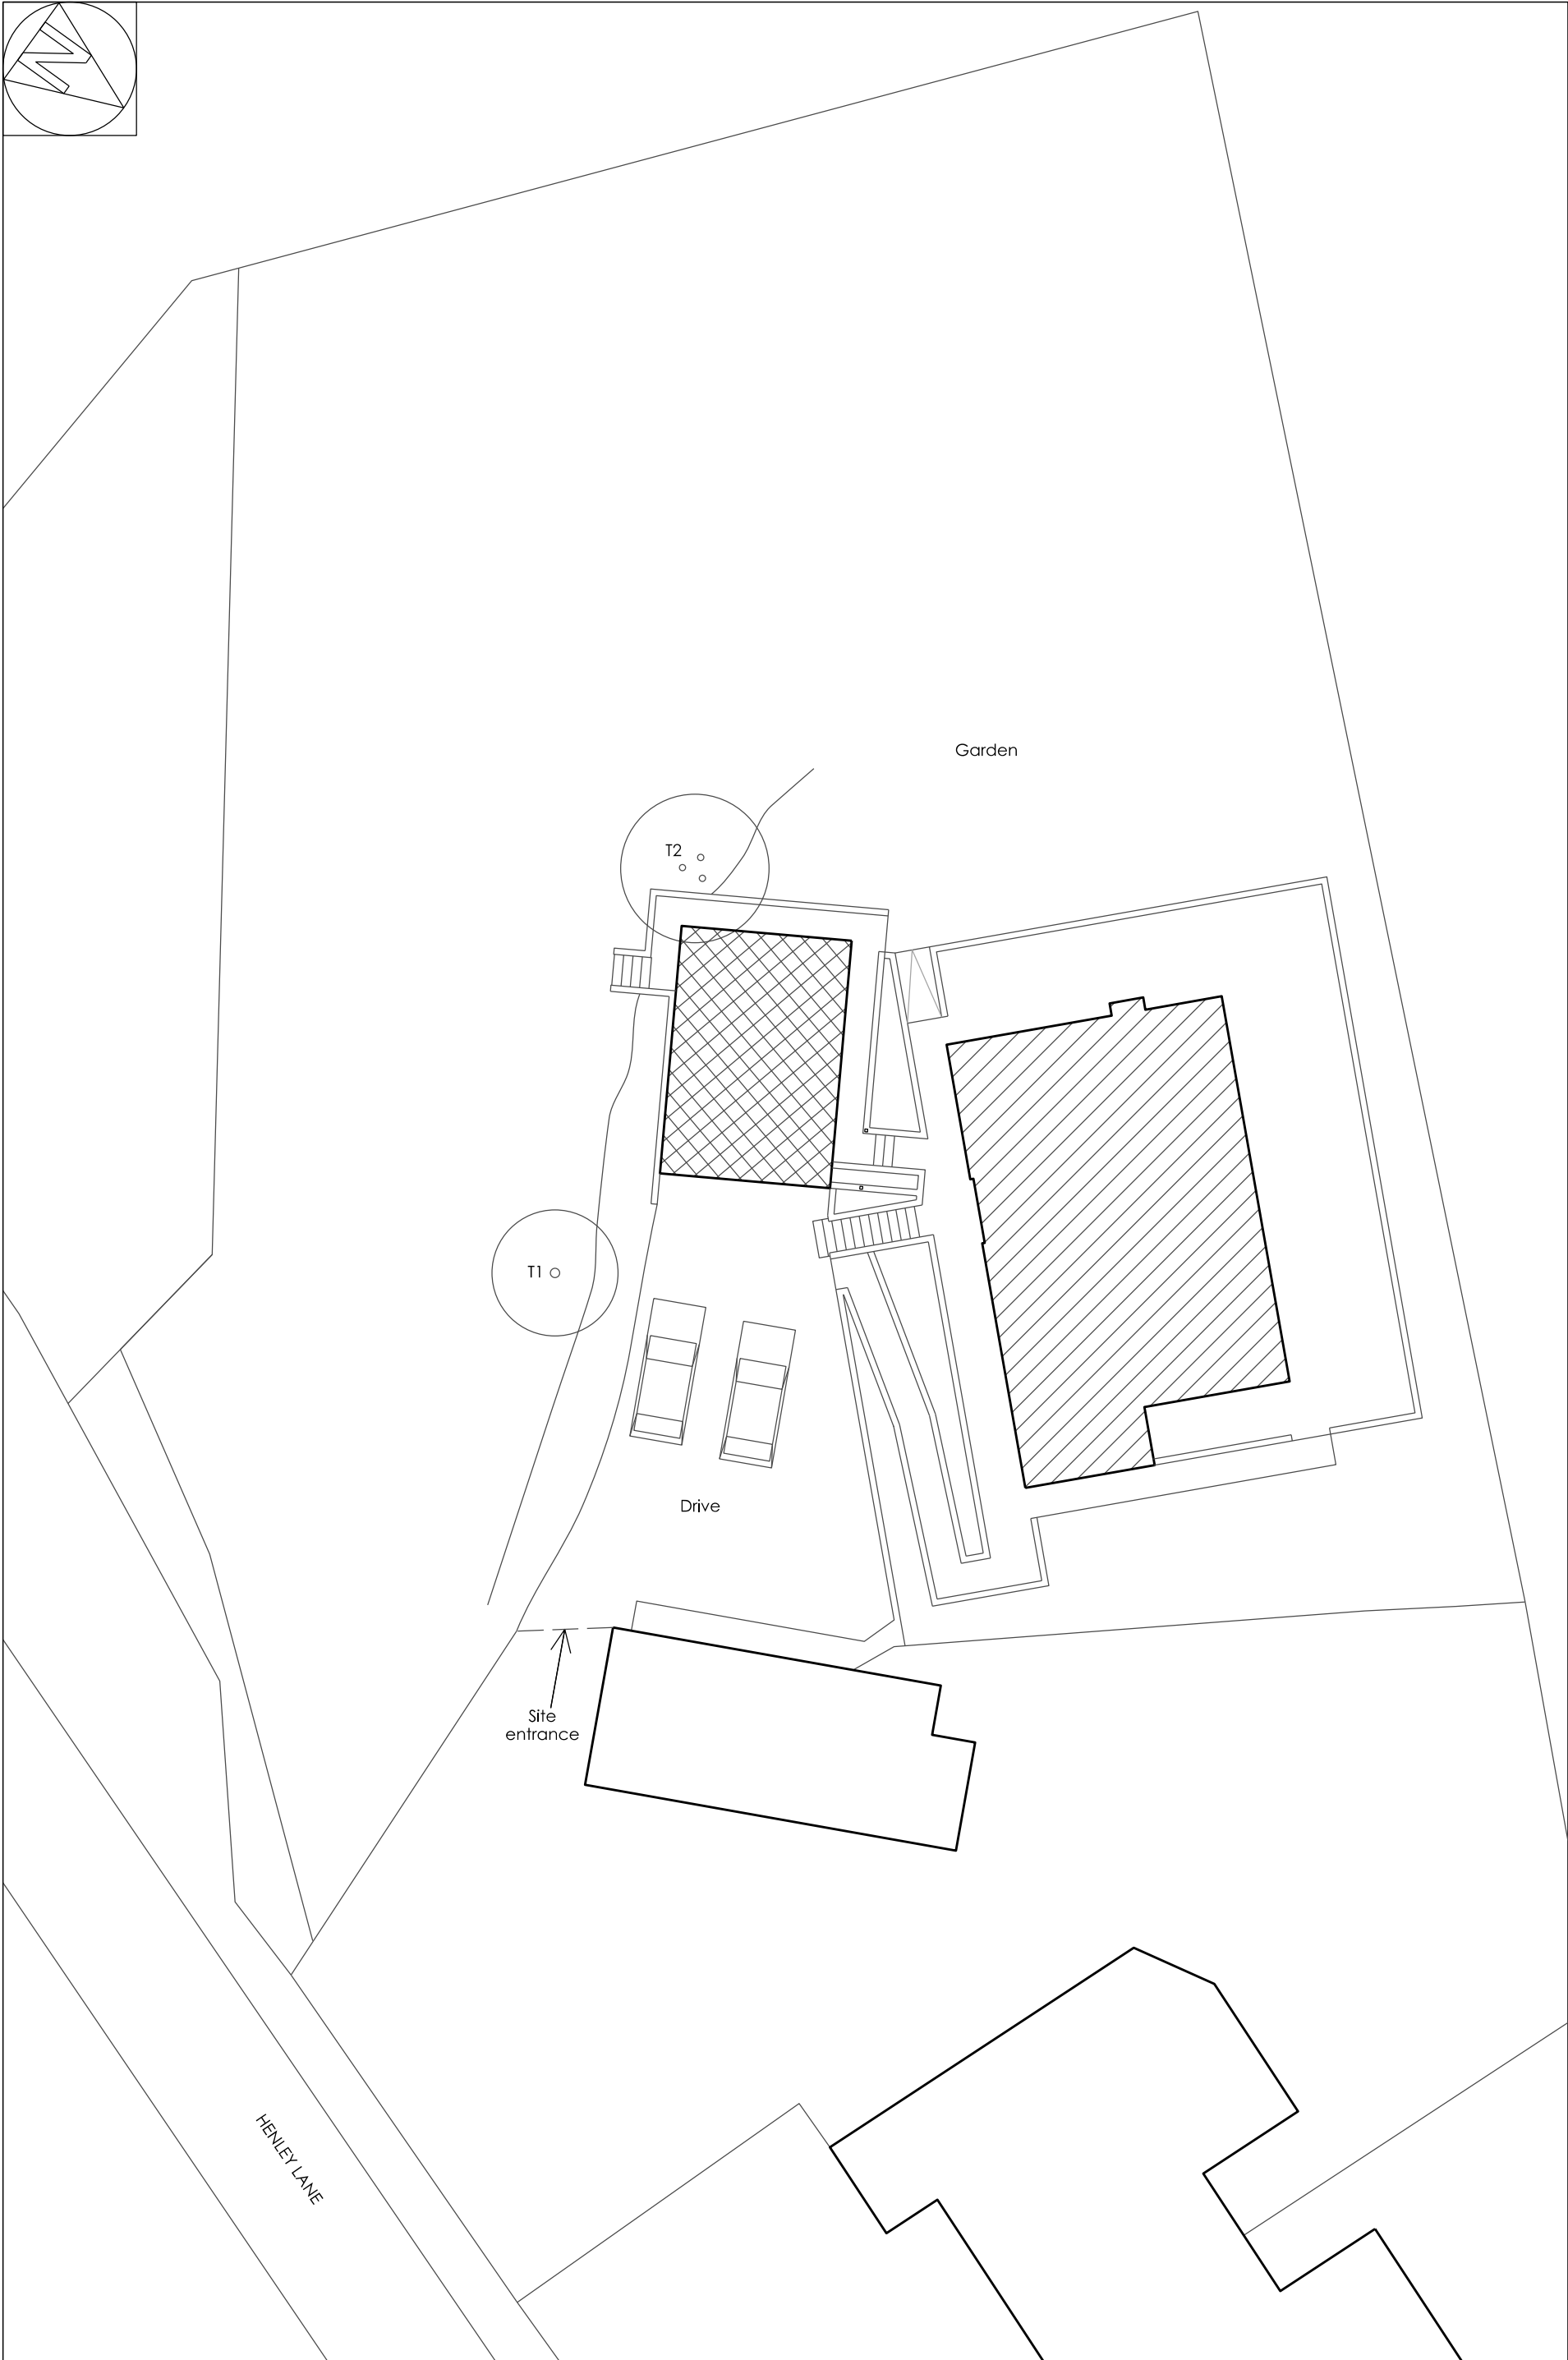

GF PLAN 1:100

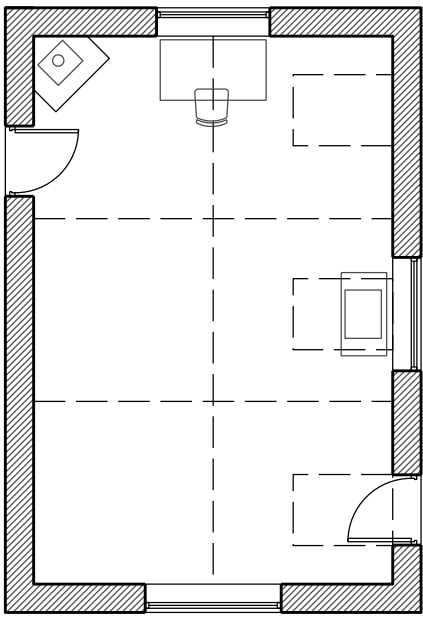


FF PLAN 1:100

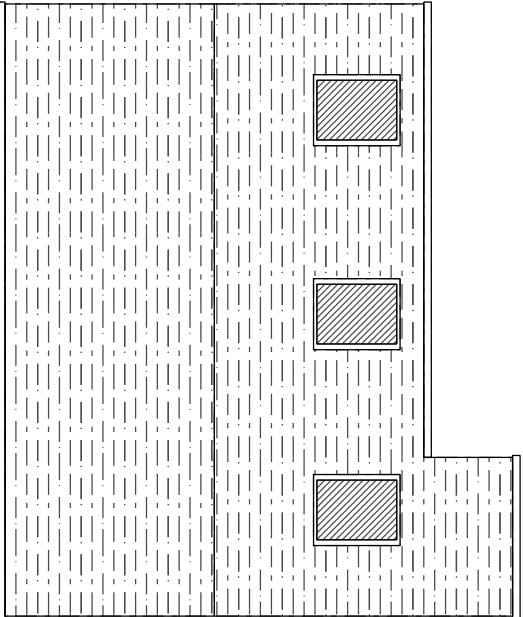


ROOF PLAN 1:100




FRONT ELEVATION 1:100

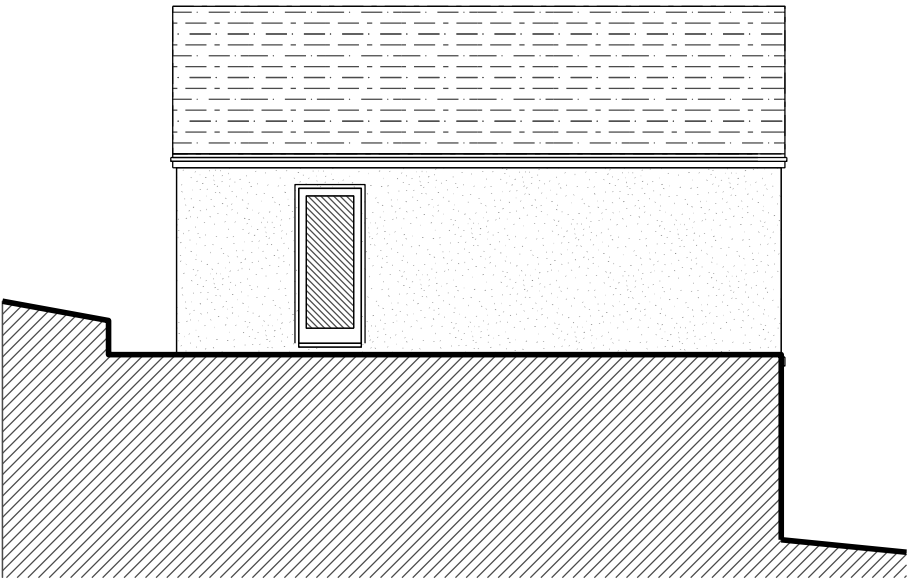

SIDE ELEVATION 1:100

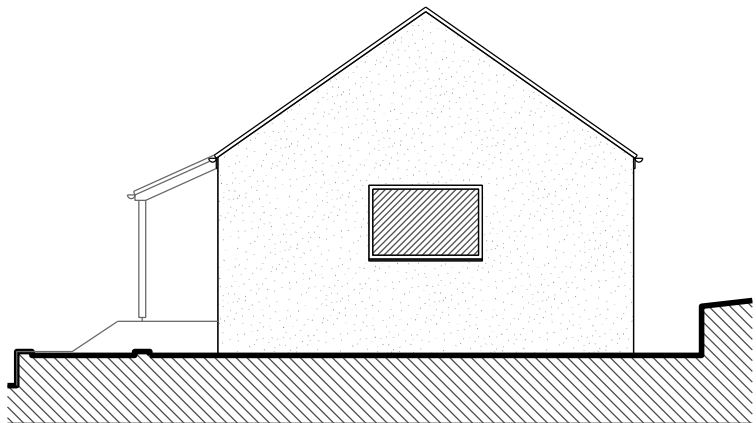


REAR ELEVATION 1:100

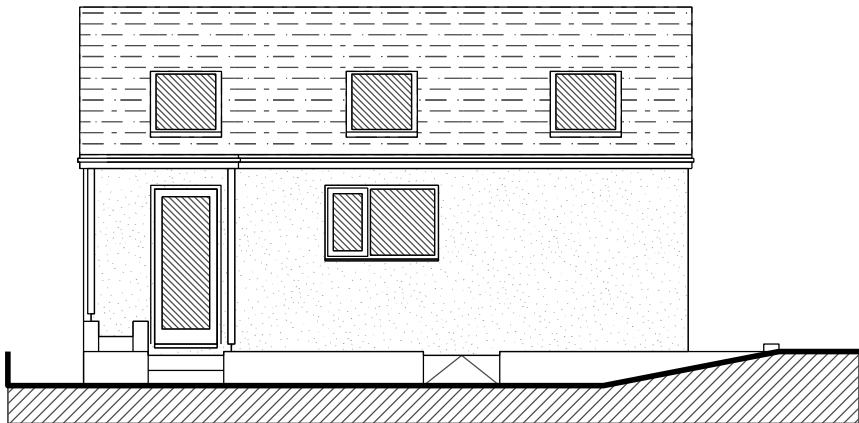

SIDE ELEVATION 1:100

SITE PLAN 1:200

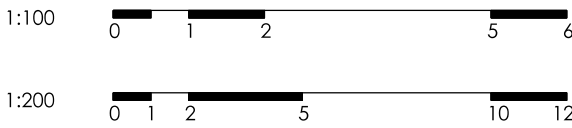

MORI ARCHITECTS

Newport-Peace
Byfields, Box
Replacement Garage & Artist Studio
PROPOSED

PL 19/02/26 to scale@A2 BM

2517 P02 B

NOT FOR CONSTRUCTION
MORI architects

Copyright MORI architects
www.moriarchitects.co.uk