


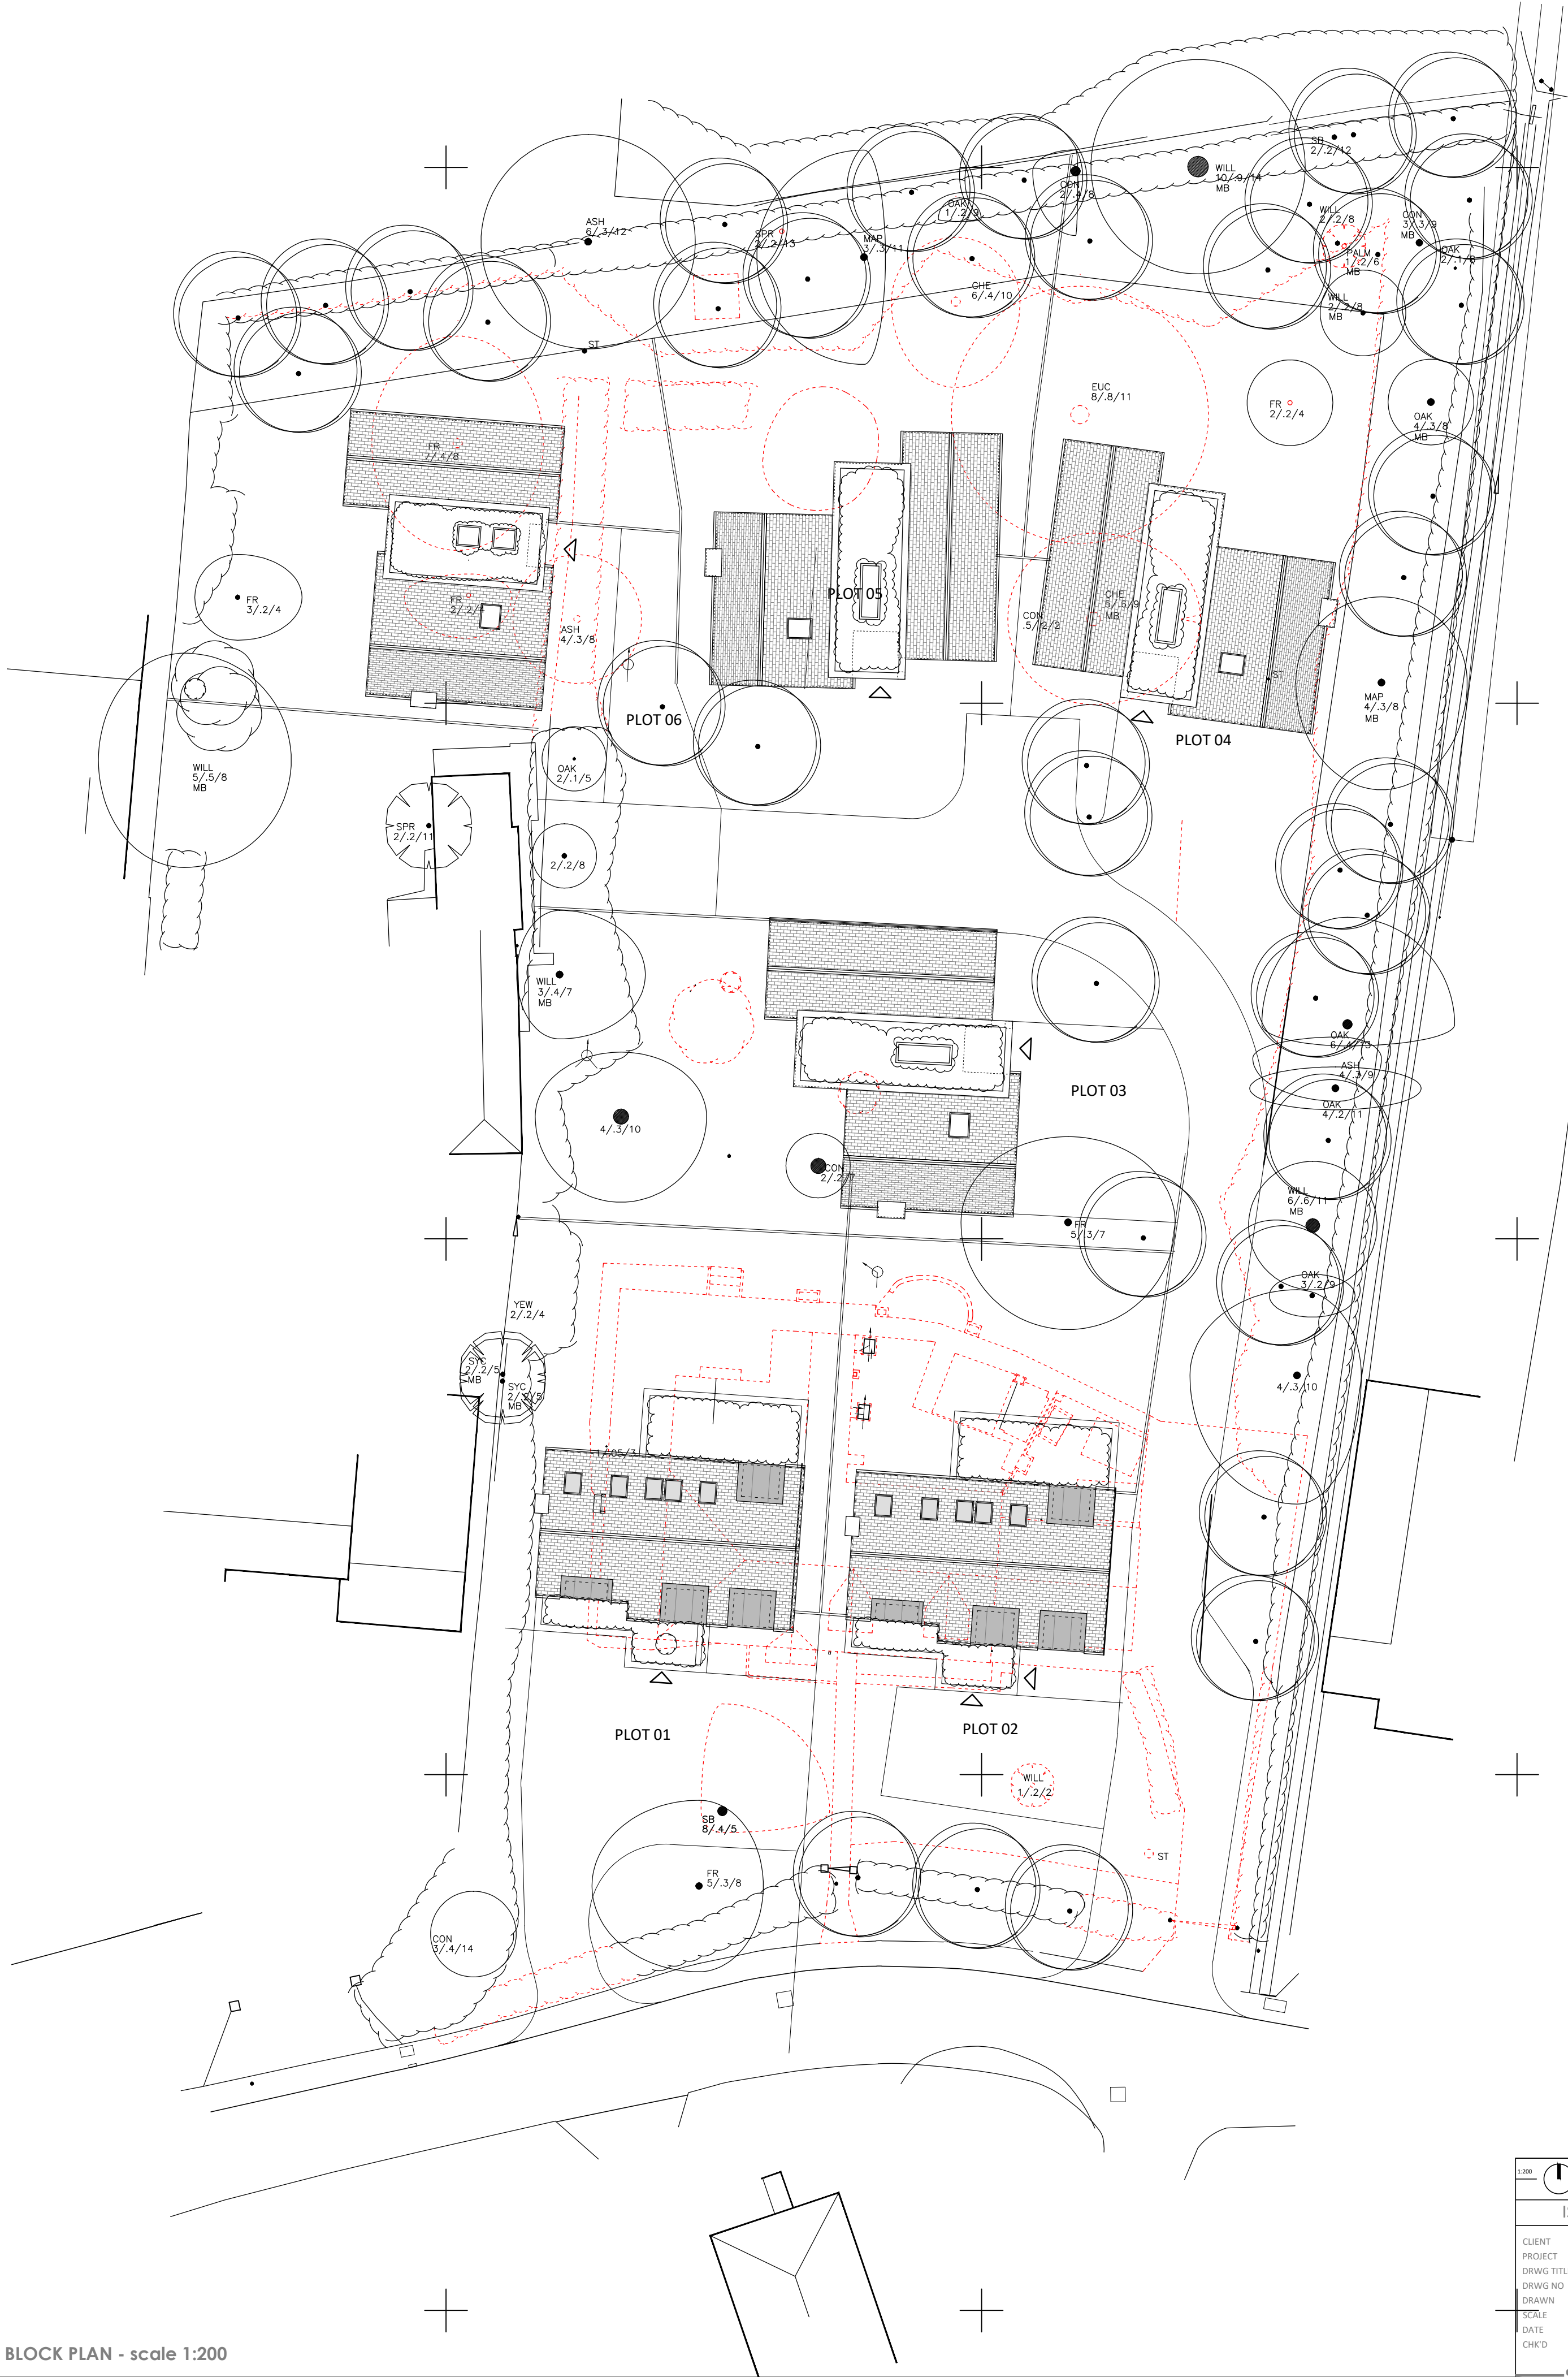

BLOCK PLAN - scale 1:200

Proposed Drawings - 21a Hawkeridge

1:200

0

10

20

30

40

50

ISSUED FOR PLANNING

CLIENT	Shaun May
PROJECT	21a Hawkeridge
DRWG TITLE	Proposed Block Plan
DRWG NO	A17 25 07 P01 Rev A
DRAWN	NB
SCALE	1:200 @ A3
DATE	15.07.25
CHK'D	NB

atelier 17 ltd

© atelier 17 Ltd, 28 Southleigh, Bradford On Avon, BA15 2ED
E: riget.a.w.bedford@gmail.com V: www.atelier17.co.uk T: 07845679591

This drawing is copyright. Only figured dimensions to be used.
Contractors to check all dimensions before proceeding.

DO NOT SCALE