



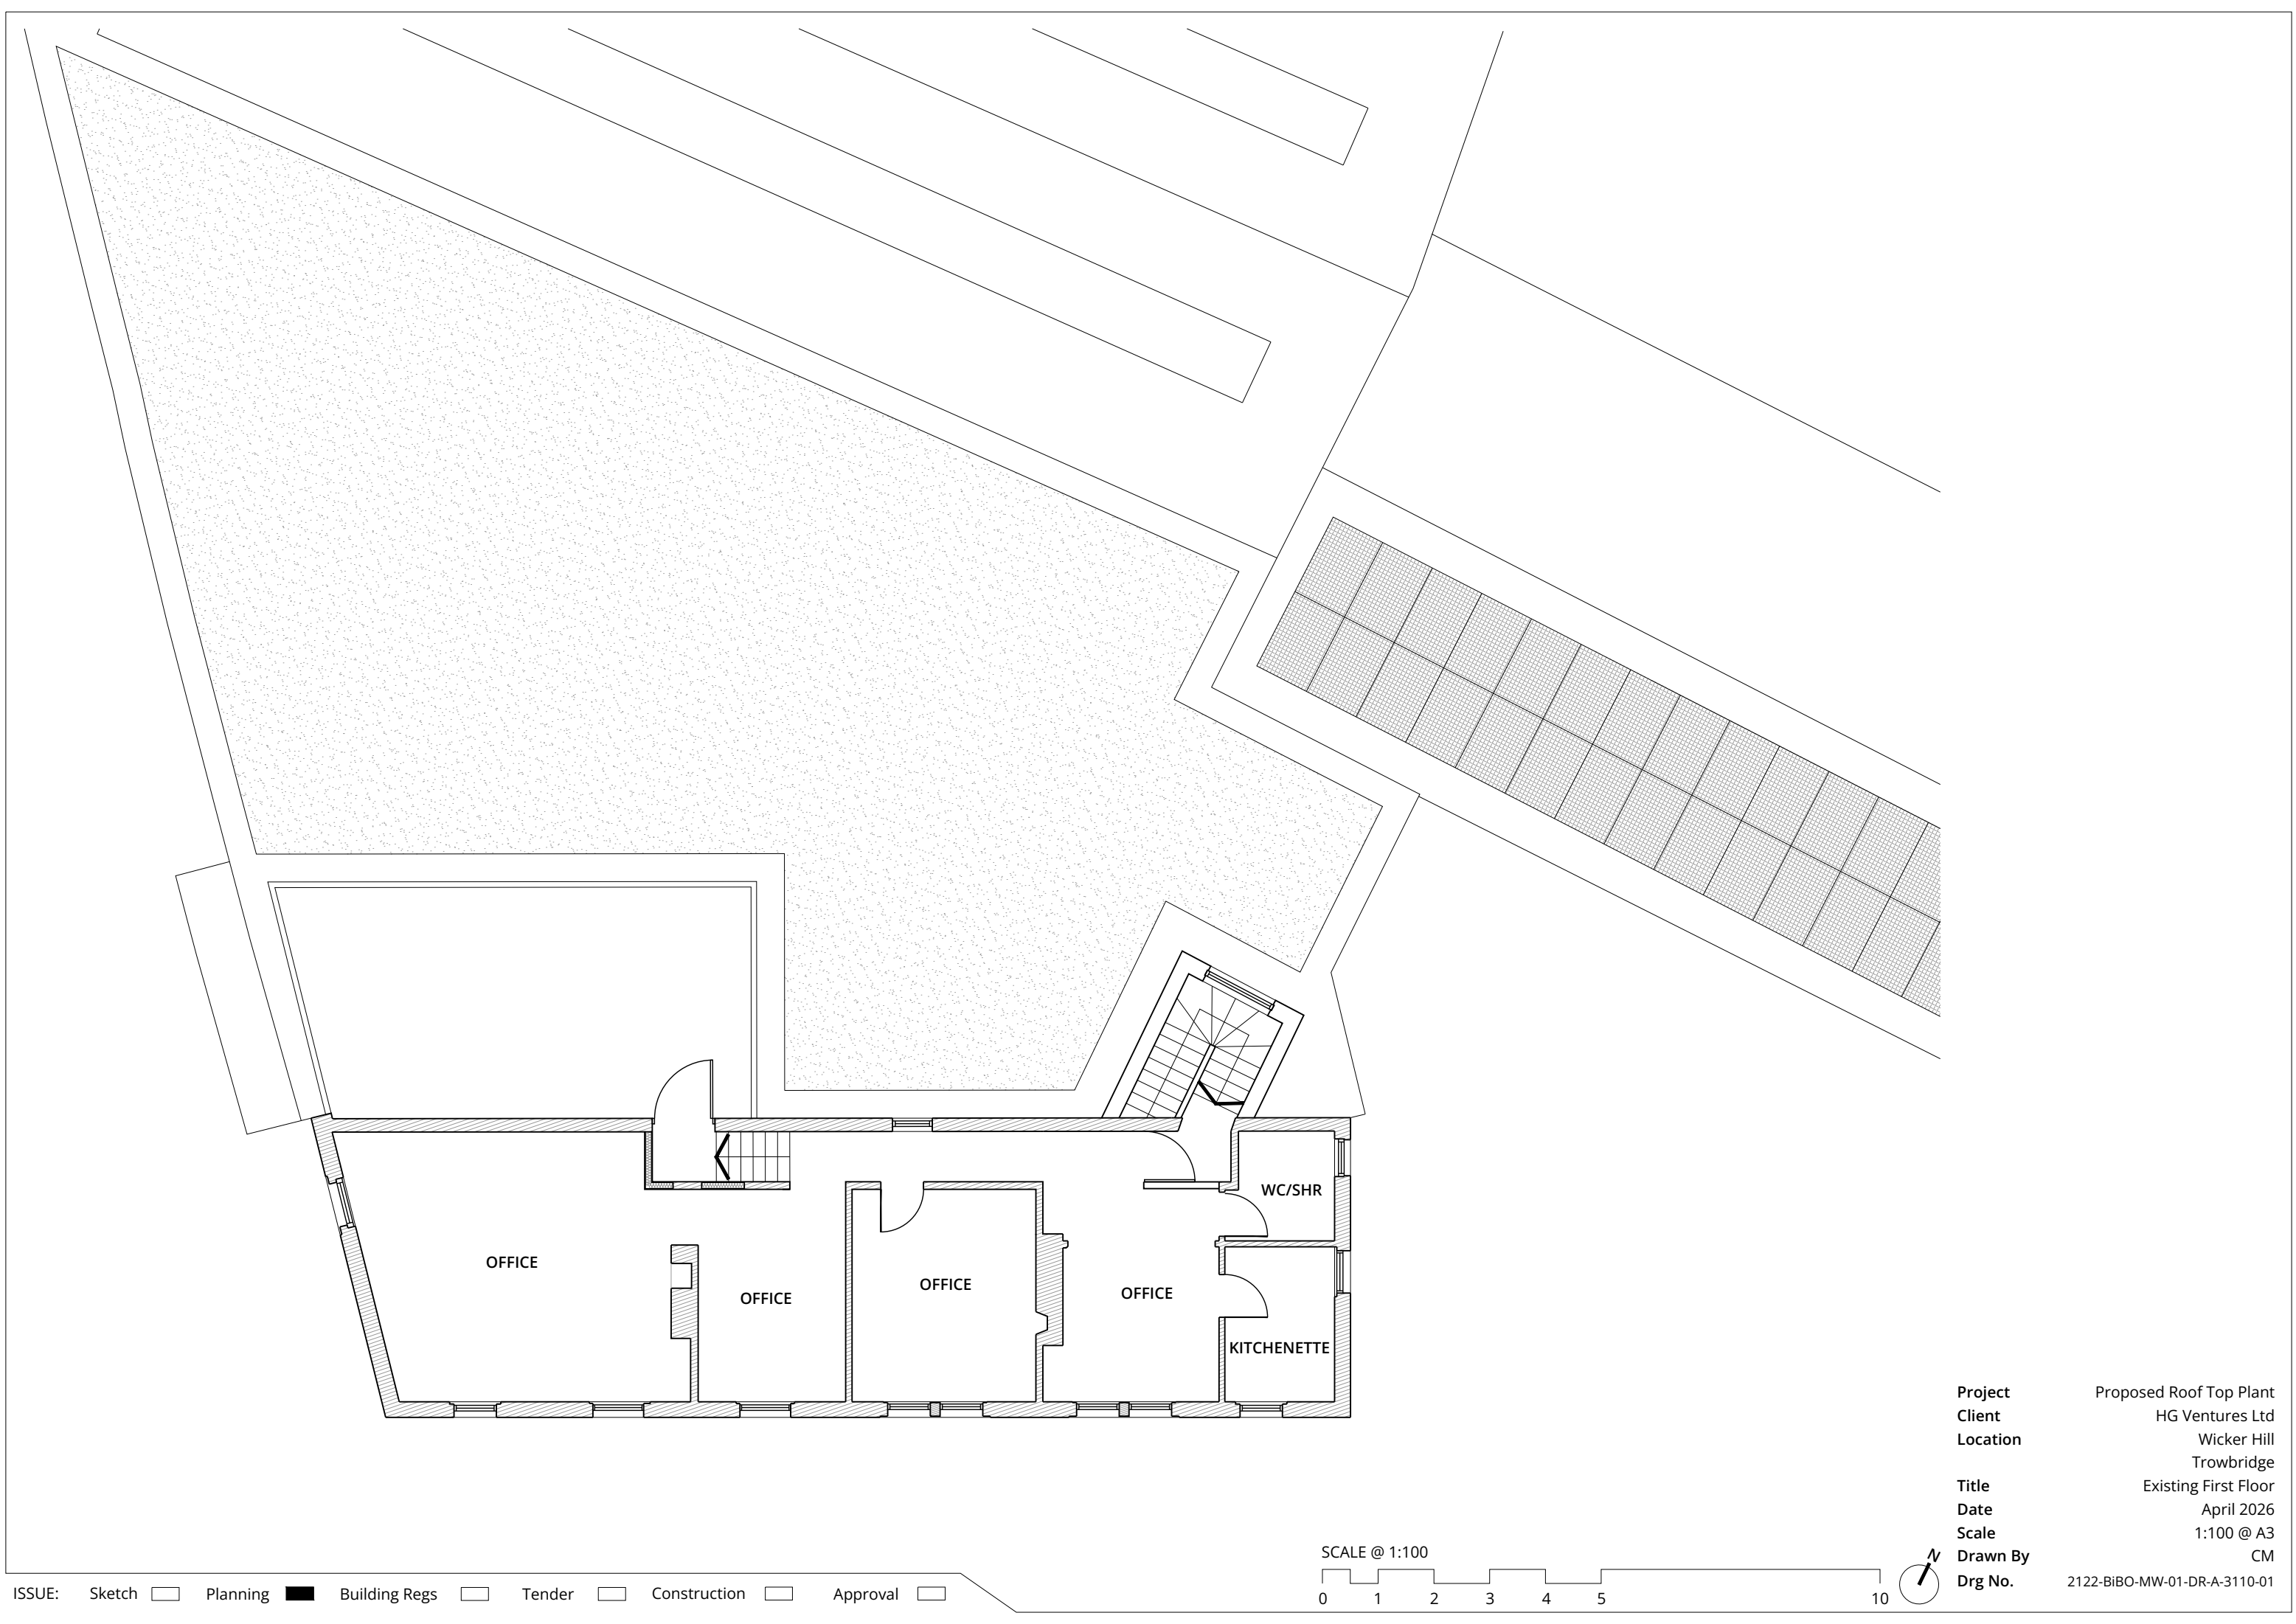

ISSUE: Sketch ☐ Planning ☒ Building Regs ☐ Tender ☐ Construction ☐ Approval ☐

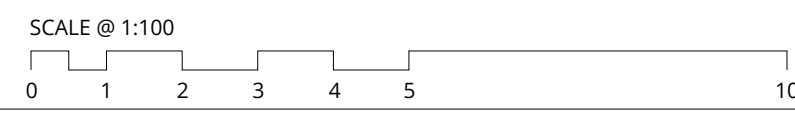

Project	Proposed Roof Top Plant
Client	HG Ventures Ltd
Location	Wicker Hill Trowbridge
Title	Existing First Floor
Date	April 2026
Scale	1:100 @ A3
Drawn By	CM
Drg No.	2122-BIBO-MW-01-DR-A-3110-01