



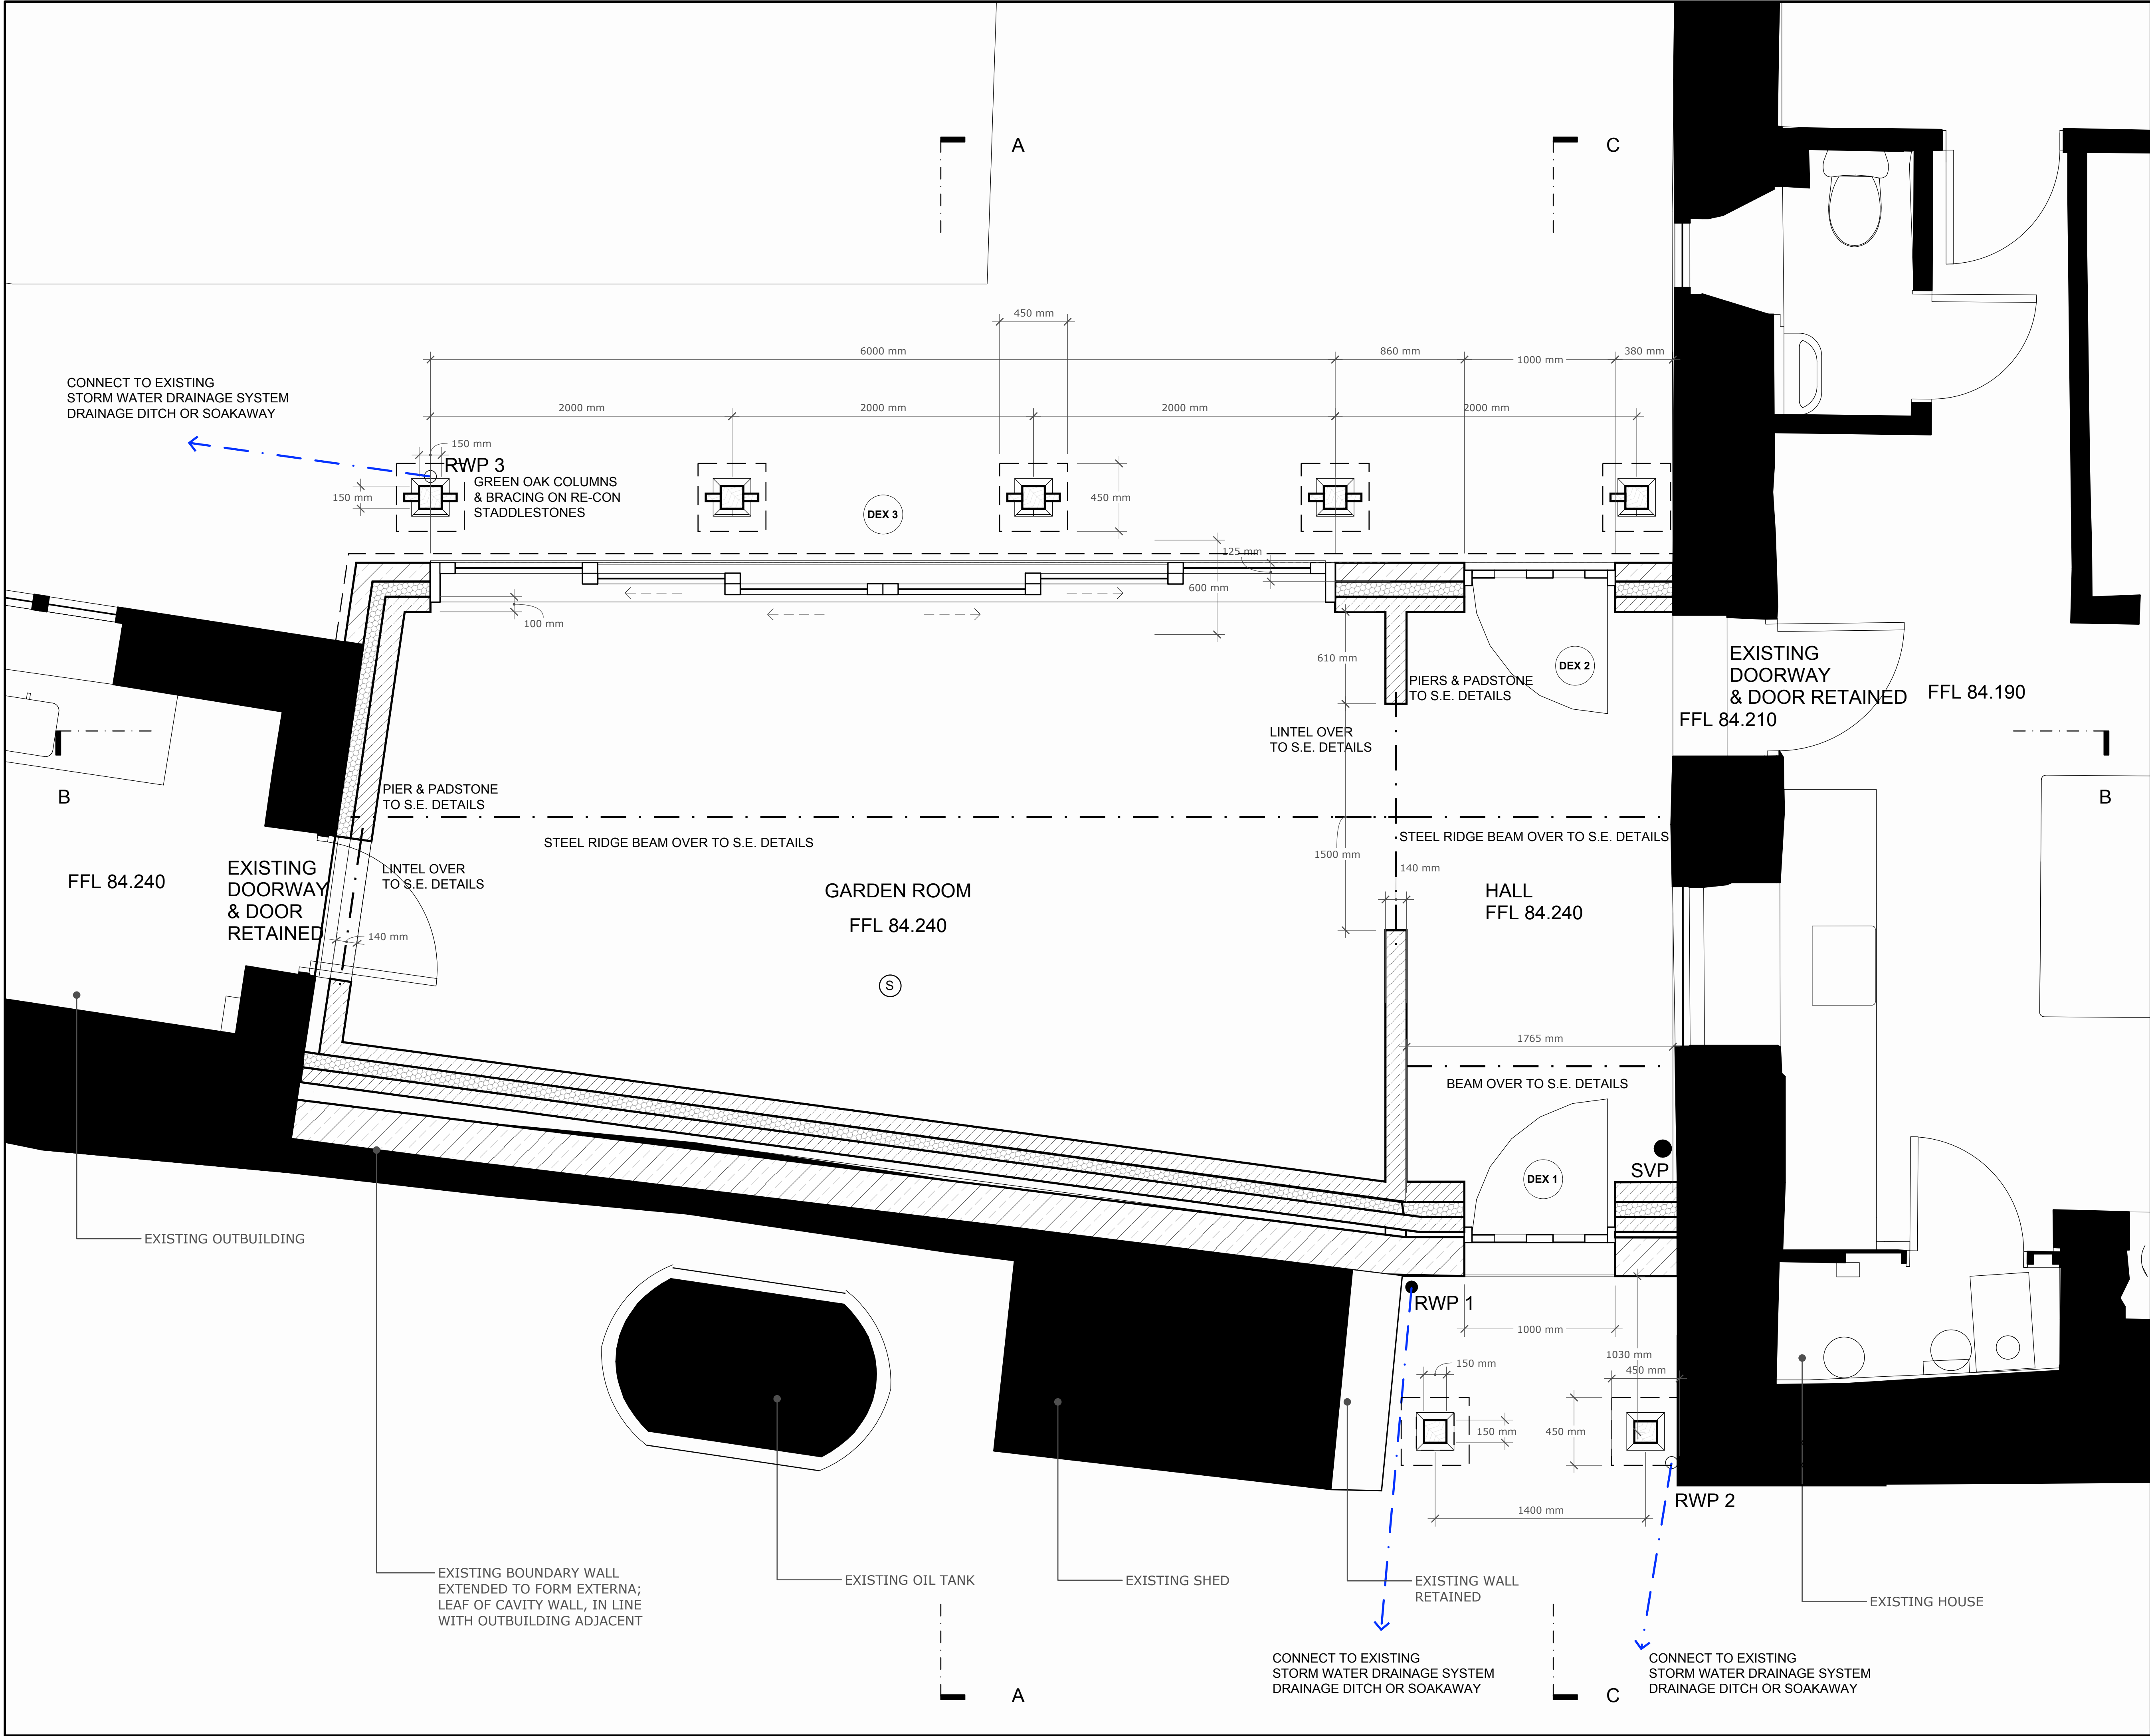

NOTE:
This drawing is copyright
Do not scale, if in doubt, ask
Drawing to be used for the intended status use only

KEY:

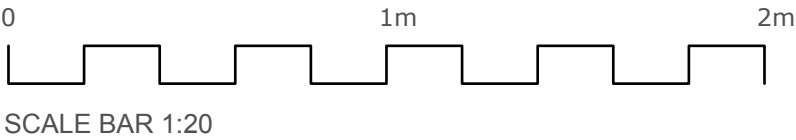

DESIGNER'S RISK ASSESSMENT
CONSTRUCTION (DESIGN & MANAGEMENT)
REGULATIONS 2015



client: **MR & MRS PARIS**
project: **9 HIGH ROAD, ASHTON KEYNES**
date: **NOV 2025**
scale: **1:20 @ A1**

GROUND FLOOR PLAN

TECHNICAL DESIGN

T 01 REV A