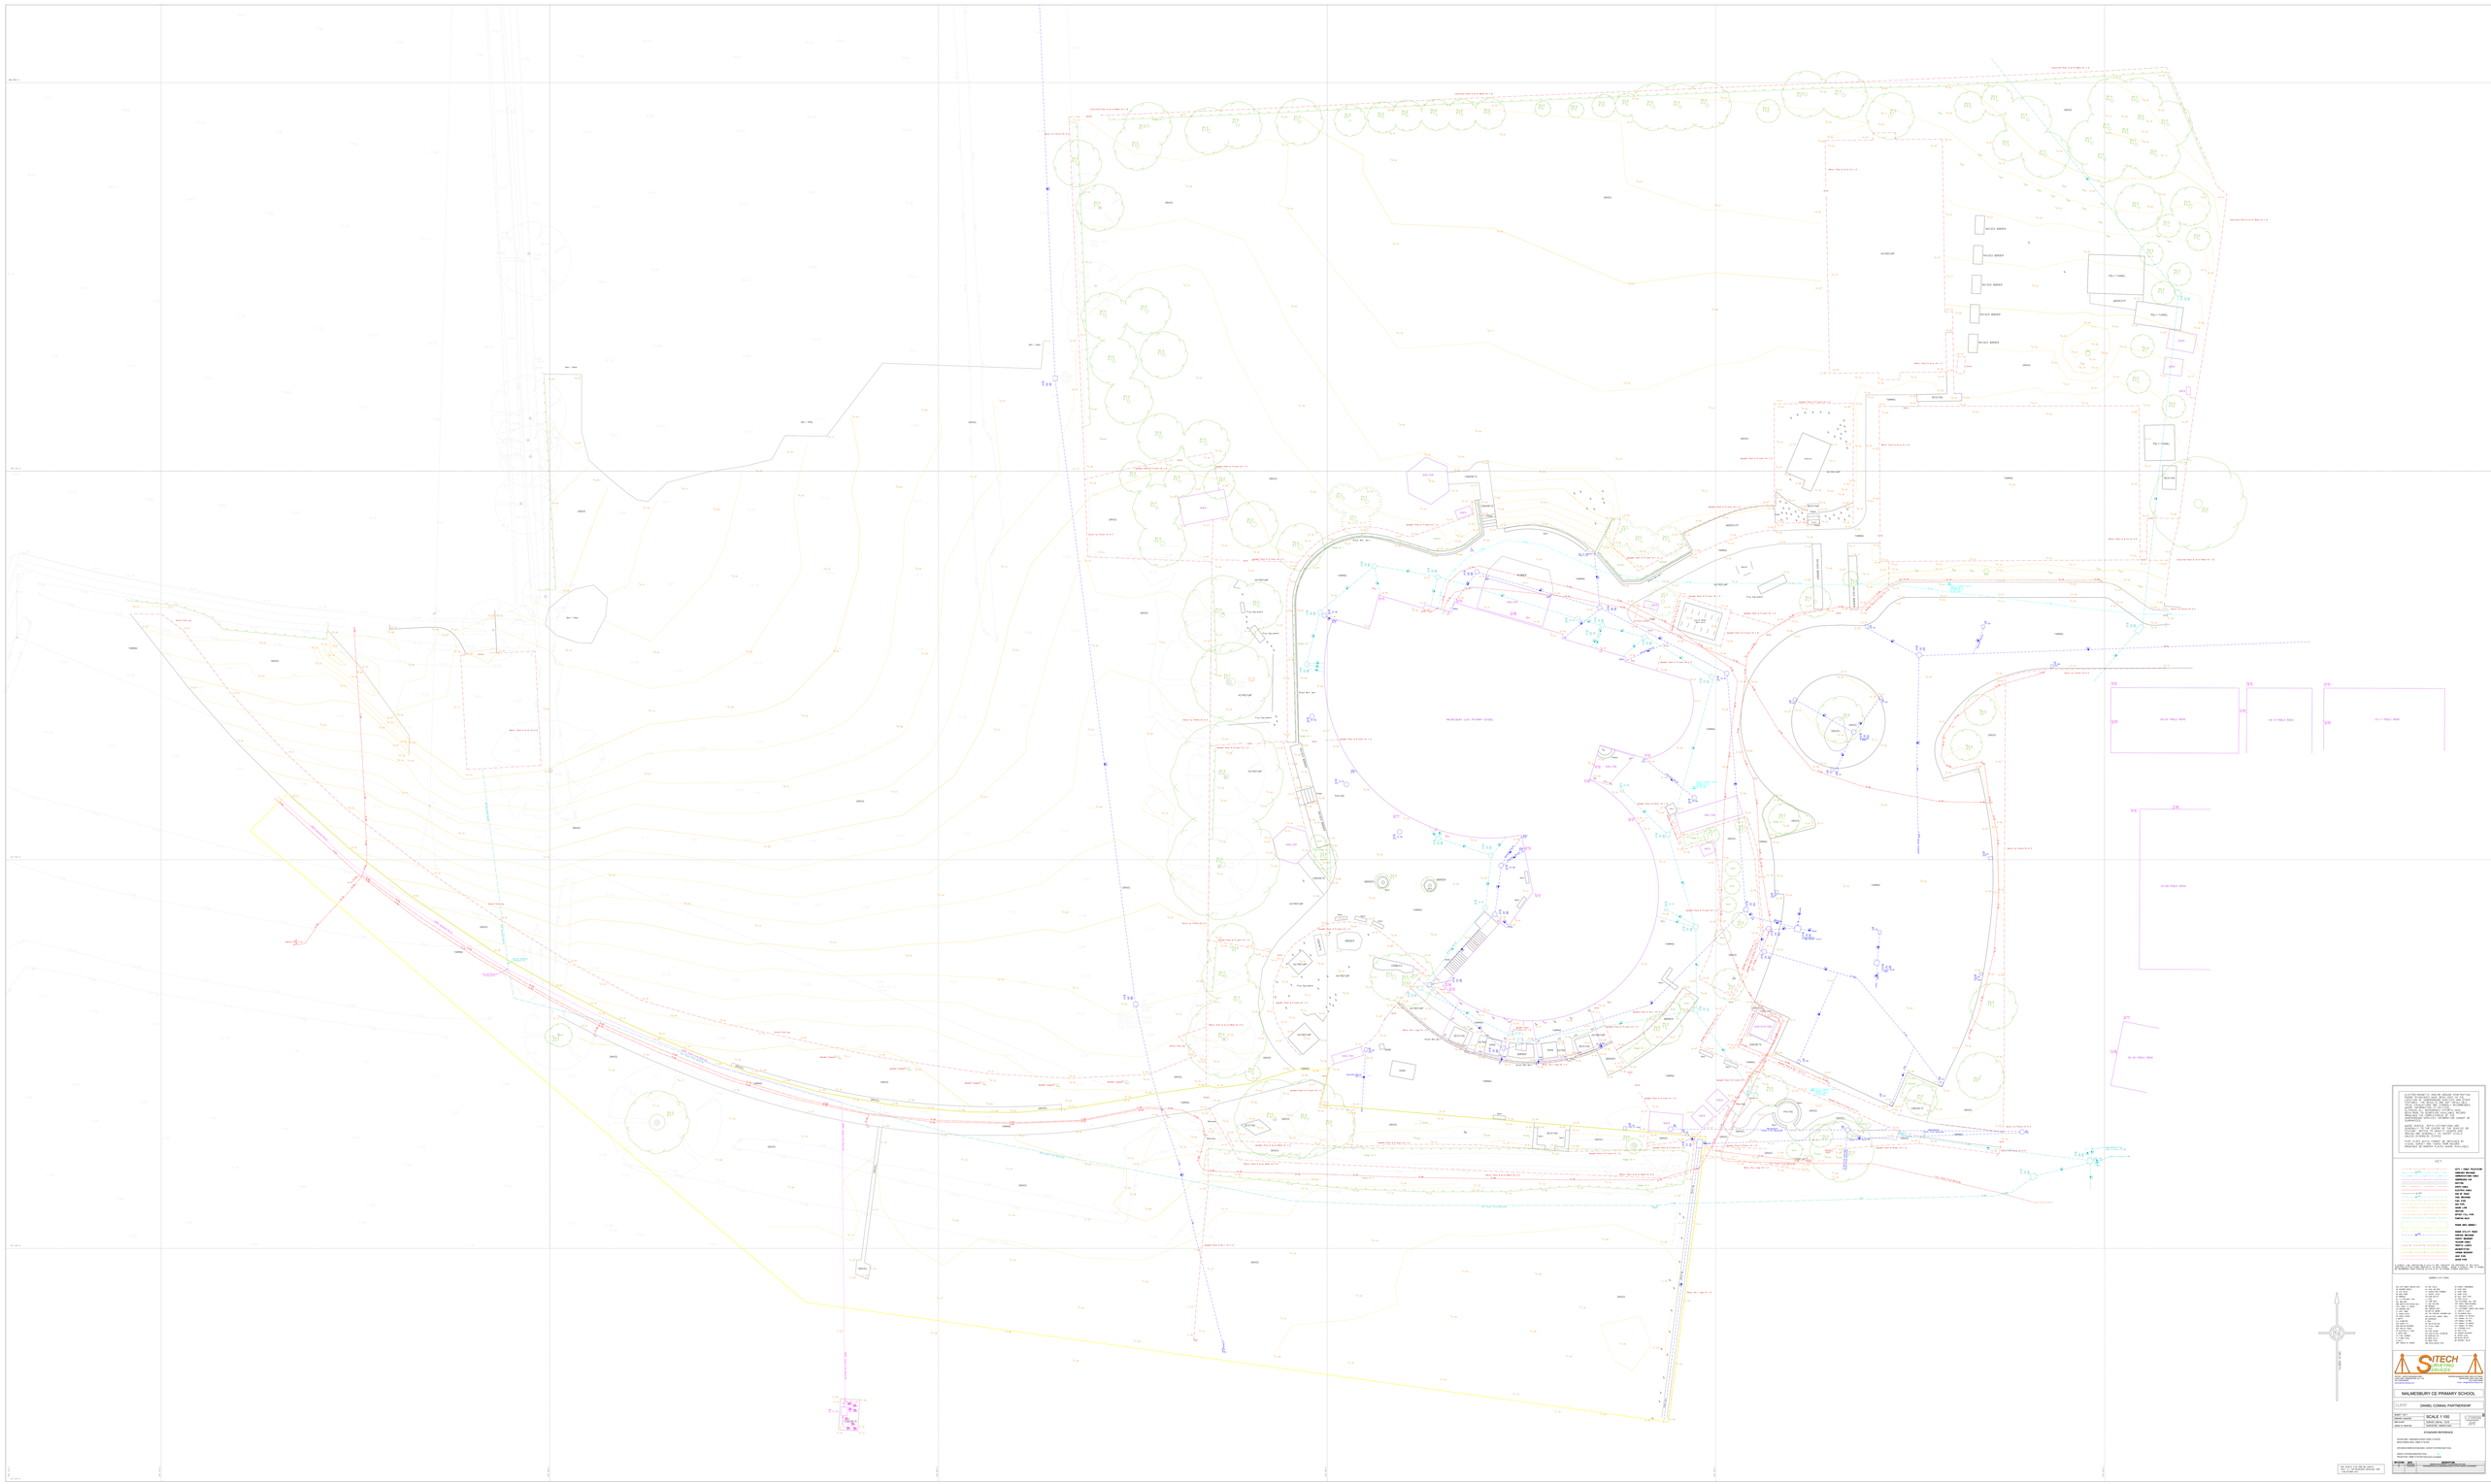
MALMESBURY CofE PRIMARY SCHOOL
GRASS
TARMAC
ASTROTURF
CONCRETE
PLAYGROUND
FOOTBALL PITCH
FOOTBALL PITCH
FOOTBALL PITCH