


HW
02/11/2024

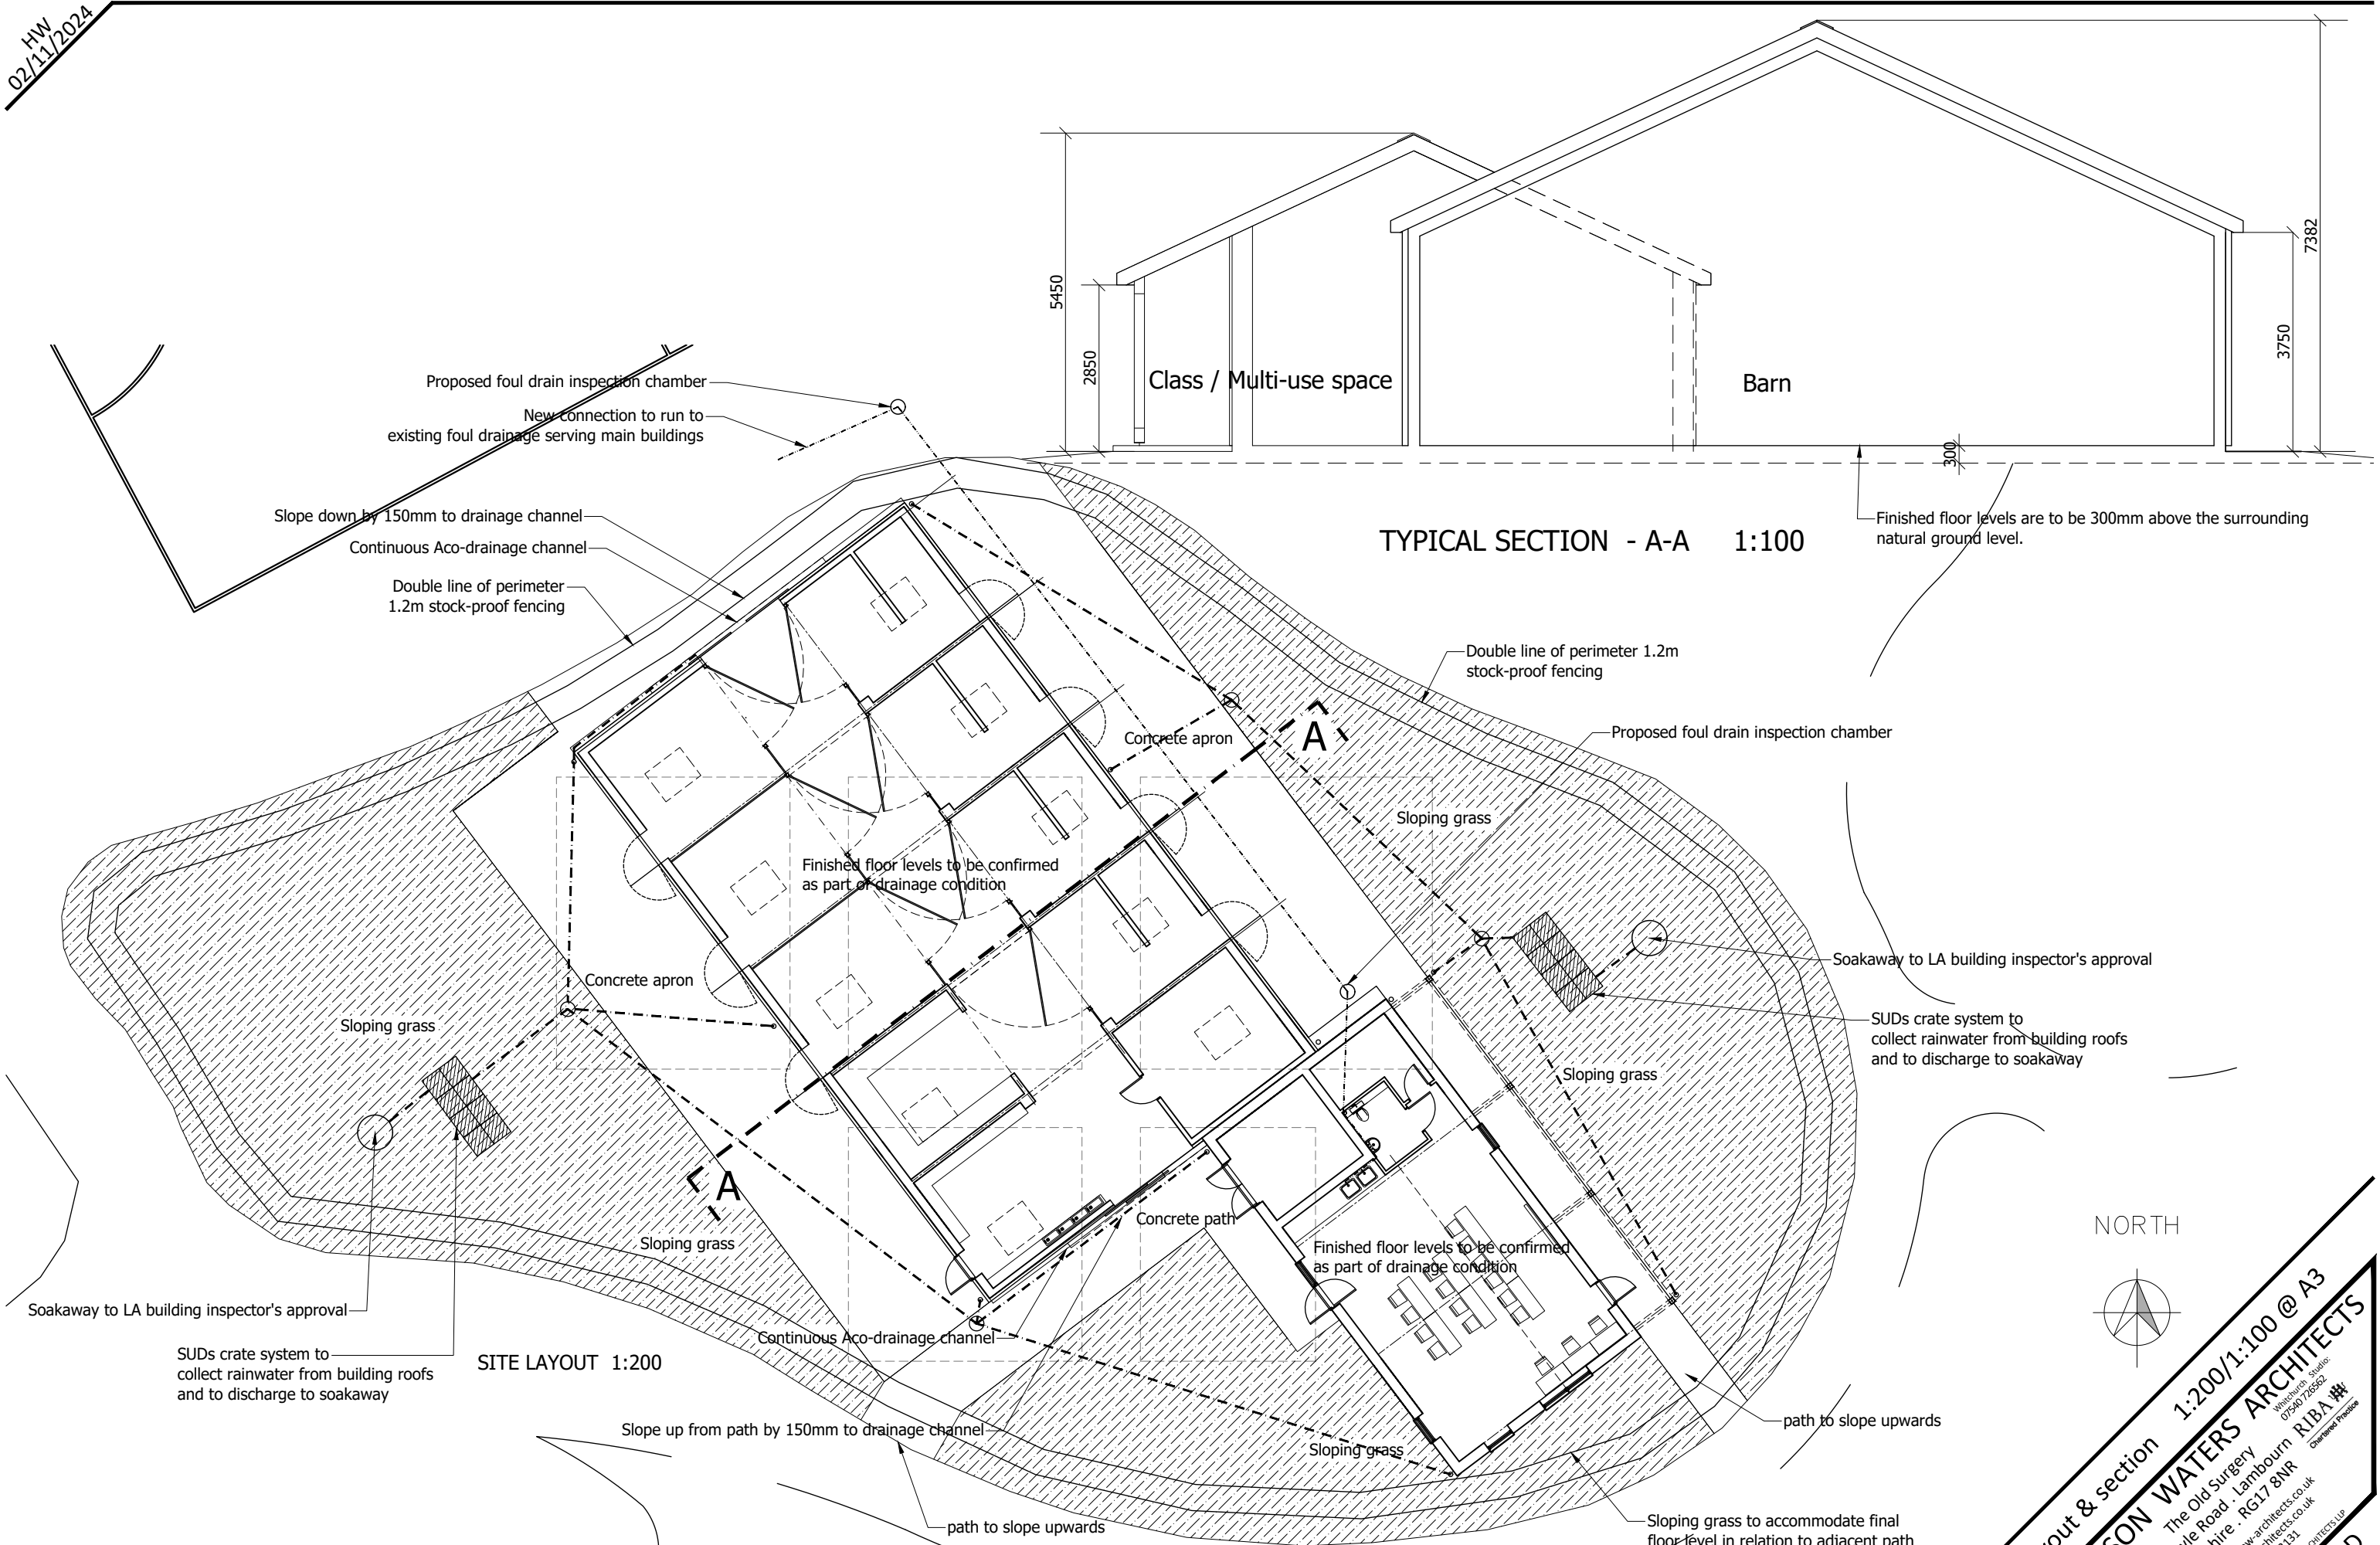

PROJECT

Silverwood School - Animal Resource Centre

ALL FIGURED DIMENSIONS ARE TO BE TAKEN IN PREFERENCE TO SCALED DIMENSIONS AND ANY INACCURACIES ARE TO BE REPORTED TO THE ARCHITECT. DIMENSIONS TO BE CHECKED ON SITE BEFORE ANY WORK IS PUT IN HAND OR PREFABRICATED. COPYRIGHT OF THIS DRAWING IS RETAINED BY THE ARCHITECT AND IT MUST NOT BE REPRODUCED WITHOUT THEIR WRITTEN CONSENT.

Site layout & section 1:200/1:100 @ A3

MATHEWSON WATERS ARCHITECTS

Whitecroft Studio
07540 726562
RIBA 
Chartered Practice

The Old Surgery
Crowle Road • Lambourn
Berkshire • RG17 8NR

enquiries@mw.architects.co.uk
01488 73131
www.mw-architects.co.uk

Design Studio
01380 723084

 **MATHEWSON WATERS ARCHITECTS** Ltd

24045-106-D

