 


INFILTRATION AND CBR TESTING REPORT FOR
WHITLEY GOLF CLUB, CORSHAM ROAD, WHITLEY, MELKSHAM SN12 8EQ

Report Production Record		
Report No	5643	
Site Name	Whitley Golf Club, Corsham Road, Whitley, Melksham SN12 8EQ	
Client	Whitley Golf Club	
Report on	Infiltration and CBR Testing	
Prepared by	Timothy D Coe BSc (Hons) MSc FGS Principal Geologist	
Approved by	David J Wilson BSc(Geol) CGeol FGS Director	
Report Revision Record		
Issue No.	Date	Revision Details
1	26 February 2026	Initial issue to Client

COPYRIGHT AND NON-DISCLOSURE NOTICE

The contents and layout of this report are subject to copyright owned by Wilson Associates (2026) save to the extent that copyright has been legally assigned by us to another party or is used by Wilson Associates under licence. To the extent that we own the copyright of this report, it may not be copied or used without our prior written agreement for any purpose other than the purpose indicated in this report.

The methodology (if any) contained in this report is provided to you in confidence and must not be disclosed or copied to third parties without the prior written agreement of Wilson Associates. Disclosure of that information may constitute an actionable breach of confidence or may otherwise prejudice our commercial interests. Any third party who obtains access to this report by any means will, in any event, be subject to the Third-Party Disclaimer set out below.

THIRD PARTY DISCLAIMER

Any disclosure of this report to a third party is subject to this disclaimer. The report was prepared by Wilson Associates at the instruction of, and for use by, our client named in the 'Report Production Record' above. It does not in any way constitute advice to any third party who is able to access it by any means. Wilson Associates excludes to the fullest extent lawfully permitted all liability whatsoever for any loss or damage howsoever arising from reliance on the contents of this report. We do not however exclude our liability (if any) for personal injury or death resulting from our negligence, for fraud or any other matter in relation to which we cannot legally exclude liability. Legal re-assignment to another party can be arranged - please contact this Practice for further details.

Introduction

It is understood that the above site is being considered for redevelopment primarily including an extension to the existing covered driving range teeing area and a new larger permeable gravel car park, plus nominal changes to soft landscaping.

As instructed, this Practice recently attended the above site to undertake 'full-scale' percolation testing to determine the infiltration potential of the natural ground to provide robust data to aid the design (by others) of the drainage strategy. Additionally, representative samples of near surface soil were taken for laboratory recompacted California Bearing Ratio (CBR) testing to aid car park design (again by others). Having now processed the field and laboratory results we report as follows.

This report has been prepared in accordance with quotation reference Q26017 dated 12th January 2026, with instruction confirmed 14th January 2026 by Whitley Golf Club, to whom reliance on this report is presently restricted.

Background Setting

Centred on National Grid Reference 388878, 165981 the site is located off Corsham Road, on the southeastern outskirts of the village of Whitley, Wiltshire approximately 2.8km northwest of Melksham town centre as shown on drawing 5643/1.

British Geological Survey (BGS) mapping indicates that the site is entirely underlain by bedrock of the Oxford Clay Formation (OxC) which usually comprises grey sometimes slightly silty mudstone that weathers near surface to firm plastic clay. No areas of mapped made ground, superficial deposits or geological faulting are shown either on or within potential influencing distance of the site.

Neither this Practice nor the BGS have any intrusive data from either inside or within a useful useable distance of the site.

Site Investigation and Testing

Site work was undertaken on 28th January 2026 by trial pitting. Three trial pits (TP1-3) were excavated using a 5 ton mechanical excavator to depths of 1.60-2.00m at positions selected by the client. The trial pit positions are indicated on existing/proposed development layout drawing 5463/2.

Percolation testing was completed as insitu 'full-scale' tests (in general accordance with BRE DG365 "Soakaway Design" (2016)); this comprised the rapid filling of three machine-excavated trial pits (TP1-3) at positions selected by the client to depths of 1.60-2.00m using clean water delivered via the mains, and monitoring of subsequent outflow.

As per BRE365 guidance it is recommended that three test runs are completed within each pit from which the soil infiltration rate is then calculated. Due to negligible infiltration during the first test run within all three test pits at this site, it has only been possible to complete a single test run in each pit. Graphs showing depth to water against time plus test zone depths are presented on the pit logs attached in Appendix 2 and a summary table of infiltration data is presented as Table 1 below.

A representative sample of soil was acquired from both TP1 and TP2 at 0.45m depth and sent to the laboratory for remoulded CBR testing on unsoaked specimens. CBR results are presented in Table 2 and Appendix 2 with road/pavement design discussed below.

Upon completion of logging, sampling and in-situ testing of the excavations, arisings were used to backfill the pits, compacted with the excavator bucket.

Summary of Ground Conditions

Beneath a thin surface mantle of topsoil, all exploratory holes encountered clay to terminal depths, representing a typical weathering profile of the bedrock OxC. Trial pit logs are included in Appendix 2.

No perched/groundwater was encountered in any of the trial pits during the short time that they remained open; levels are of course subject to seasonal fluctuation according to the prevailing weather conditions, and the situation encountered and described could potentially change in the future, especially in a period of seemingly ever-apparent but unpredictable climate change, which would of course have an effect on soakaway founding depth.

Results

BRE365 calculations suggest infiltration rates as summarised below.

TABLE 1: SOIL INFILTRATION TEST DATA

Trial Pit No.	Test Zone Depth (m)	Approximate Soil Infiltration Rate (m/sec)	Time to drain to 50% storage
TP1	0.97-2.0	Negligible	>24hours
TP2	0.6-1.6	Negligible	>24hours
TP3	0.55-1.8	Negligible	>24hours

All geology in test zone is OxC bedrock

TABLE 2: SUMMARY OF CBR TEST RESULTS

TP No	Depth (m)	Sample of	Bulk Density (mg/m ³)	Dry Density (mg/m ³)	Moisture Content (%)	CBR Value (%)	
						Top of Sample	Bottom of Sample
TP1	0.45	OxC	4.03	3.01	33.8	3.5	3.8
TP2	0.45	OxC	1.78	1.28	39.2	3.1	3.2

OxC = Oxford Clay Formation

Implications

Considering soakaway drainage, it will be seen on the logs and in Table 1 that since negligible infiltration was recorded, the time to drain to 50% storage capacity is therefore greater than the BRE365 limit of 24 hours. Ground conditions (at the specific test locations at least) are eminently unsuitable for the adoption of soakaway (SUDS) drainage for on-site disposal of surface water, and based on the recorded geology, the findings are considered representative of the entire site due to the proportion of cohesive material within near surface soil. . It is understood that these results will be provided to the drainage consultant for their use in design of the site drainage strategy.

The field-testing methodology and subsequent data-processing and calculations have been undertaken in accordance with BRE DG365, so in the event of local authority consultation the results enclosed should be acceptable. The digest includes a requirement to consider ground contamination, although no such evidence was forthcoming from our observations, which given the absence of made ground suggests a negligible risk.


With regard to road/pavement design, the results in Tables 2 indicate that a minimum CBR of 3.1% can be achieved. The soils encountered are unlikely to be frost-susceptible, although the Local Authority should be able to advise based upon their previous experience in the area.

This report is subject to our standard terms and conditions.




Wilson Associates
Consulting Engineering Geologists & Geo-Environmental Engineers

Job No.	Drawing No.	Scale:	Date:
5643	5643/1	NTS	13-01-26

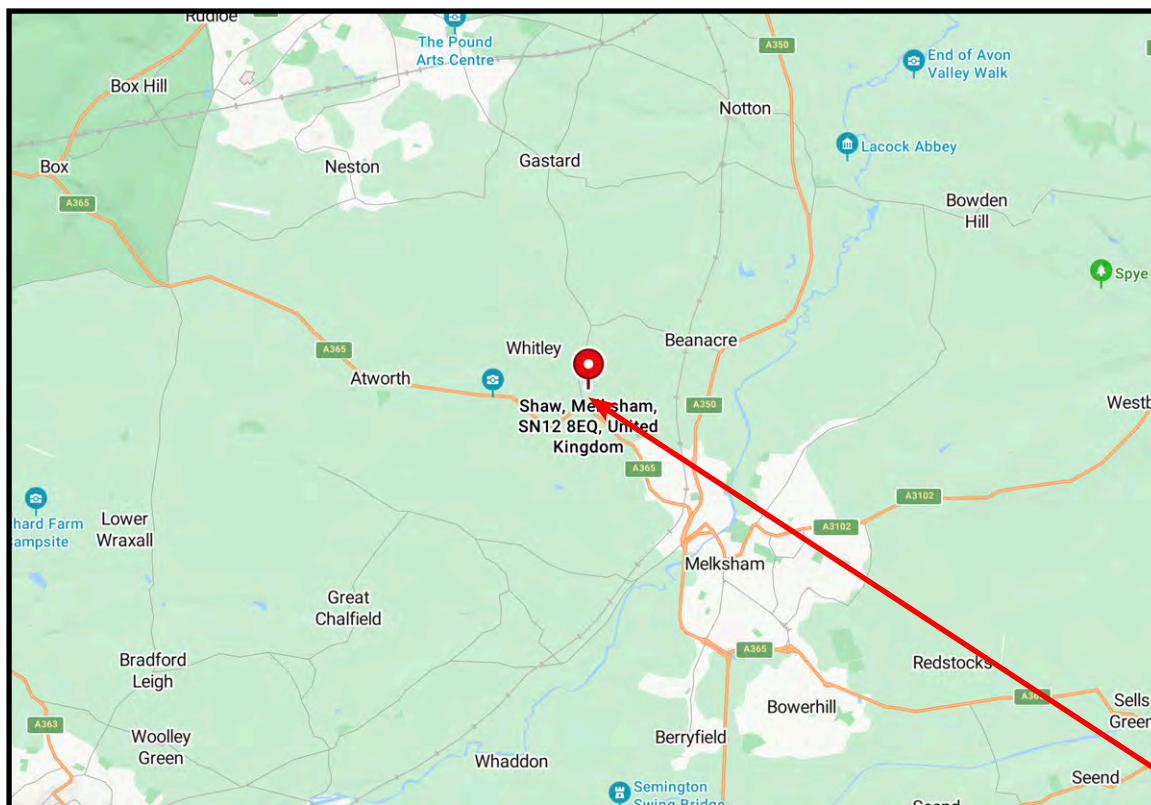

THE SITE



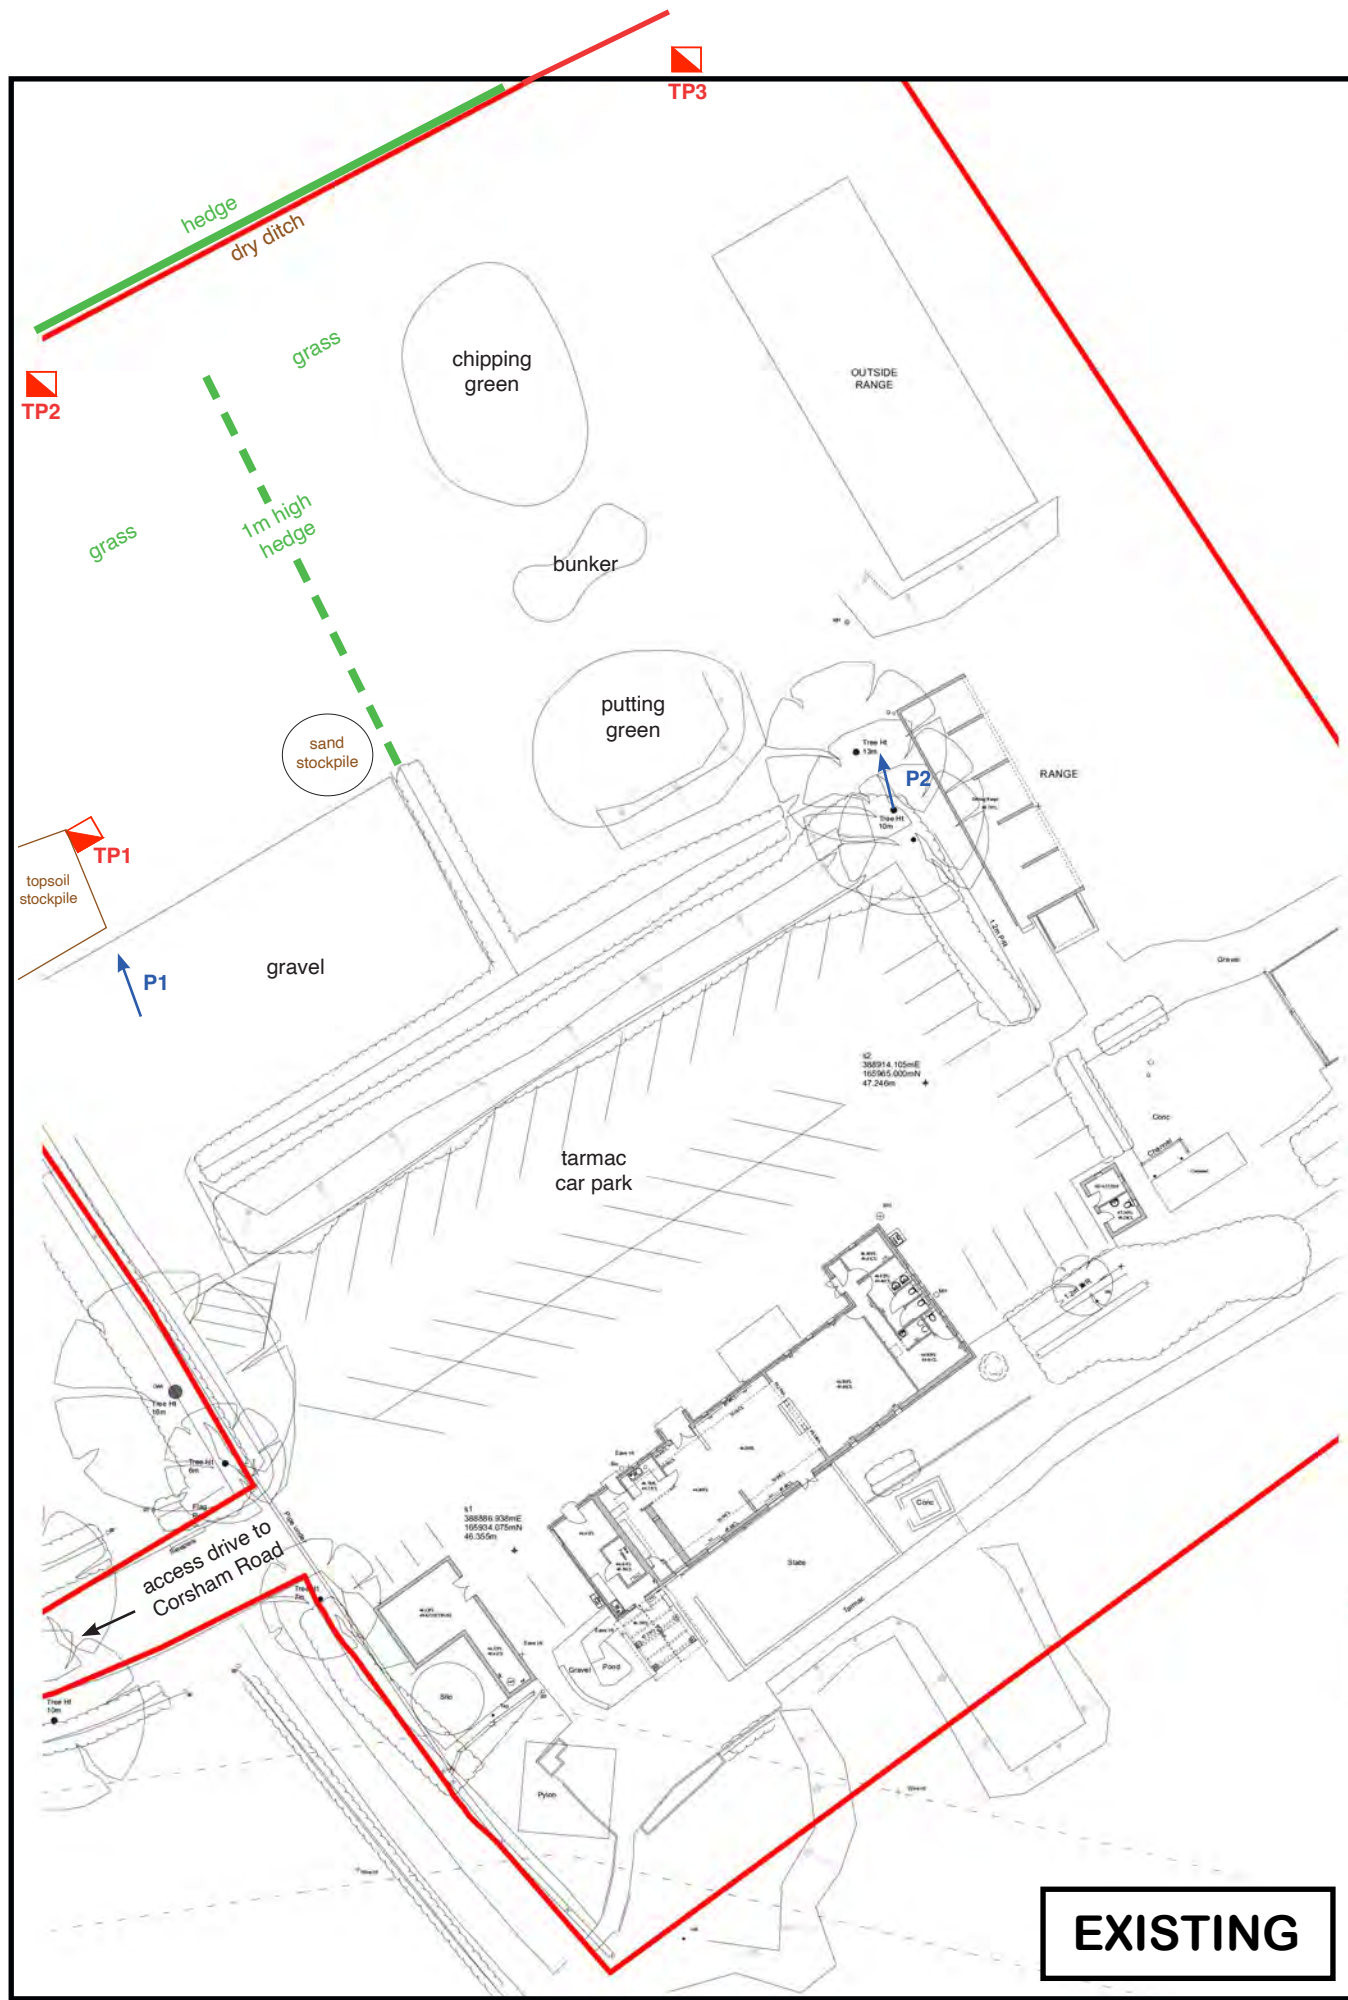

WHITLEY GOLF CLUB, CORSHAM ROAD, WHITLEY,
MELKSHAM SN12 8EQ

EXISTING / PROPOSED SITE PLANS (based on Artel drg. 734 3 01, dated January 2025)
SHOWING SITE WALKOVER NOTES AND INVESTIGATION LOCATIONS

Job No. 5643 Drawing No. 5643/2 Scale: 1:500 @ A3 Date: 26-02-26



Number and direction of
photograph (Appendix 1)
P1

- 1 Driving range
- 2 Car park
- 3 Club house
- 4 Practice area
- 5 Short game area
- 6 Putting green
- 7 Teeing area
- 8 Children's play area
- 9 Bicycle park
- 10 Waste & recycling

APPENDIX 1

SITE PHOTOGRAPHS



Photograph **P1**




Photograph **P2**

APPENDIX 2

TRIAL PIT LOGS WITH PHOTOGRAPHS

Site: WHITLEY GOLF CLUB, CORSHAM ROAD, WHITLEY, MELKSHAM SN12 8EQ				TRIAL PIT No. TP1
Job No. 28-01-26	Date 28-02-26	Ground Level (c.m, AOD) 48m	Co-Ordinates (c.) E 388,862 N 165,984	

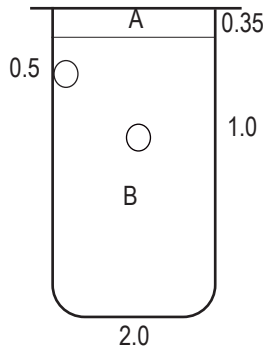

DETAILS OF SUBSOIL


- A TOPSOIL: probable soft, dark brown, organic, plastic CLAY with many roots from overlying grass
- B CLAY: probable firm, light brown and locally mottled orangish-brown, plastic CLAY
0.5m : white plastic pipe
1.0m : red clay pipe

NOTES

- Pit logged from surface
- Pit dry and stable
- Soil sample taken at 0.45m depth
- Falling head testing carried out:
Pit dimensions 1.4 x 0.5 x 2.0m (LxWxD)




Elapsed Time (mins)	Depth to Water (m)
Test 1	
0	0.97
24	1.06
71	1.05
128	1.05
187	1.05
281	1.050

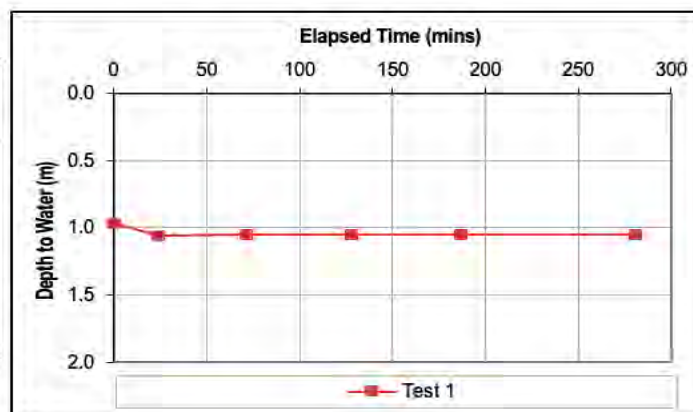

Scale: NTS	Client Whitley Golf Club	Logged By: TC
-------------------	---------------------------------	----------------------

Site: WHITLEY GOLF CLUB, CORSHAM ROAD, WHITLEY, MELKSHAM SN12 8EQ				TRIAL PIT No. TP2
Job No. 28-01-26	Date 28-02-26	Ground Level (c.m, AOD) 48m	Co-Ordinates (c.) E 388,861 N 166,007	

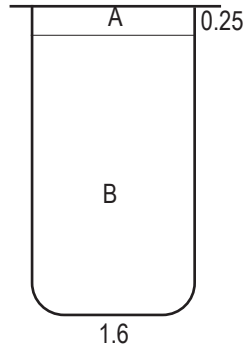


DETAILS OF SUBSOIL

- A TOPSOIL: probable soft, dark brown, organic, plastic CLAY with many roots from overlying grass and rare golf ball
- B CLAY: probable firm, mottled light brown and orangish-brown and grey, plastic CLAY
0.75m : initially desiccated
0.75 - 0.8m : grading to visually normally hydrated plastic CLAY


NOTES

- Pit logged from surface
- Pit dry and stable
- Soil sample taken at 0.45m depth
- Falling head testing carried out:
Pit dimensions 1.5 x 0.5 x 1.6m (LxWxD)

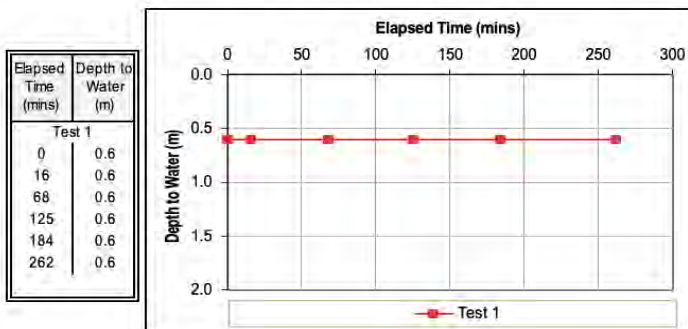

Scale: NTS	Client Whitley Golf Club	Logged By: TC
-------------------	---------------------------------	----------------------

Site: WHITLEY GOLF CLUB, CORSHAM ROAD, WHITLEY, MELKSHAM SN12 8EQ				TRIAL PIT No. TP3
Job No. 28-01-26	Date 28-02-26	Ground Level (c.m, AOD) 49m	Co-Ordinates (c.) E 388,900 N 166,029	

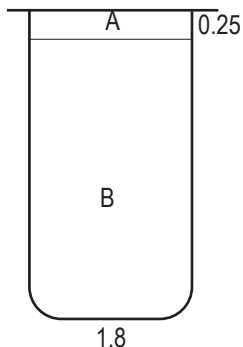


DETAILS OF SUBSOIL

- A TOPSOIL: probable soft, dark brown, organic, plastic CLAY with rare coarse gravel of limestone, rare golf ball and frequent roots
- B CLAY: probable firm, mottled light brown and light grey, plastic CLAY
1.5m : with many gypsum crystals

NOTES

- Pit logged from surface
- Pit dry and stable
- Falling head testing carried out:
Pit dimensions 1.3 x 0.5 x 1.8m (LxWxD)

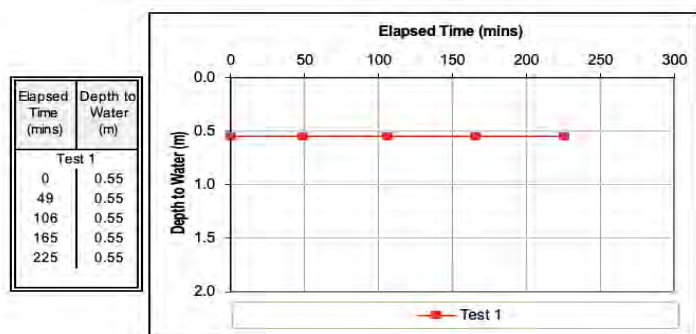

Scale: NTS	Client: Whitley Golf Club	Logged By: TC
------------	---------------------------	---------------

APPENDIX 3

CERTIFIED CBR TEST RESULTS

**Determination of California Bearing Ratio (CBR)
BS 1377-2:2022 Clause 15**

Contract Number 84290

Borehole/Pit No. TP1

Project Name Whitley Golf Club

Sample No.

Soil Description Brown silty CLAY

Depth Top 0.45

Compaction Method 2.5 Kg Rammer


Depth Base

Material Retained on
20mm Sieve
Removed (%) 0

Sample Type B

Date Tested 00/01/1900

—x— top data —●— base data - -x- - 2.5top - -●- - 2.5base
 - -x- - 5.0top - -●- - 5.0base — top correction — base correction

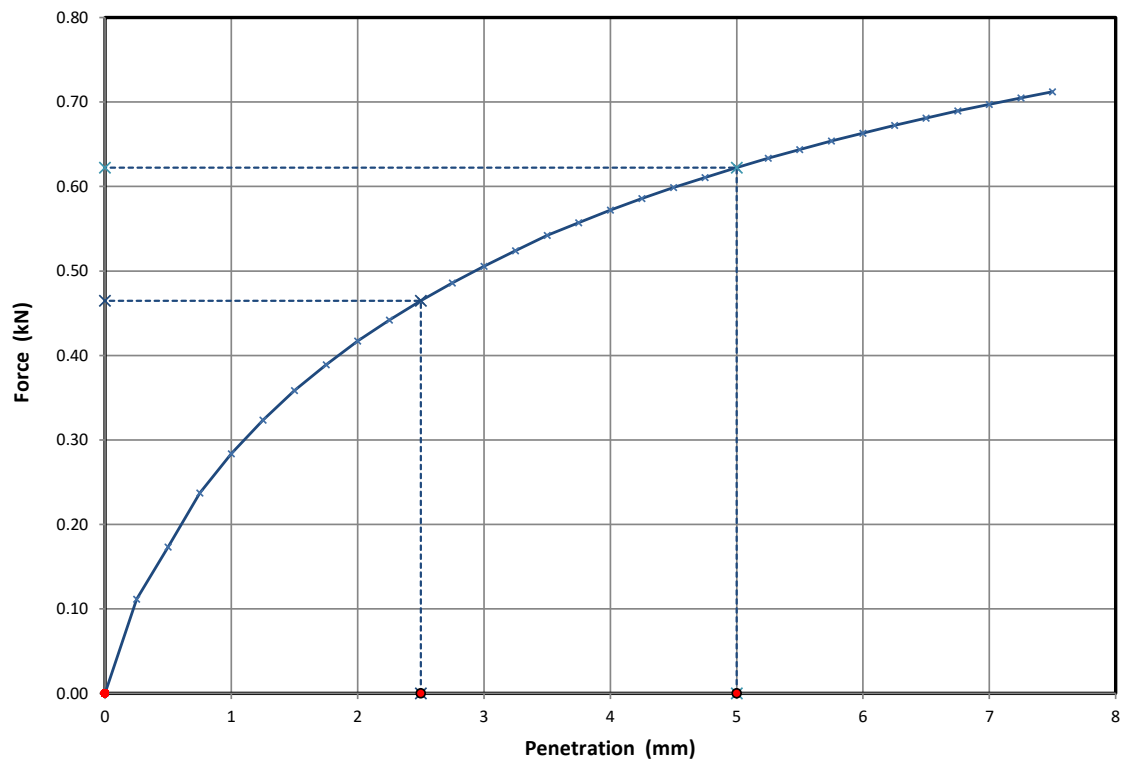

Initial Sample Conditions	
Water Content (%)	33.8
Water Content Top (%)	34.5
Water Content Base (%)	
Bulk Density (Mg/m3)	4.03
Dry Density (Mg/m3)	3.01

Specified Testing Parameters	
Surcharge Applied (Kg)	2
Soaking Time (Days)	N/A
Amount of Swelling recorded (mm)	N/A
Final Sample Conditions After Soaking	
Dry Density (Mg/m3)	N/A

Curve Correction Applied	
Top	Base
No	No

CBR Test Values			
2.5mm Top	3.5	2.5mm Base	
5mm Top	3.1	5mm Base	
CBR Value %	3.5	CBR Value %	

Remarks

Operator


**Determination of California Bearing Ratio (CBR)
BS 1377-2:2022 Clause 15**

Contract Number 84290

Borehole/Pit No. TP2

Project Name	Whitley Golf Club	Sample No.	
Soil Description	Brown silty CLAY	Depth Top	0.45
Compaction Method	2.5 Kg Rammer	Depth Base	
Material Retained on 20mm Sieve Removed (%)	0	Sample Type	B
Date Tested	12/02/2026		

—x— top data —●— base data - -x- - 2.5top - -●- - 2.5base
 - -x- - 5.0top - -●- - 5.0base — top correction — base correction

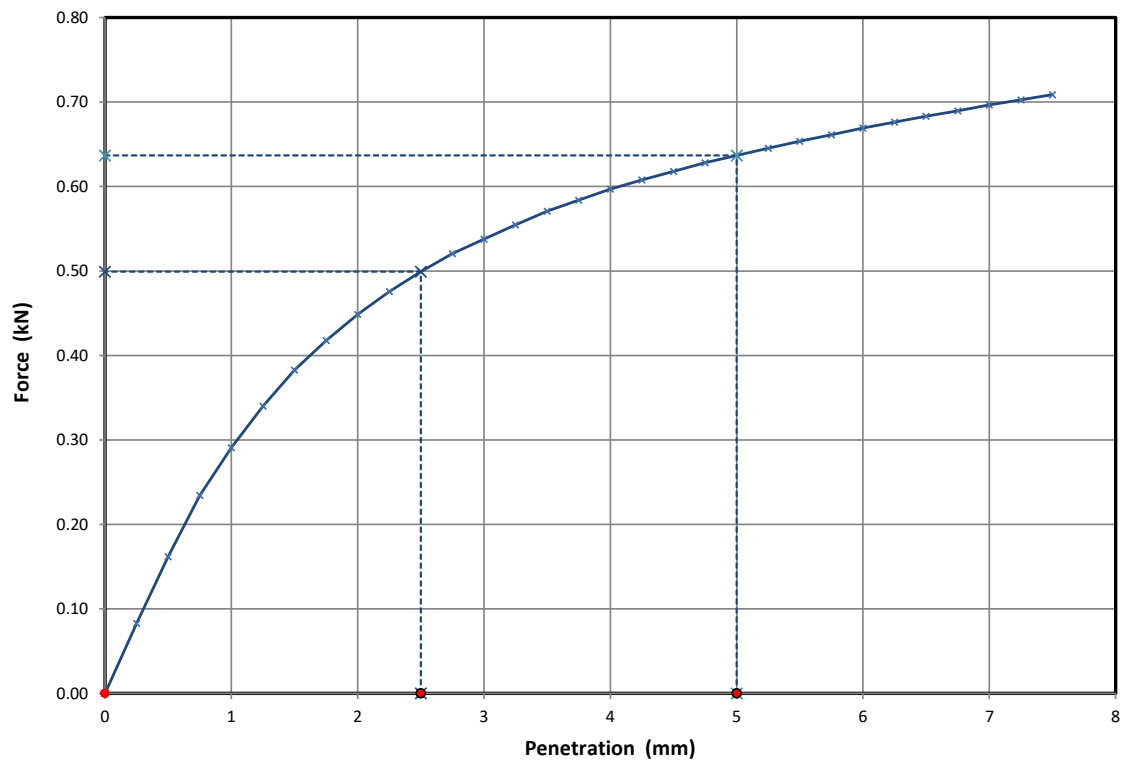

Initial Sample Conditions	
Water Content (%)	39.2
Water Content Top (%)	38.6
Water Content Base (%)	
Bulk Density (Mg/m3)	1.78
Dry Density (Mg/m3)	1.28

Specified Testing Parameters	
Surcharge Applied (Kg)	2
Soaking Time (Days)	N/A
Amount of Swelling recorded (mm)	N/A
Final Sample Conditions After Soaking	
Dry Density (Mg/m3)	N/A

Curve Correction Applied	
Top	Base
No	No

CBR Test Values			
2.5mm Top	3.8	2.5mm Base	
5mm Top	3.2	5mm Base	
CBR Value %	3.8	CBR Value %	

Remarks

Operator

CONDITIONS OF CONTRACT - CONSULTANCY SERVICES

- 1 Wilson Associates (Consulting) Limited ("the Consultant") shall carry out the Services, including any proposal, report or other document, as detailed in any relevant correspondence, which forms part of this Agreement, for the Client with reasonable skill, care and diligence. The Consultant shall use reasonable endeavors to adhere to any agreed programme. Each instruction or acceptance of a quotation shall be deemed to be an offer to purchase the services subject to the conditions laid out in this document.
- 2 An interim invoice will normally be submitted upon completion of the site works, to include all disbursements and fees to date, and for contracts extending over a long period, monthly invoices will be submitted for payment. The final report will not be issued until payment of the first interim invoice has been received, unless otherwise agreed with this Practice beforehand. Invoices are not to be assigned to a third party without prior agreement. Should the contract be cancelled after either preparatory or fieldwork has commenced an invoice will be raised to cover work completed to that date. A cancellation charge to cover aborted sub-contractor hire costs may be raised for any works cancelled with <48 hours notice.
- 3 The rates quoted, are net of Value Added Tax (VAT) which will be added to invoices at the standard prevailing rate, and are valid for a period of 12 weeks from the date of the quote. The Consultant shall issue accounts monthly in respect of that part of the Services carried out in the preceding period. The Client shall make payment of accounts without discount or retention within 30 days of submission. Disputes should be raised within 10 days. In the event of non-payment of the account(s) within the specified period the Consultant reserves the right to charge, from time to time, interest on the unpaid amount at the rate of 2% per calendar month above the Bank of England base rate (at time of original invoice date).
- 4 In the event of non-payment of the account(s), the Client undertakes to pay to the Consultant all costs and expenses, on an indemnity basis, incurred by the Consultant in: (i) the recovery from the Client of money or arrears (ii) the enforcement of any of the provisions of these conditions of contract (iii) the service of any notice relating to the breach by the Client of any of their obligations under this contract whether or not the same shall result in court proceedings (iv) the cost of any bank or other charges incurred by the Consultant if any cheque written by the Client is dishonoured or if any standing order payment is withdrawn by the Client's bankers (v) compensation for the breach of any terms of this agreement.
- 5 Unless expressly stipulated to the contrary, payment of the account(s) is not dependent upon the Client achieving regulatory approval for or discharge of a planning condition relating to the project, nor is it dependent upon the Client's securing of funding for the development where this may be conditional upon the prior granting of planning or building regulations approval, nor the Client's onward sale of the site to another party. In the case of provision of services to another consultant, payment of our account is not dependent upon the prior settlement of their own account by their Client.
- 6 No work will commence until an official written order or completed Quote Acceptance form has been received by post or email. Such order will be deemed to constitute acceptance of the quotation and these terms and conditions. Where the instruction to undertake the Services may have been issued by an intermediary on behalf of the Client, full Client details including confirmation of and contact details for the person responsible for authorising payment must be provided to the Consultant. In the event that the Client defaults or otherwise fails to pay the due account, the Consultant reserves the right to pursue and recover any unpaid amount from the instructing intermediary.
- 7 Neither party shall assign any obligation or benefit under this Agreement without prior written consent of the other Party. The Client shall not be entitled to assign the report(s) or any part of it without our prior written consent. Re-assignment of reports can be provided on request, subject to liaison with our Insurers and standard administration costs. Any assignment shall exclude the Contracts (Rights of Third Parties) Act 1999. Provision of a Collateral Warranty can only be considered if it is agreed at the pre-works stage, and fees for legal advice and warranty provision agreed before the works commence.
- 8 The Client guarantees that it has the right to have the Services performed and that they have obtained all the necessary certificates, licences, permits and consents required by Statute or any order or regulation made there under or by any regulation or by-law of any authority undertaker. The Client shall indemnify and hold harmless the Consultant from and against all consequences of a failure in this respect. The Client shall arrange such rights of access to property and use of Client's facilities as described in (or reasonably to be inferred from) this Agreement. The Client shall use reasonable endeavours to supply to the Consultant, promptly and free of charge: (a) any other necessary things in accordance with this Agreement; (b) any instructions, decisions, consents and approvals; and (c) any relevant data and information in the Client's possession; all of which the Consultant may reasonably require in order to carry out the Services. The Client will indemnify the Consultant in respect of any failure by the Client under this Clause.
- 9 In line with the Construction (Design & Management) Regulations 2015 and AGS guidance, neither the Consultant nor any sub-contractor shall be held responsible for any accidental damage or the consequences of any damage to buried services such as cables, pipes, sewers, etc., the positions and nature of which have not been clearly indicated to the Consultant in writing prior to the commencement of the work, unless the locating of same is expressly part of the Services. Where necessary it is assumed that the Client will permit the use of their toilet/welfare facilities by Consultant's staff and sub-contractors, including domestic properties. We will normally undertake the role of Contractor on a ground investigation project, but may occasionally 'inherit' the role of Principal Contractor. In either case that role is restricted to the ground investigation phase ONLY and not the subsequent build.
- 10 The Consultant shall not be held responsible for any loss, damage or injury arising from actions or omissions of the Client, his agents, servants and/or independent contractors. The Client shall indemnify the Consultant from any such acts or omissions.
- 11 Each Party shall retain the copyright of its documents. Information relating to the contract will only be disclosed to those employees who require it to carry out their job. If necessary this may include subcontractors. Any other third party enquiry about the purposes of these works will be referred back to the Client. Upon completion any technical information or ground investigation data obtained as part of your commission will thereafter be archived as 'in-house' data, and may be used (without specific reference to your site) on other projects in the future; this specifically excludes any personal data.
- 12 Copyright And Non-Disclosure Notice - The contents and layout of any report produced by the Consultant are subject to copyright owned by Wilson Associates save to the extent that copyright has been legally assigned by us to another party or is used by Wilson Associates under licence. To the extent that we own the copyright of a particular report, it may not be copied or used without our prior written agreement for any purpose other than the purpose indicated in that report. The methodology (if any) contained in that report is provided to you in confidence and must not be disclosed or copied to third parties without the prior written agreement of Wilson Associates. Disclosure of such a information may constitute an actionable breach of confidence or may otherwise prejudice our commercial interests. Any third party who obtains access to that report by any means will, in any event, be subject to the Third Party Disclaimer set out below.
- 13 Third Party Disclaimer - Any disclosure of our report(s) to a third party is subject to this disclaimer. Reports are prepared by Wilson Associates at the instruction of, and for use by, the named Client. It does not in any way constitute advice to any third party who is able to access it by any means. Wilson Associates excludes to the fullest extent lawfully permitted all liability whatsoever for any loss or damage howsoever arising from reliance on the contents of that report. We do not however exclude our liability (if any) for personal injury or death resulting from our negligence, for fraud or any other matter in relation to which we cannot legally exclude liability. Legal re-assignment to another party can be arranged - see Clause 7.
- 14 The Consultant's liability under this Agreement shall be limited to £500,000 (five hundred thousand pounds). The Consultant shall maintain professional indemnity insurance in this amount providing that such insurance cover is available at commercially reasonable rates.
- 15 To comply with the General Data Protection Regulation (GDPR) 2018, we will only request contact details sufficient to complete our project with you, name/job title, address/postcode/email. Any data collected will be used only by authorised personnel in the context of that project. We are committed to ensuring that your information is secure and in order to prevent unauthorised access or disclosure, we have put in place suitable physical, electronic and managerial procedures to safeguard and secure the information we collect. We will not share your information with third parties.