


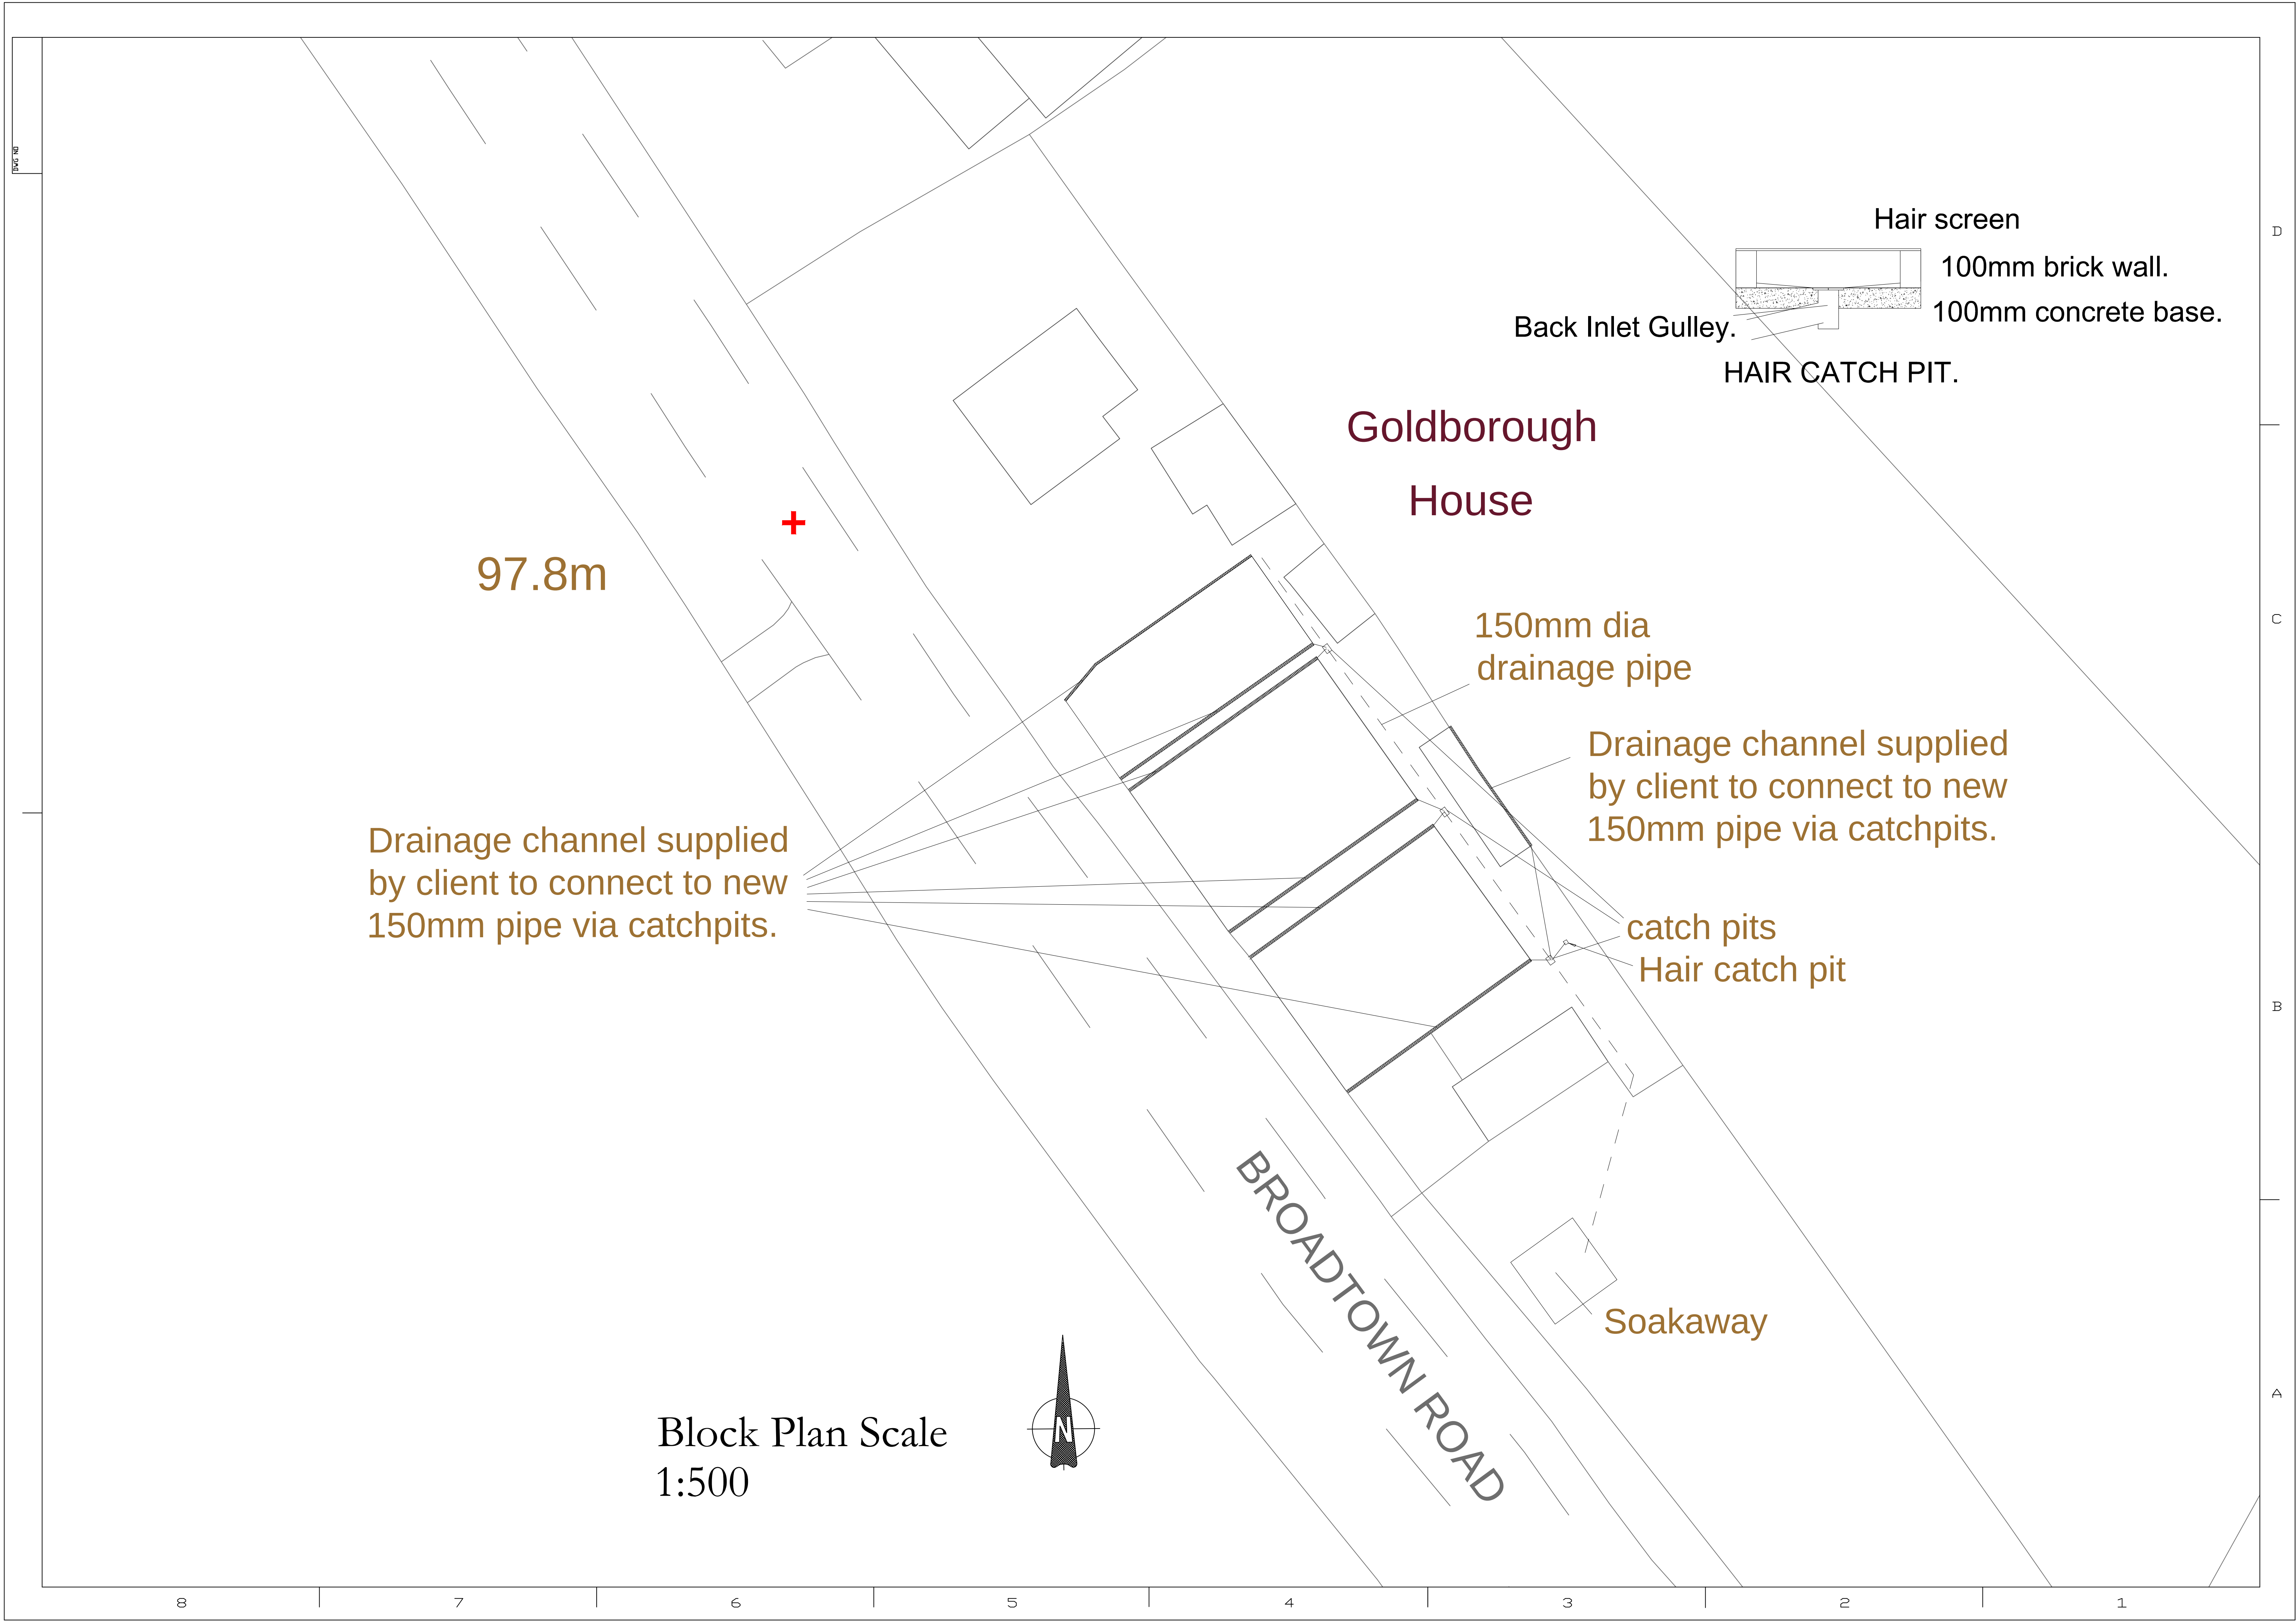

100m

D

C

B

A

Hair screen

100mm brick wall.

100mm concrete base.

Back Inlet Gulley.

HAIR CATCH PIT.

Goldborough
House

97.8m



150mm dia
drainage pipe

Drainage channel supplied
by client to connect to new
150mm pipe via catchpits.


Drainage channel supplied
by client to connect to new
150mm pipe via catchpits.

catch pits
Hair catch pit

BROADTOWN ROAD

Soakaway

Block Plan Scale
1:500

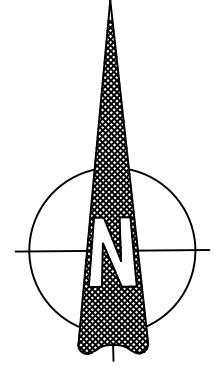

8

7

6

5

4

3

2

1