


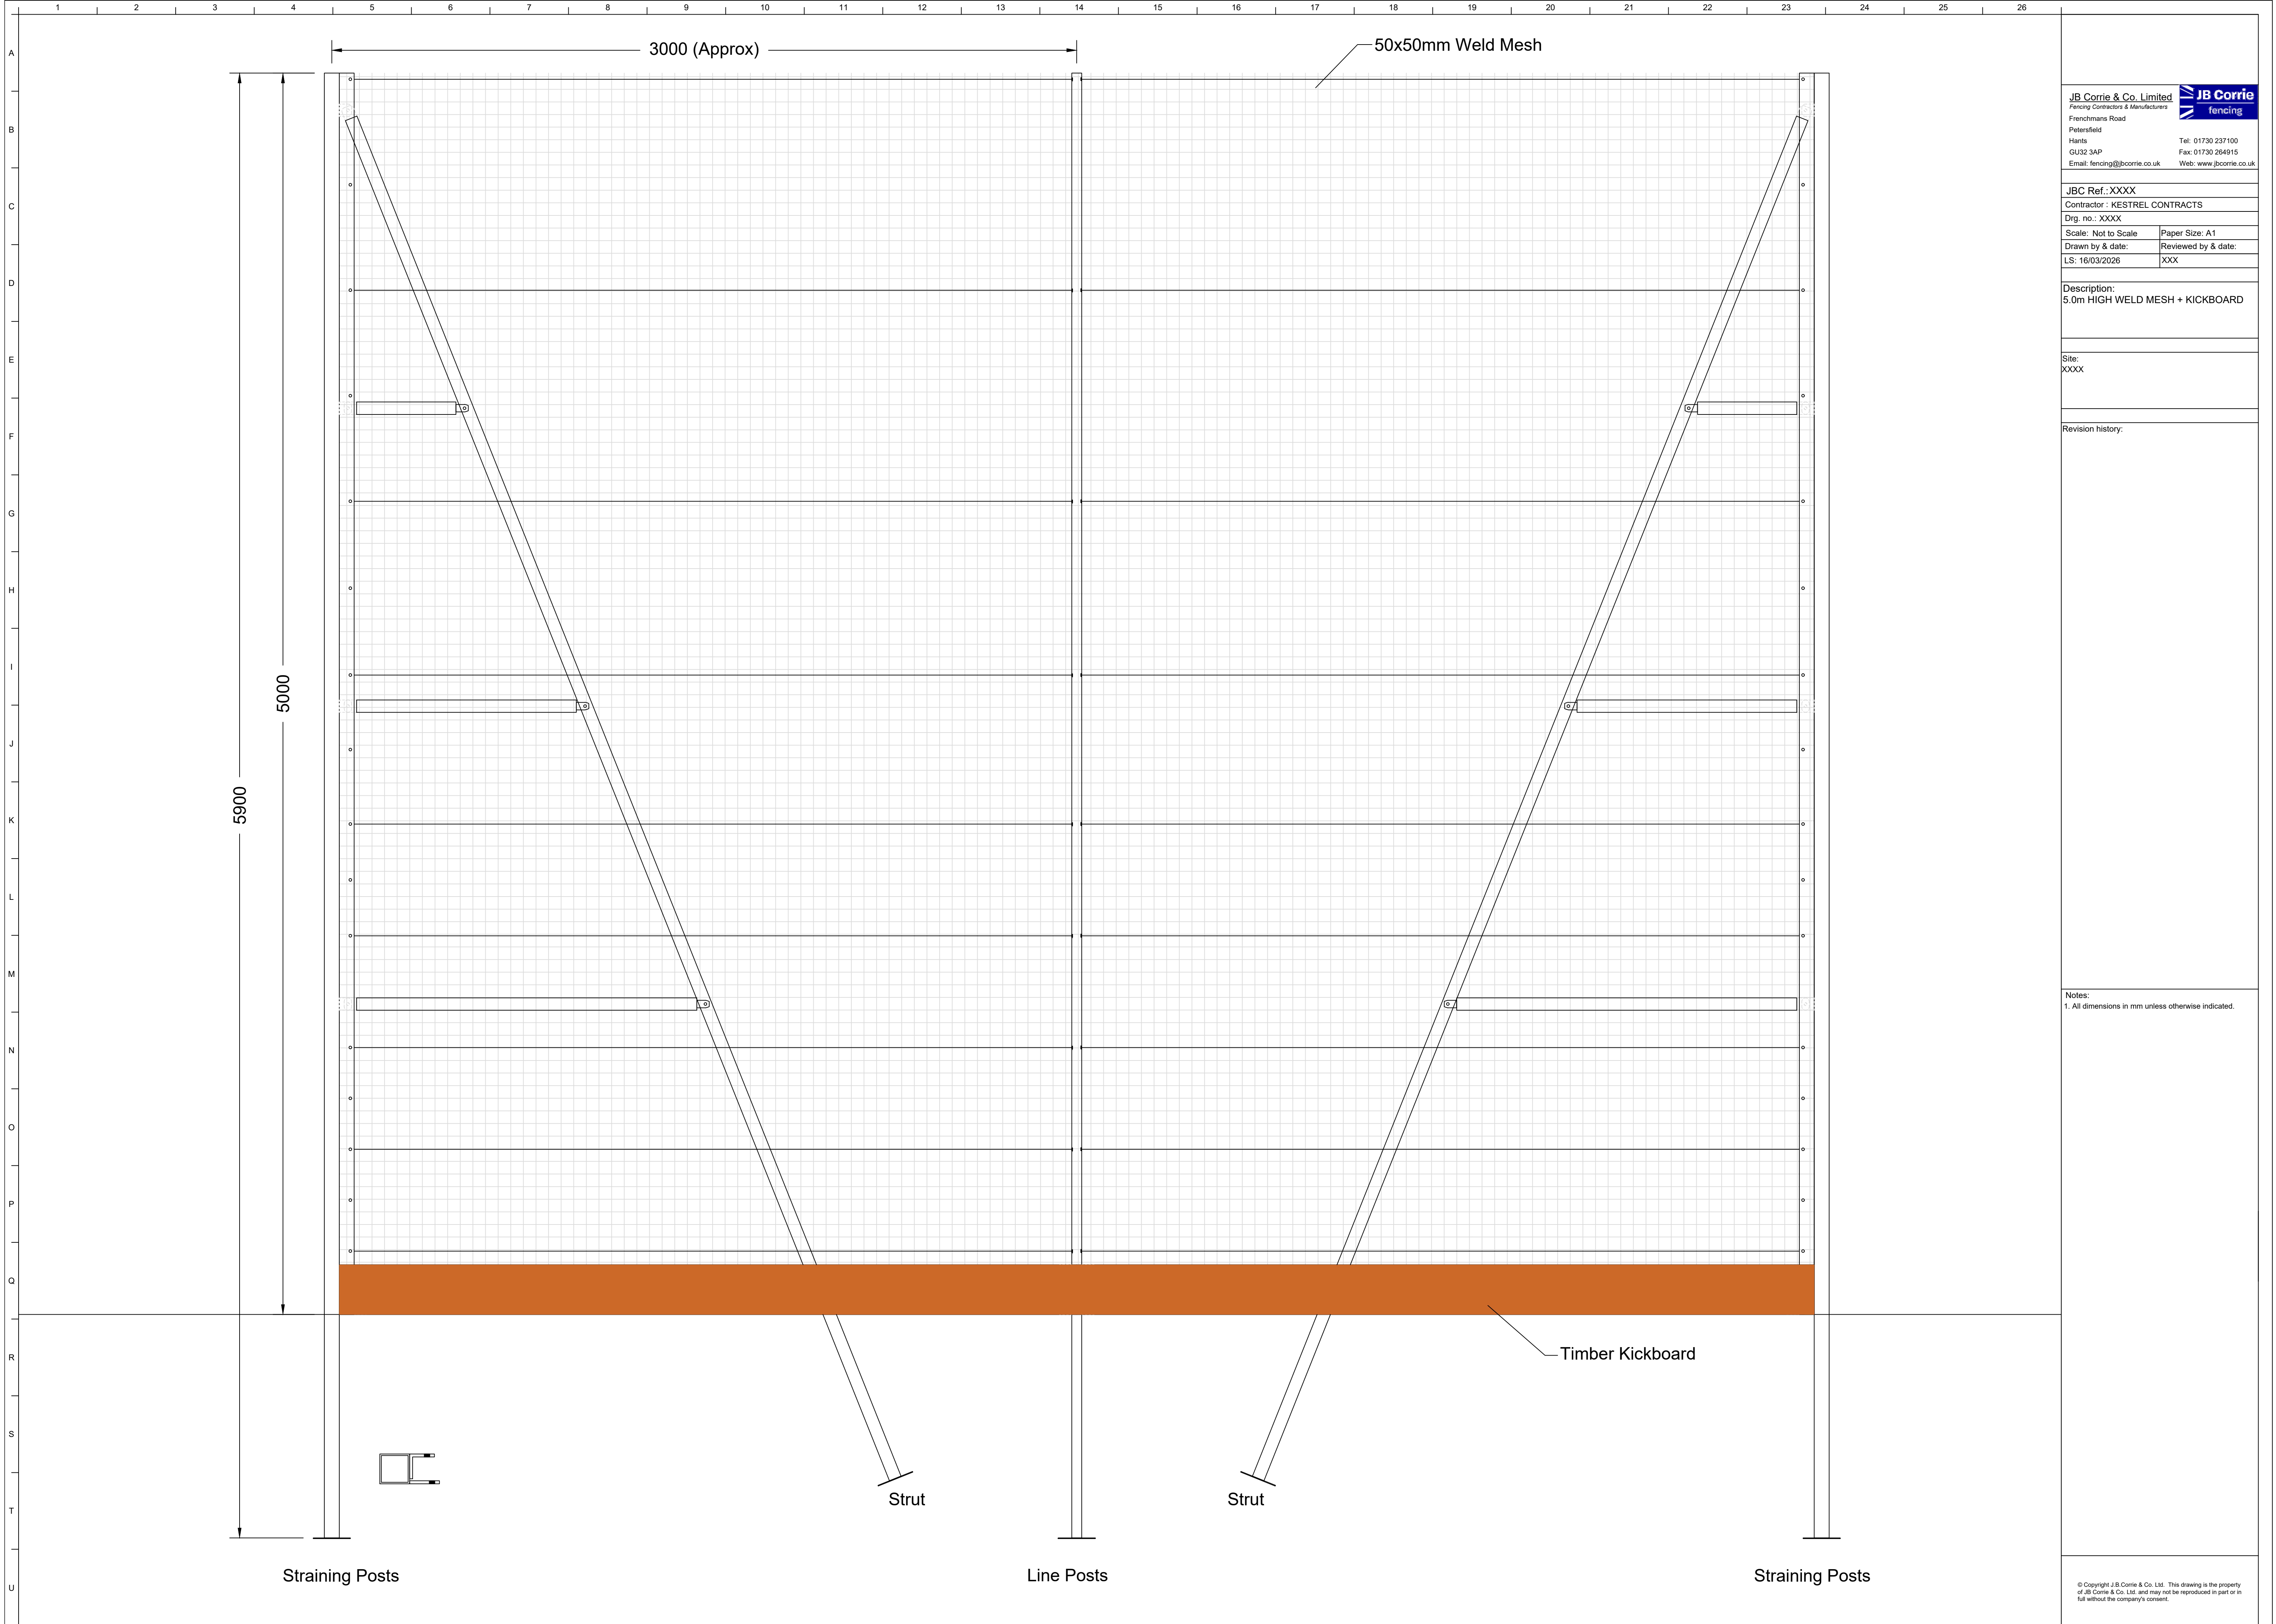

JB Corrie & Co. Limited
Fencing Contractors & Manufacturers
Frenchmans Road
Petersfield
Hants
GU32 3AP
Email: fencing@jbcorrie.co.uk

JB Corrie
fencing
Tel: 01730 237100
Fax: 01730 264915
Web: www.jbcorrie.co.uk

JBC Ref.: XXXX	
Contractor : KESTREL CONTRACTS	
Drg. no.: XXXX	
Scale: Not to Scale	Paper Size: A1
Drawn by & date:	Reviewed by & date:
LS: 16/03/2026	XXX

Description:
5.0m HIGH WELD MESH + KICKBOARD

Site:
XXXX

Revision history:

Notes:
1. All dimensions in mm unless otherwise indicated.