


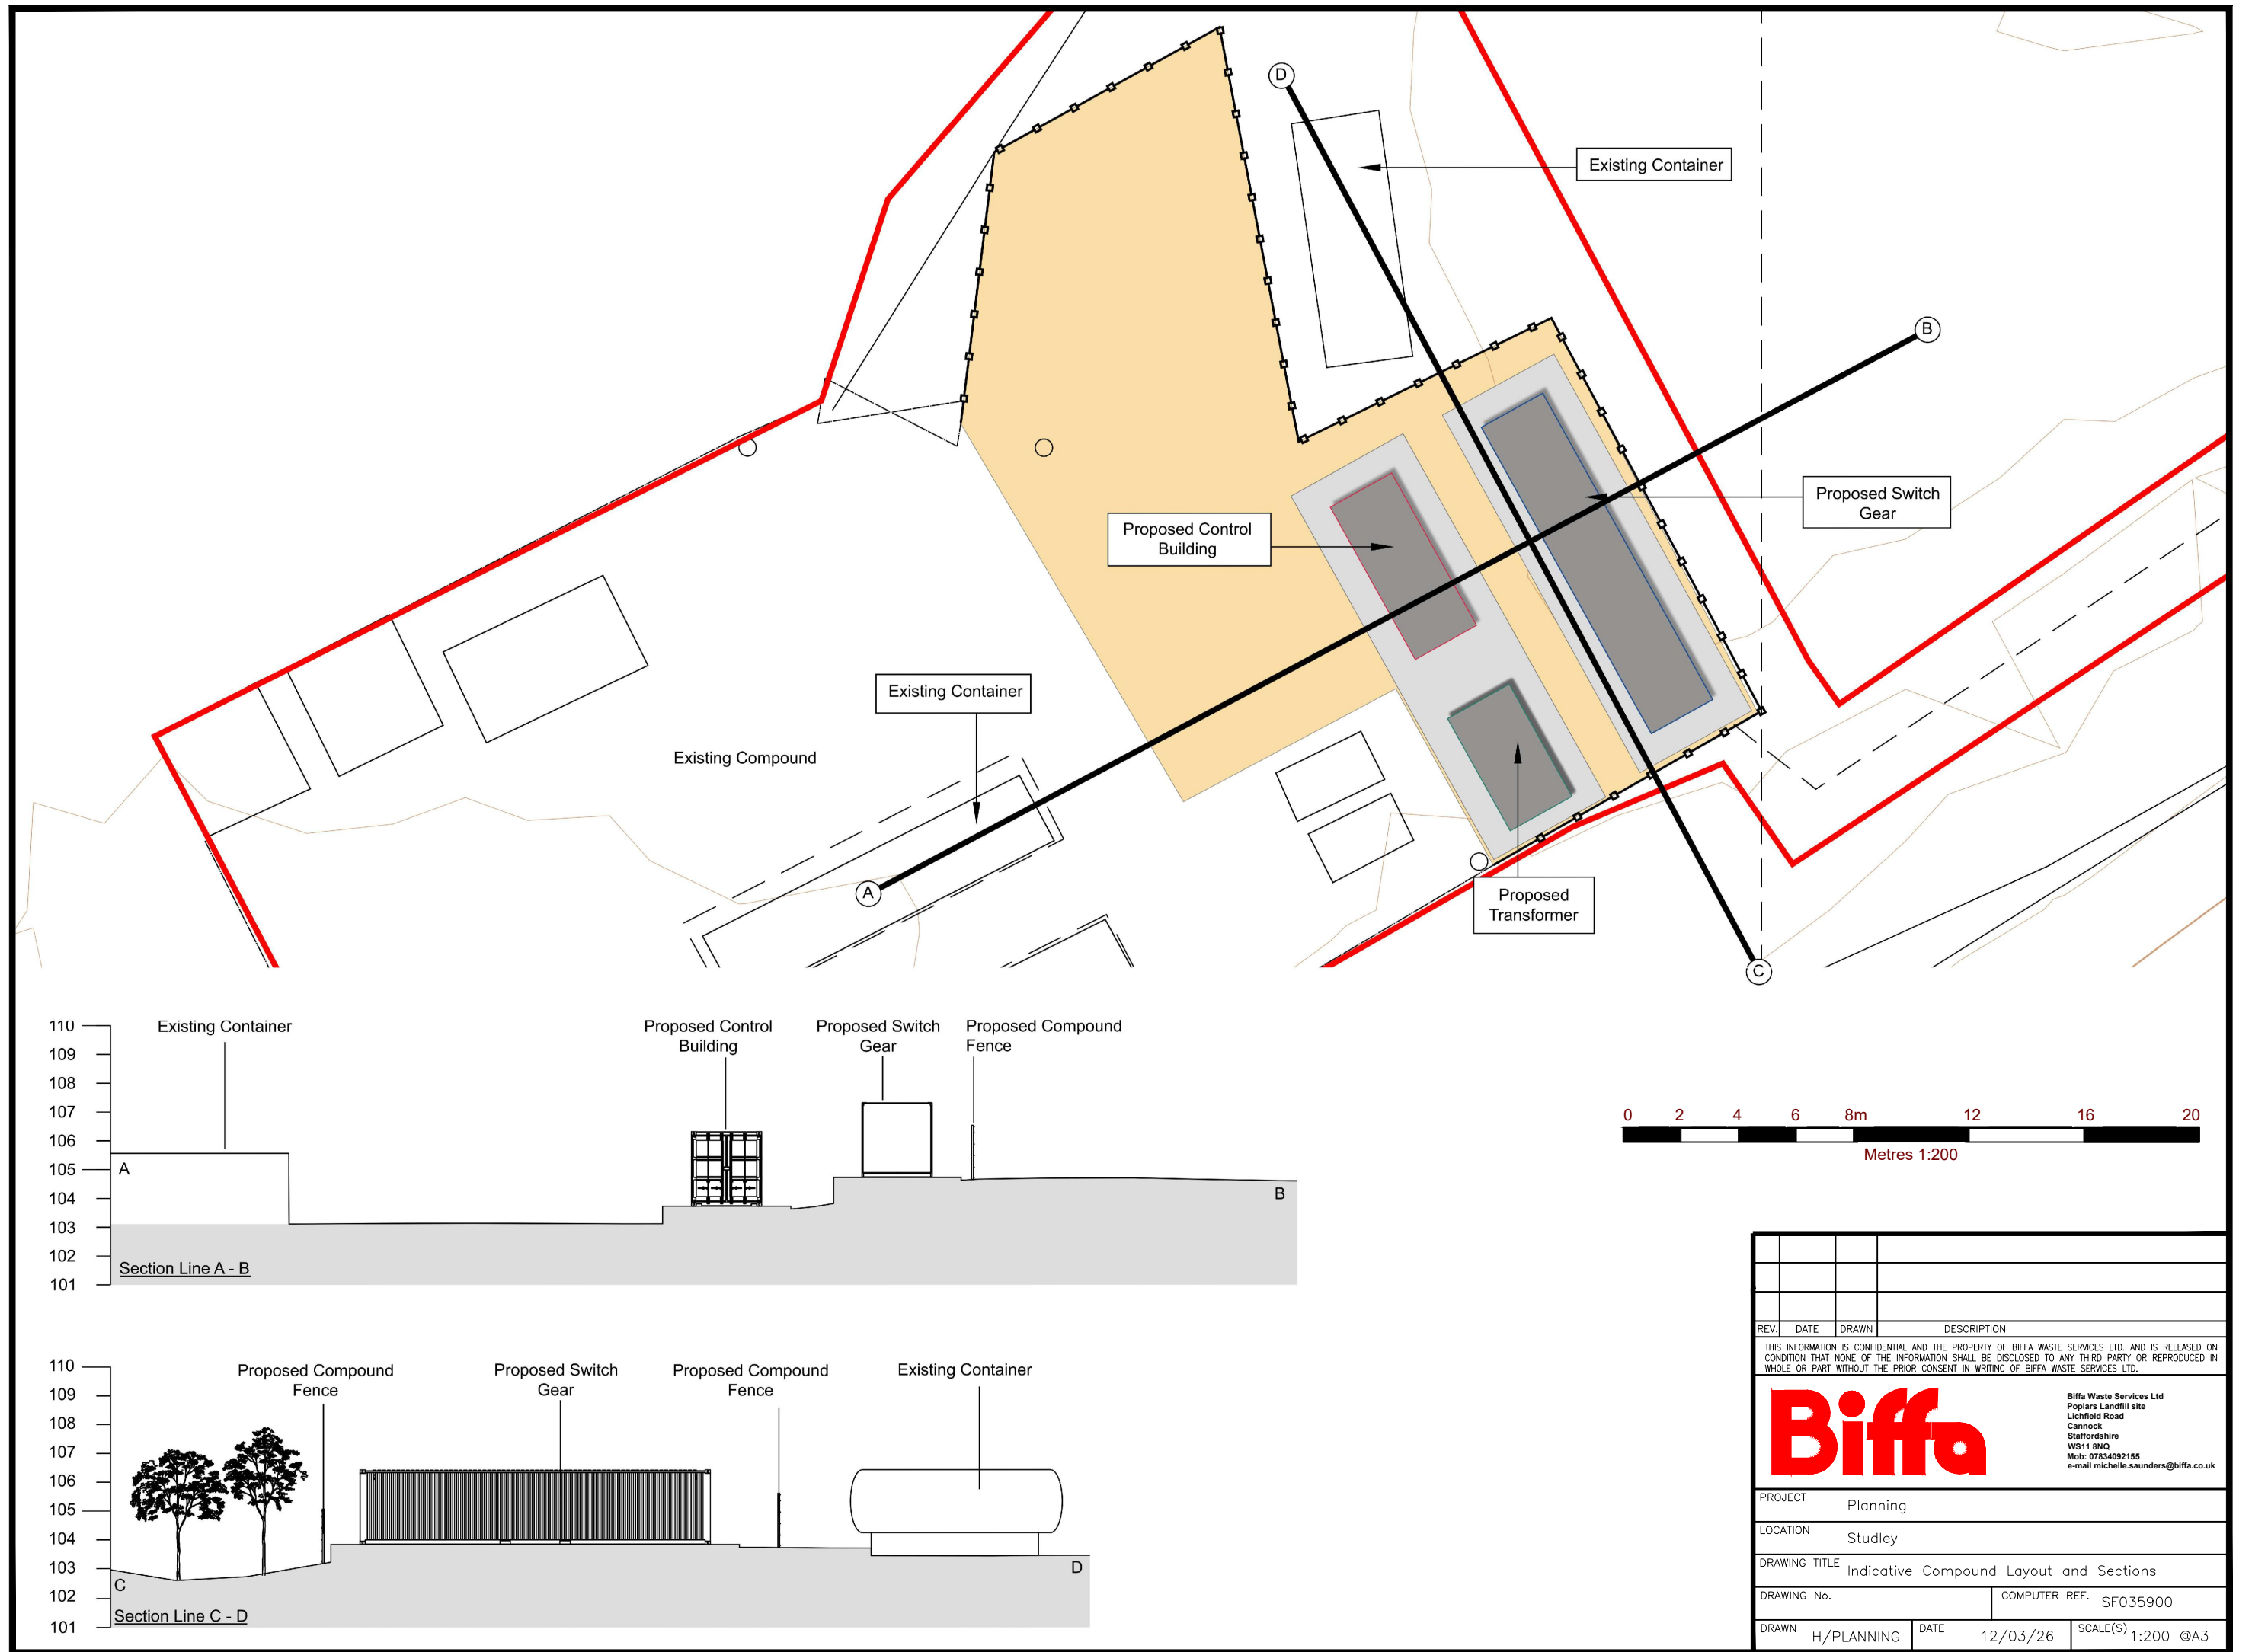

REV.	DATE	DRAWN	DESCRIPTION
THIS INFORMATION IS CONFIDENTIAL AND THE PROPERTY OF BIFFA WASTE SERVICES LTD. AND IS RELEASED ON CONDITION THAT NONE OF THE INFORMATION SHALL BE DISCLOSED TO ANY THIRD PARTY OR REPRODUCED IN WHOLE OR PART WITHOUT THE PRIOR CONSENT IN WRITING OF BIFFA WASTE SERVICES LTD.			
Biffa Biffa Waste Services Ltd Poplars Landfill site Lichfield Road Cannock Staffordshire WS11 8NQ Mob: 07834092155 e-mail: michelle.saunders@biffa.co.uk			
PROJECT Planning			
LOCATION Studley			
DRAWING TITLE Indicative Compound Layout and Sections			
DRAWING No.		COMPUTER REF. SF035900	
DRAWN H/PLANNING	DATE 12/03/26	SCALE(S) 1:200 @A3	