


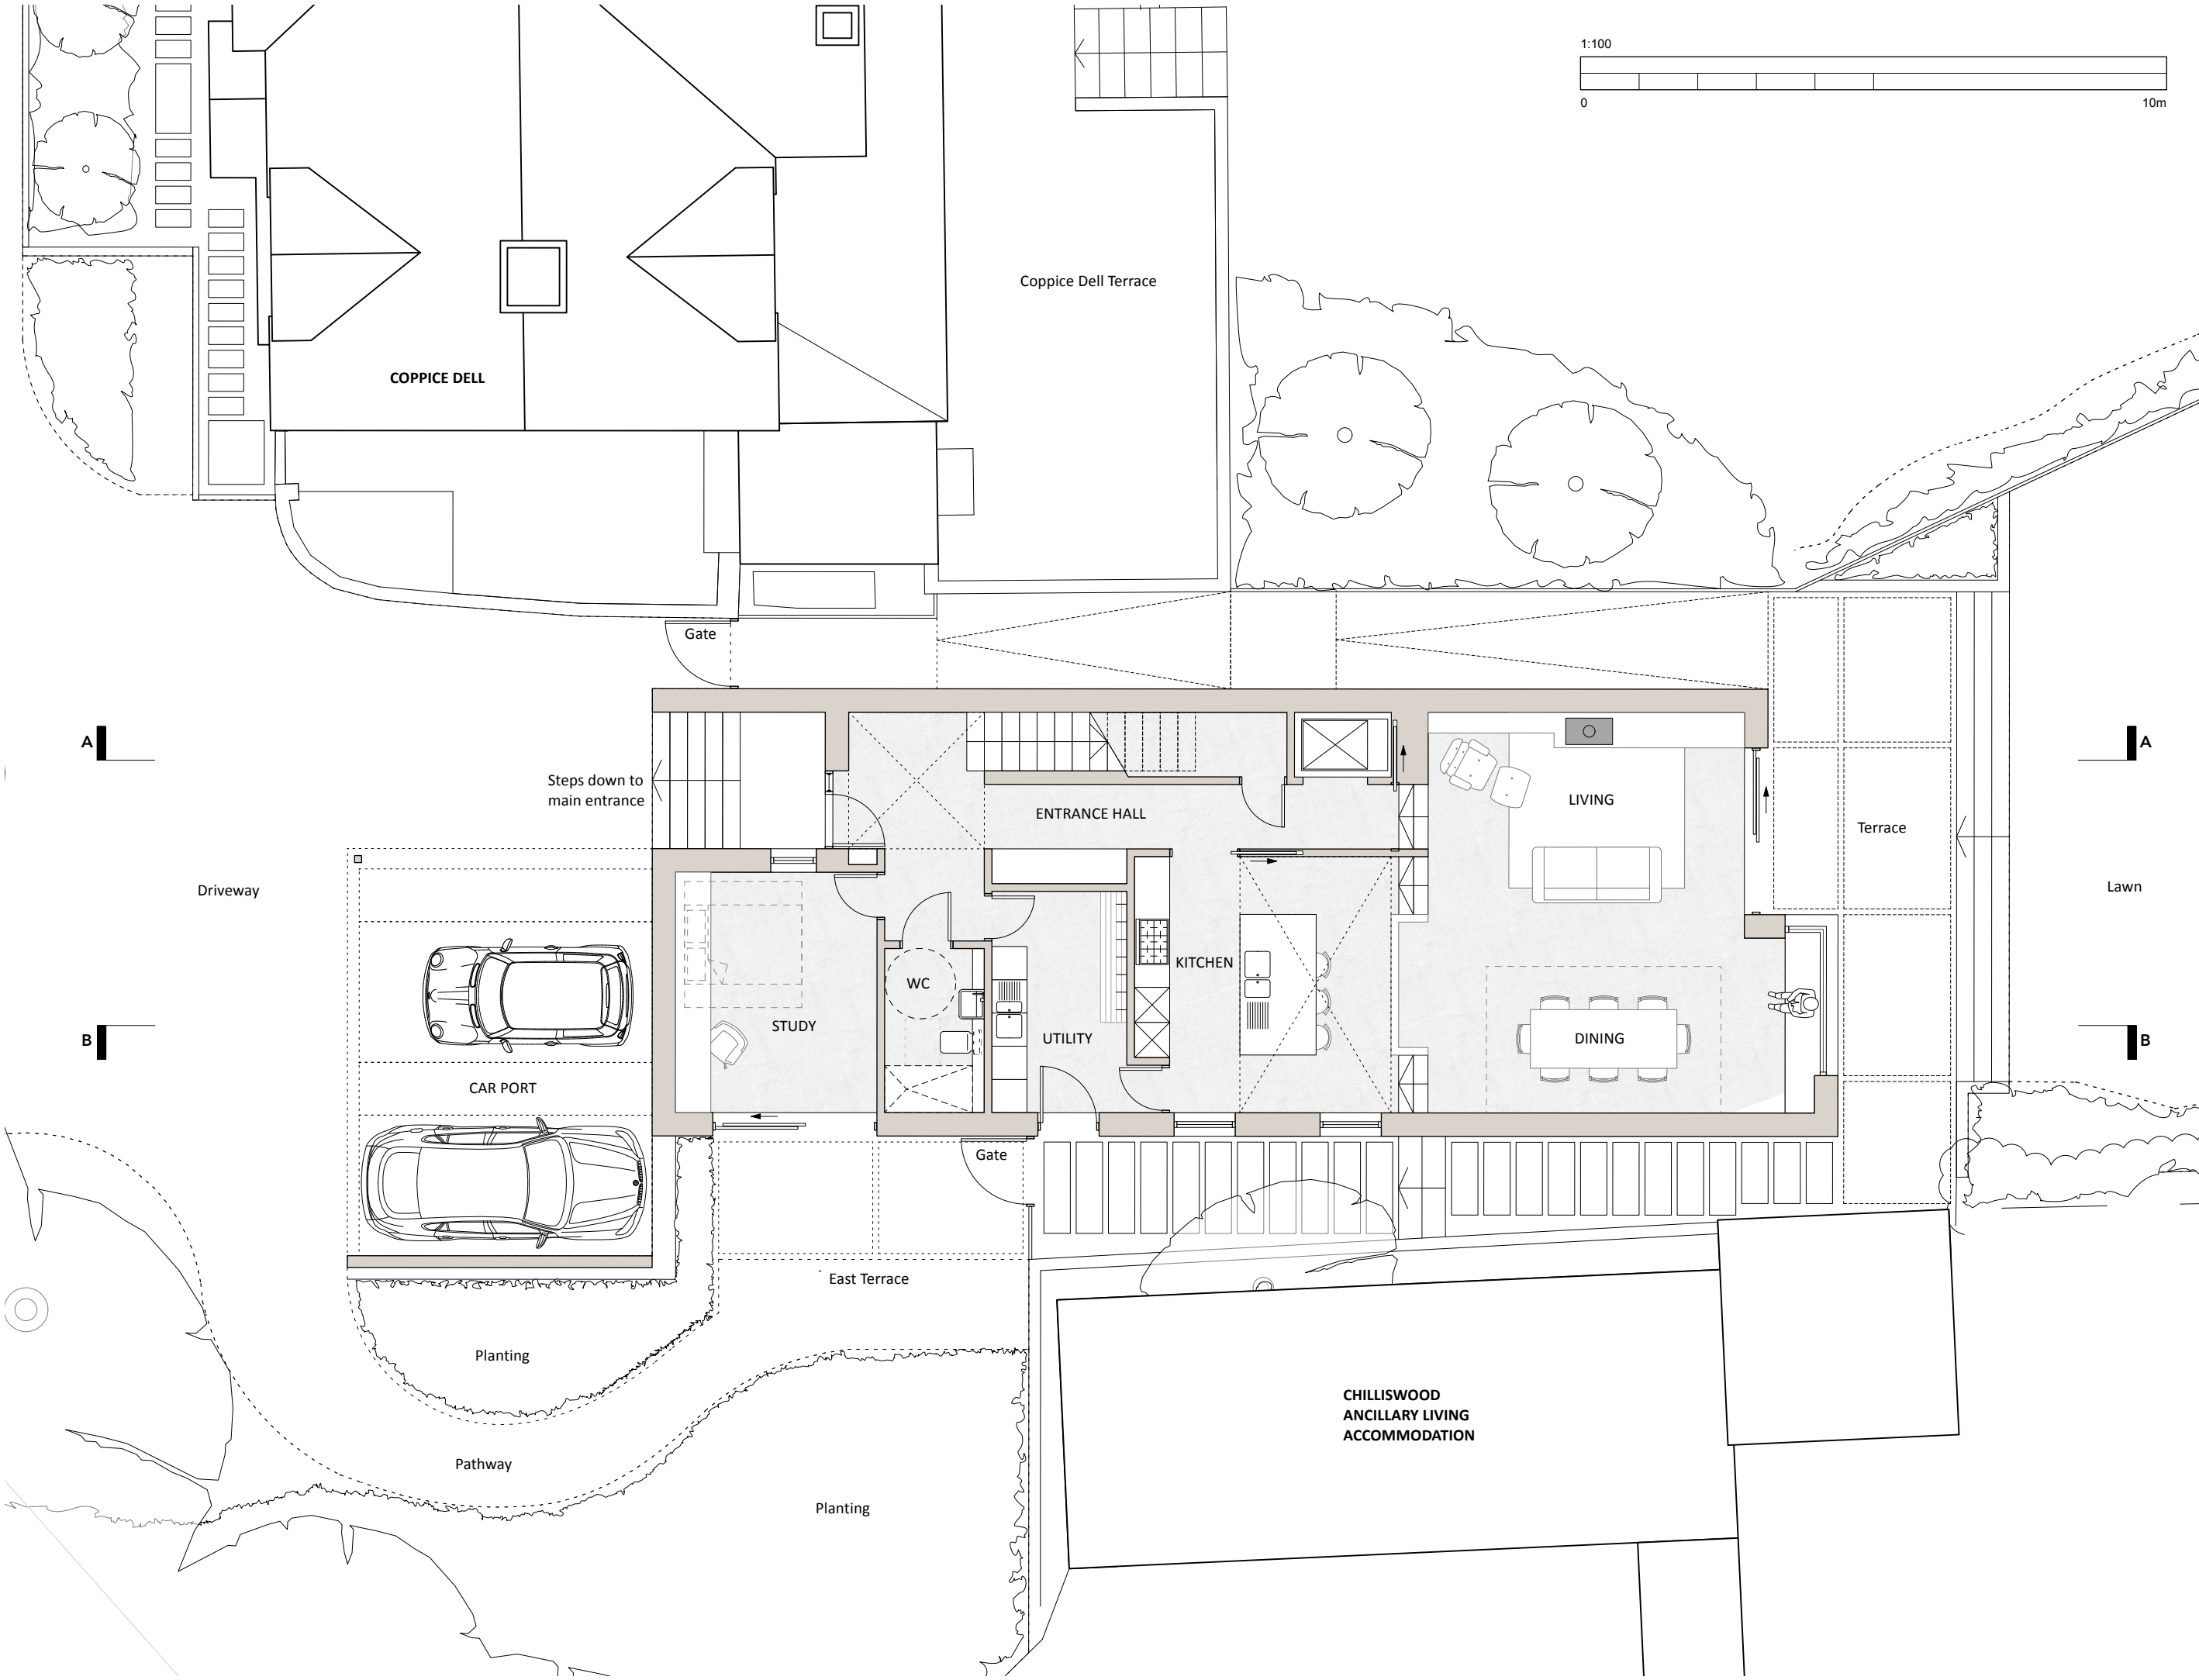

NOTES:

Neighbouring building note
P2 checked: JH 20/03/2026
P1 issued for Planning: JH 02/02/2026

#	DESCRIPTION	BY	DATE
---	-------------	----	------

**New House
Ground Floor
Plan
PROPOSED**

JOB NO - DRAWING NO.	REV.
----------------------	------

2507 - 3 101	P2
---------------------	-----------


COPPICE DELL

SCALE @ A3: 1:100

LAST PLOT DATE: 23/03/2026

DRAWN BY: JH
CHECKED BY: XX

PLANNING

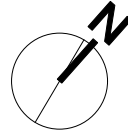

**EN SPACE
ARCHITECTS**