

- Front Door/frame

Dulux painted timber

CGF MUSHROOM
- Canopy and Bay window

Dulux painted timber

CGF WHITE
- CGF Mushroom (Dulux 70YR 65/054)





CGF White (Dulux BS 00-E-55)
- Fascia & Soffit

Dulux painted timber

CGF FASCIA
- Rain water goods

Alutec Evolve Aluminium rainwater goods

CGF WELLINGTON
- CGF Fascia (Dulux 00NN 20/000)

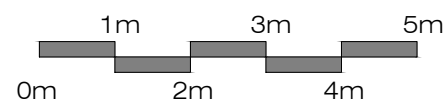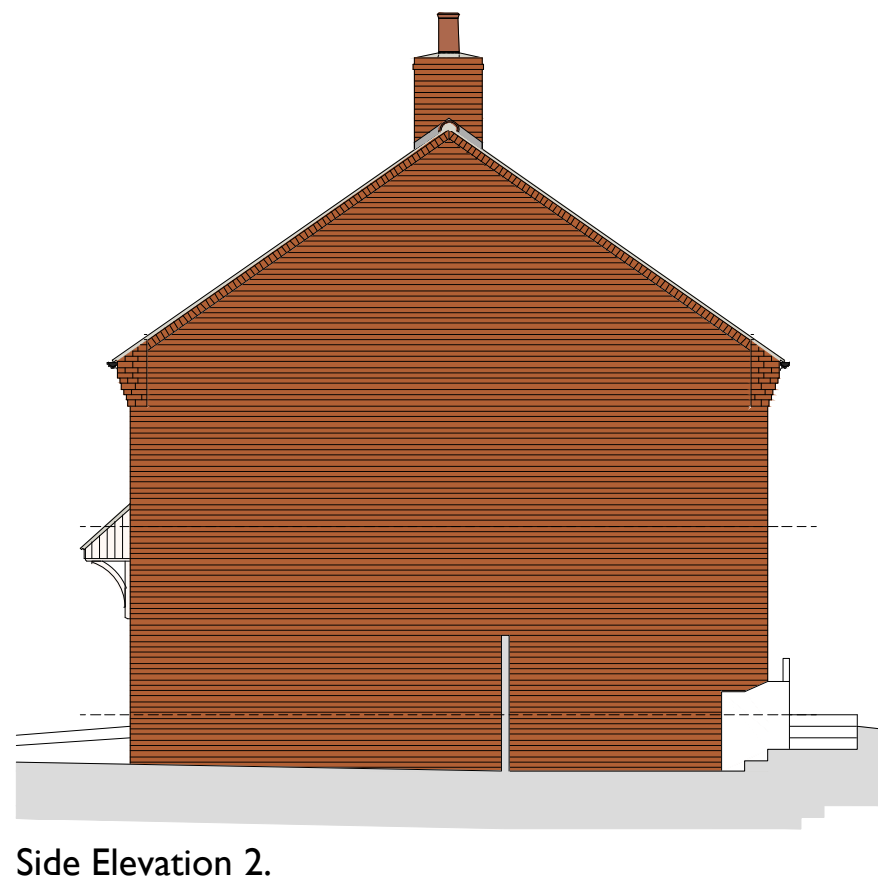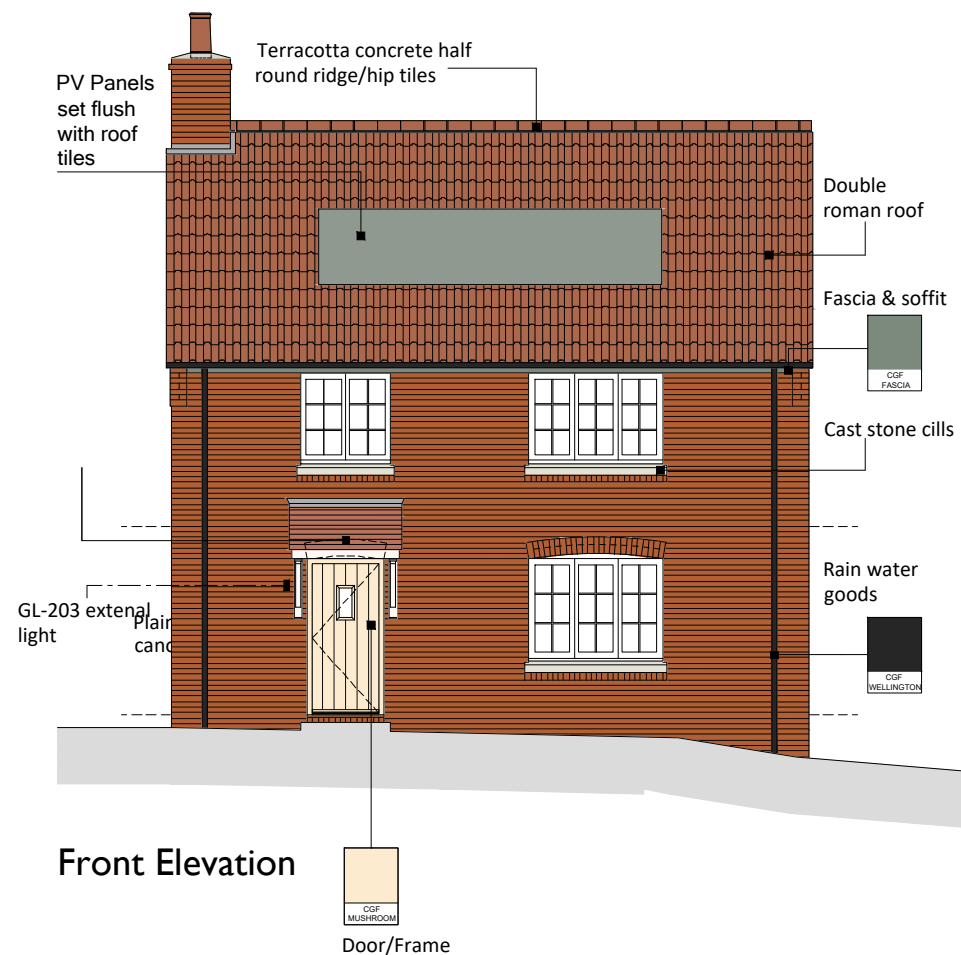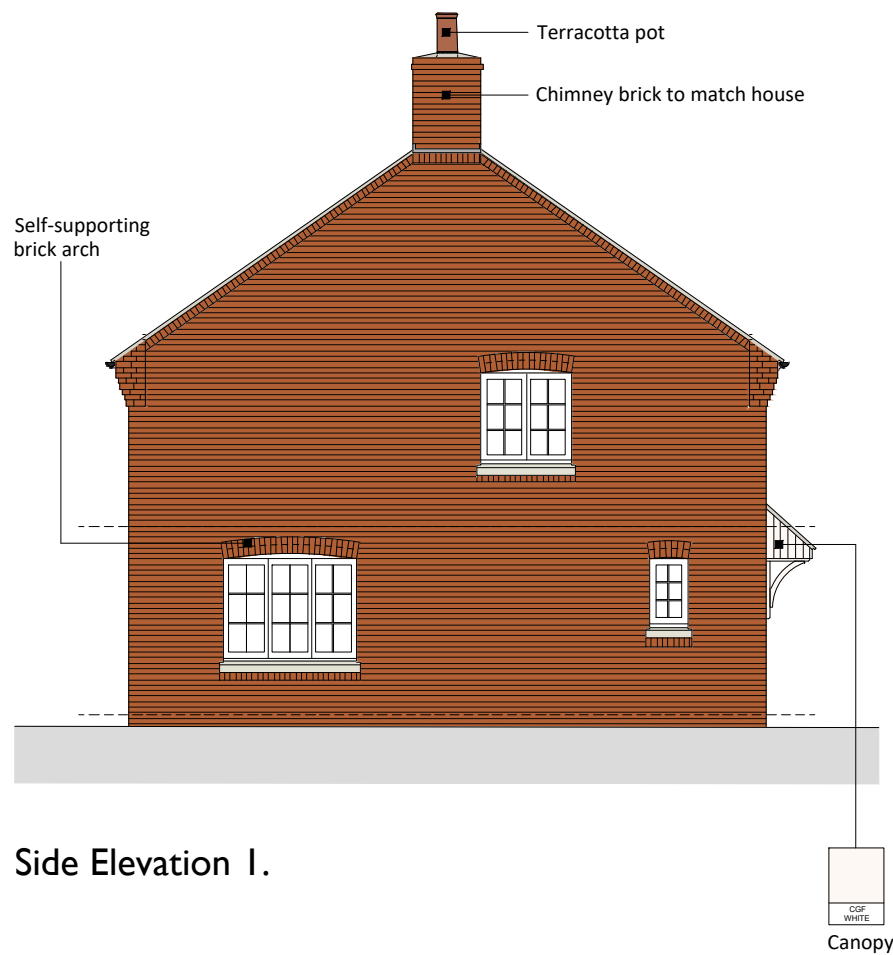

West Lavington Wiltshire

Drawing No. 019-P-002 - Front and Side Elevations - Rev ~

Scale 1:100 at A3 - March 2026