





CG FRY & SON
B U I L D E R S


DEVELOPMENT ~ PARTNERSHIP HOUSING ~ CONTRACTING
C G Fry & Son Ltd. Litton Cheney Dorchester Dorset DT2 9AS
Tel: 01308 482000 Fax: 01308 482249 Email: eugene@cgfry.co.uk www.cgfry.co.uk

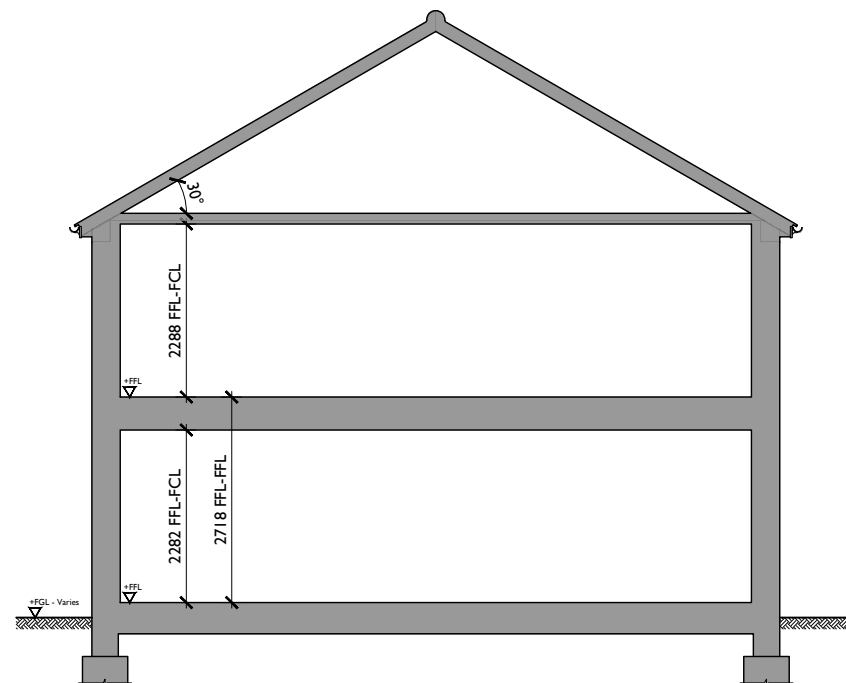

Section SFI - Plots 034/035
Truss Type A-30°

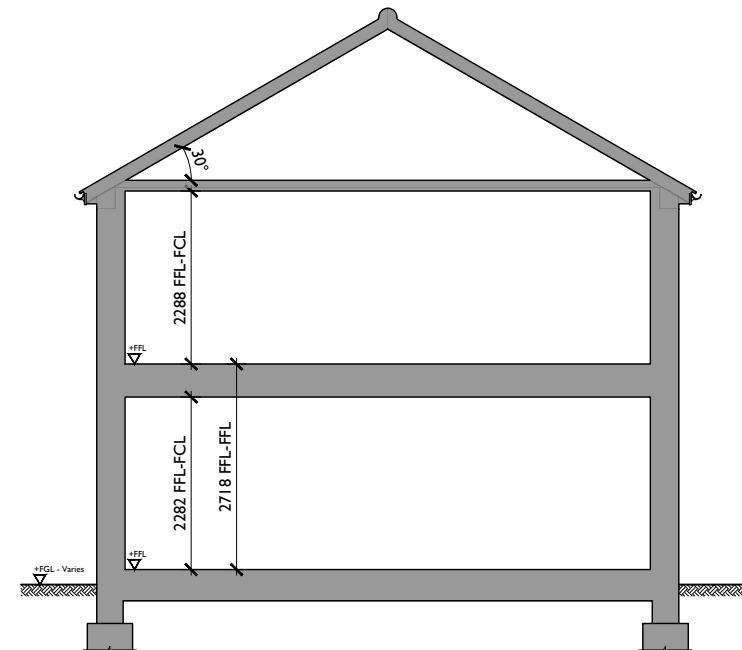

Section SFI - Plots 036/037
Truss Type A-30°

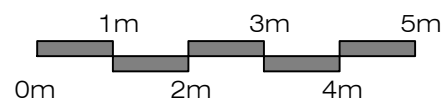

West Lavington Wiltshire
Drawing No. S34-S37-P-006 - Sections - Rev ~
Scale 1:100 at A3 - March 2026