
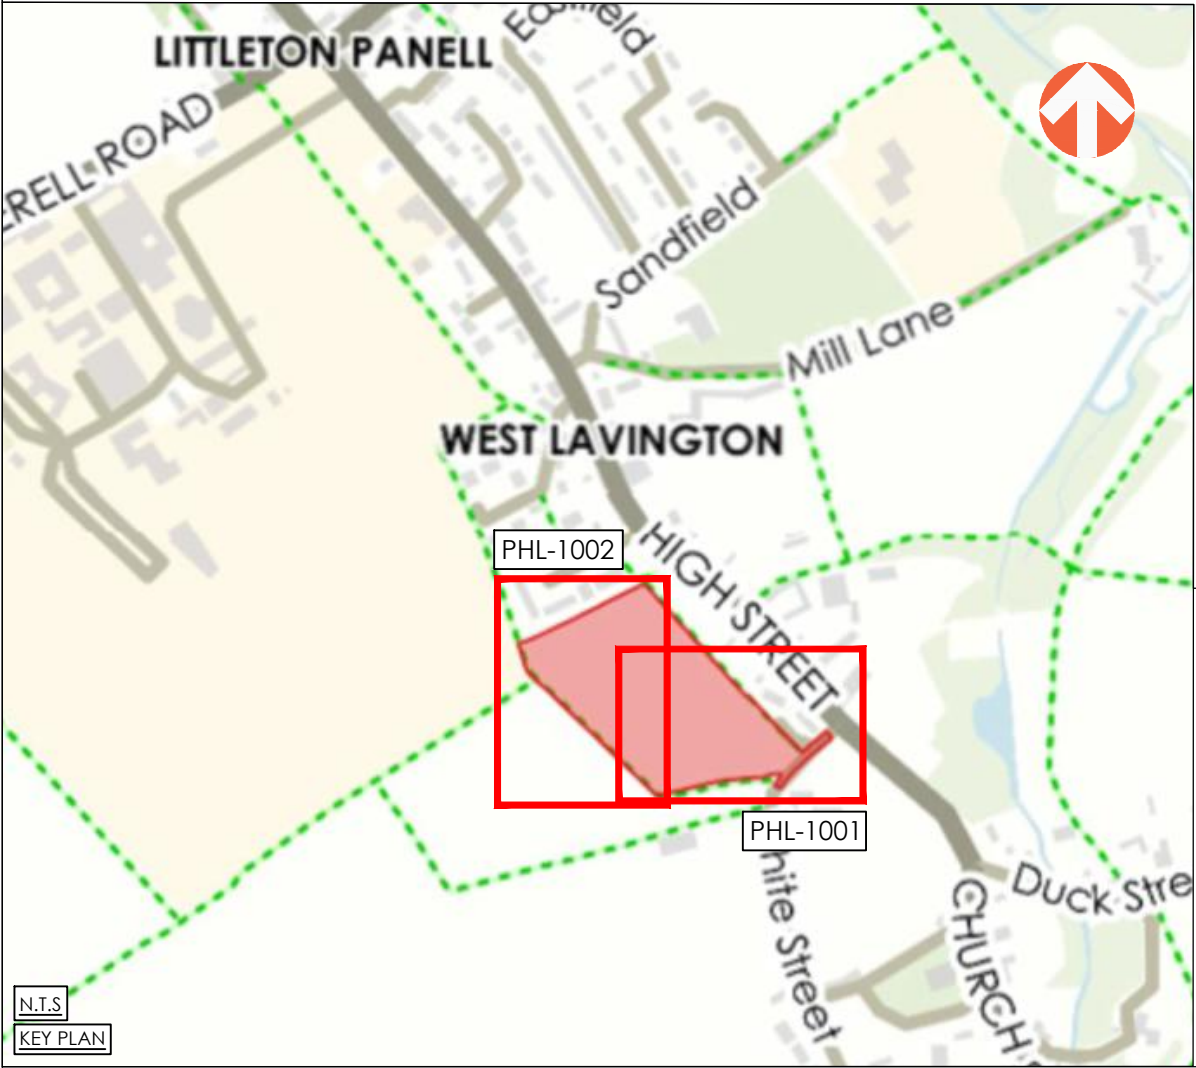


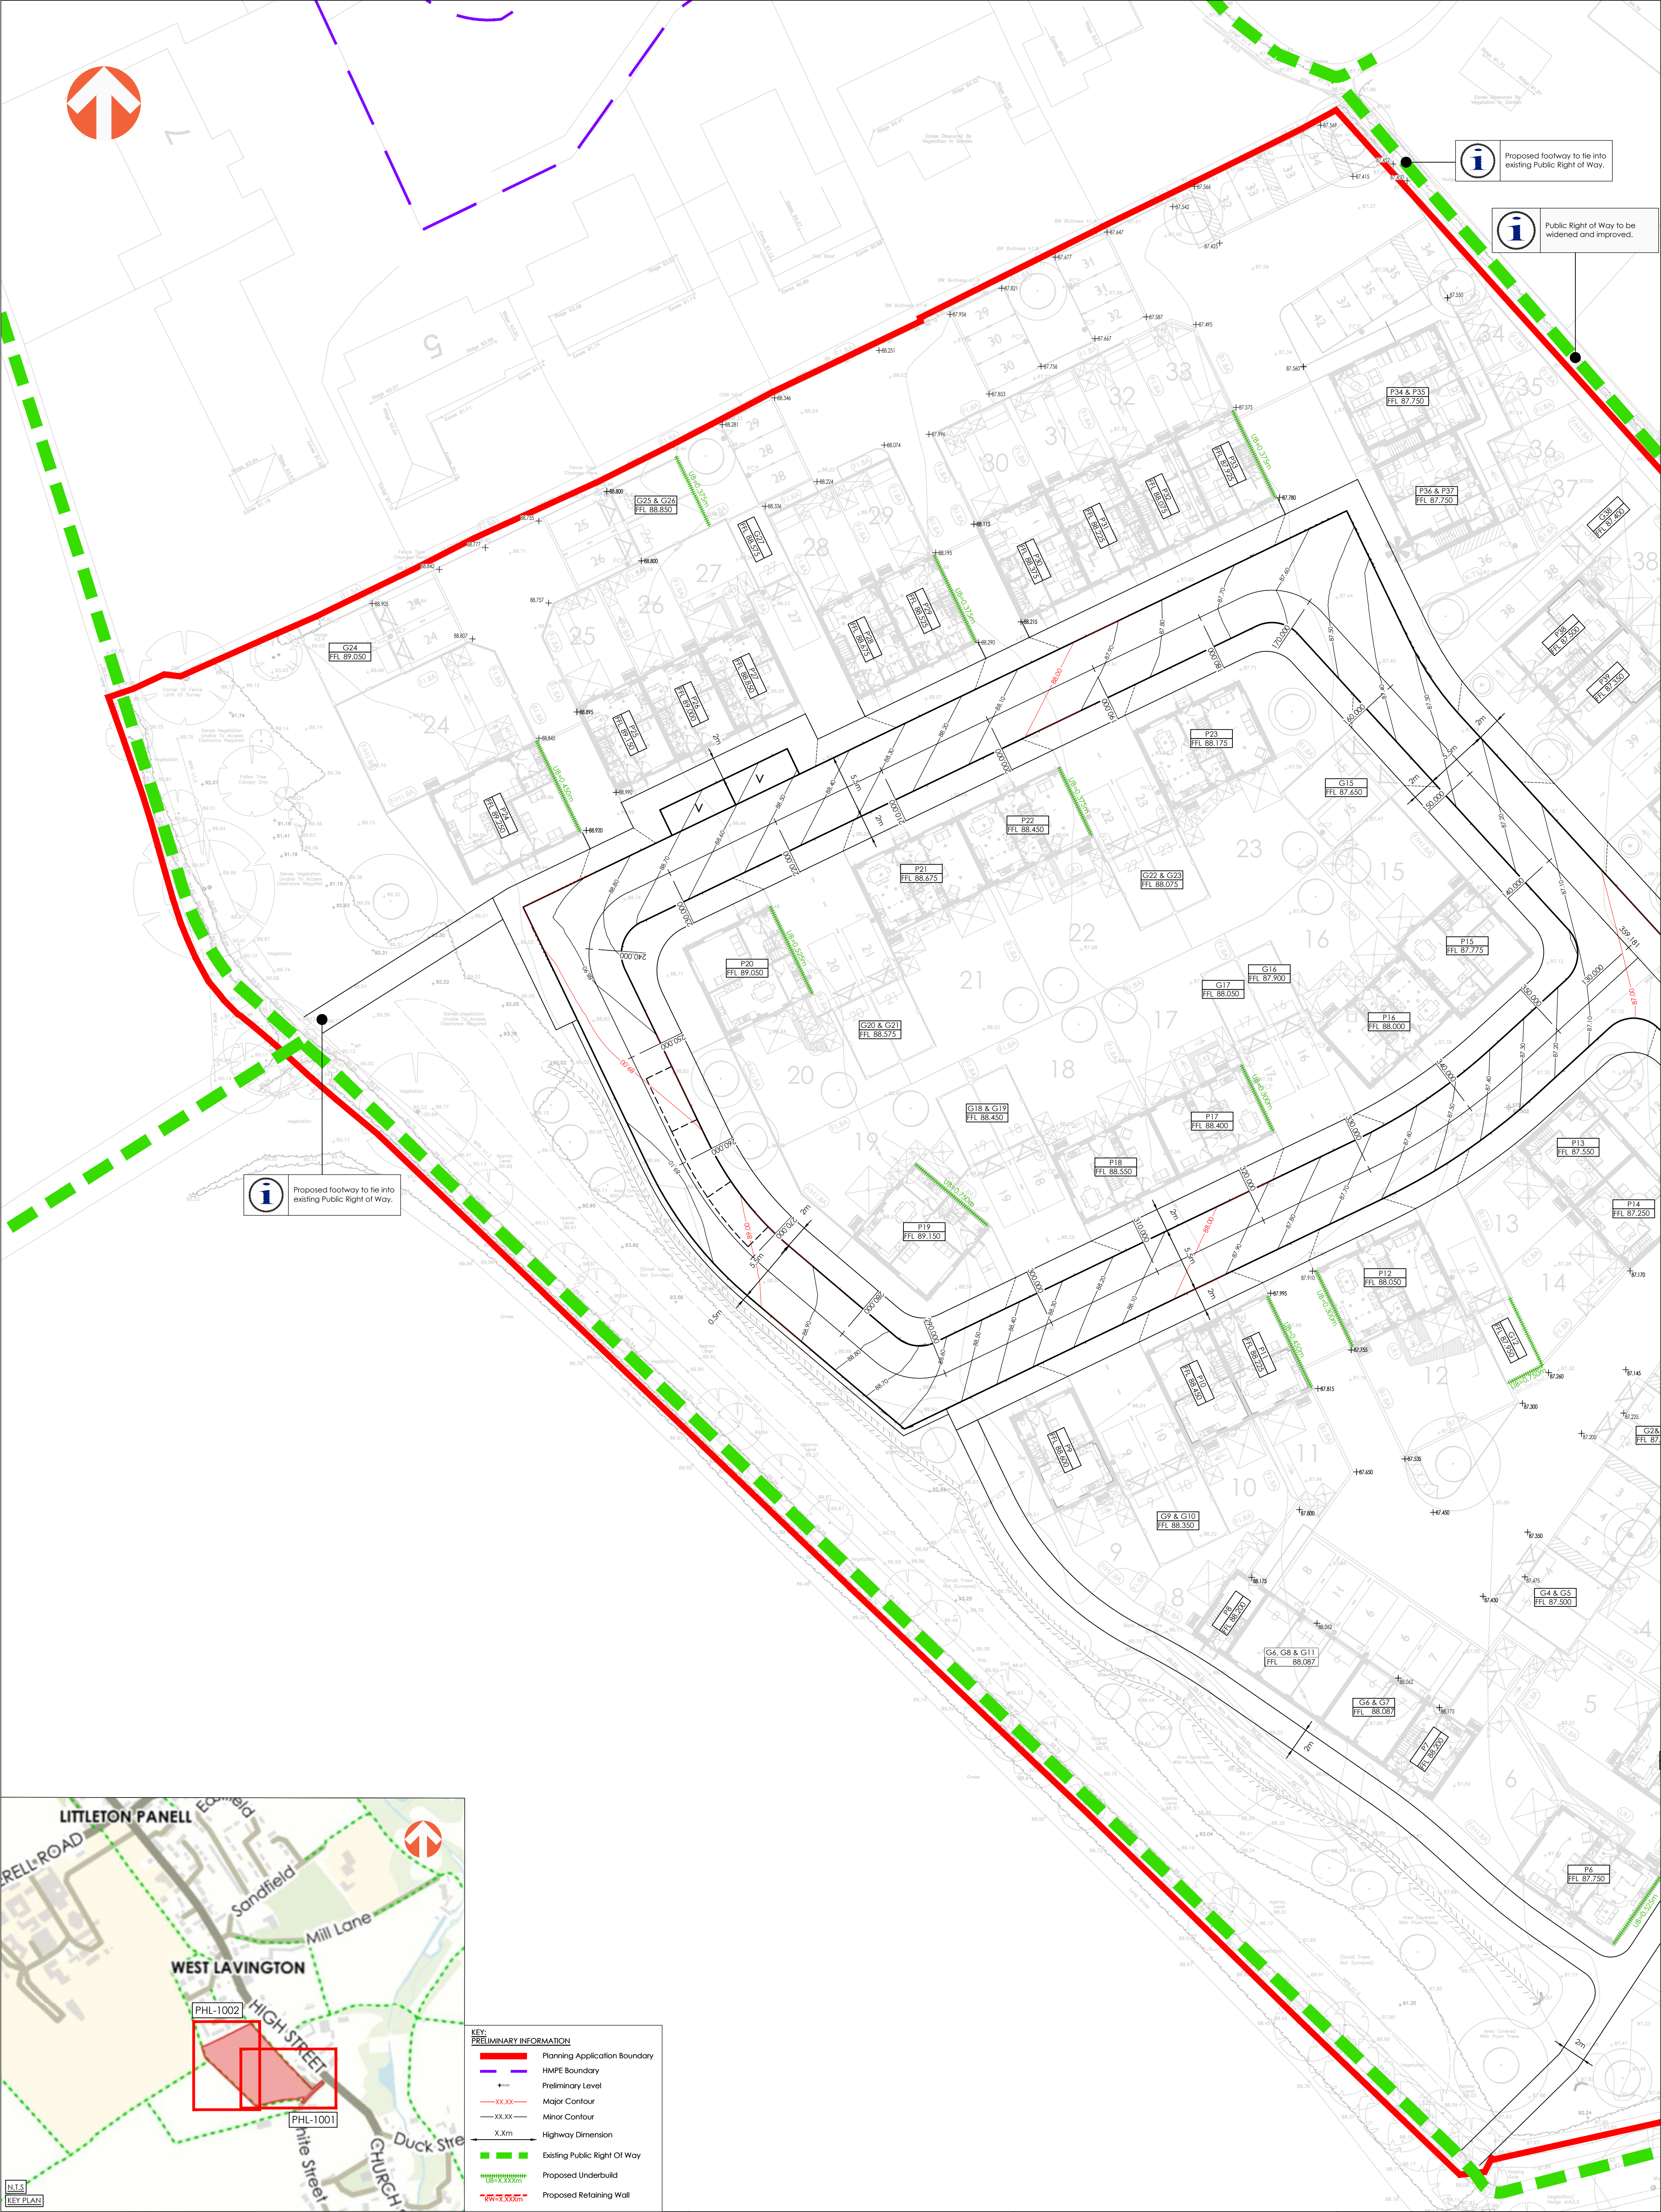

KEY: PRELIMINARY INFORMATION	
—	Planning Application Boundary
—	HMPE Boundary
+mm	Preliminary Level
-XXXX	Major Contour
-XXXX	Minor Contour
-XXXX	Highway Dimension
-XXXX	Existing Public Right Of Way
-XXXX	Proposed Underbuild
-XXXX	Proposed Retaining Wall

NOTES:	
1.	All works depicted are subject to detailed design and associated technical approval process.
2.	Plot levels may vary +/- 300mm at detailed design.

C	27.03.2026	UPDATED SITE BOUNDARY	FC	JRo	DCH
B	24.03.2026	UPDATED LANDSCAPING AND SITE LAYOUTS, HIGHWAY AMENDED TO SUIT	IL	JRo	DCH
A	18.02.2026	INITIAL ISSUE	IL	JRo	DCH
REV	DATE	DESCRIPTION	BY	CHK	APD
CLIENT:					
C. G. FRY & SON					
DRAWING STATUS:					
PLANNING APPLICATION					

PROJECT:			WHITE STREET, WEST LAVINGTON		
TITLE:			PRELIMINARY HIGHWAY LAYOUT (SHEET 2)		
PROJECT No:	DRAWING No:	REV:	1610	02-PHL-1002	C
SCALE @ A1:			0 1:250 12.5 metres		



AWP (Exeter) LLP, Ada House, Pynes Hill, Exeter, EX2 5TU
Tel: 01392 409007 Web: www.awpexeter.com