


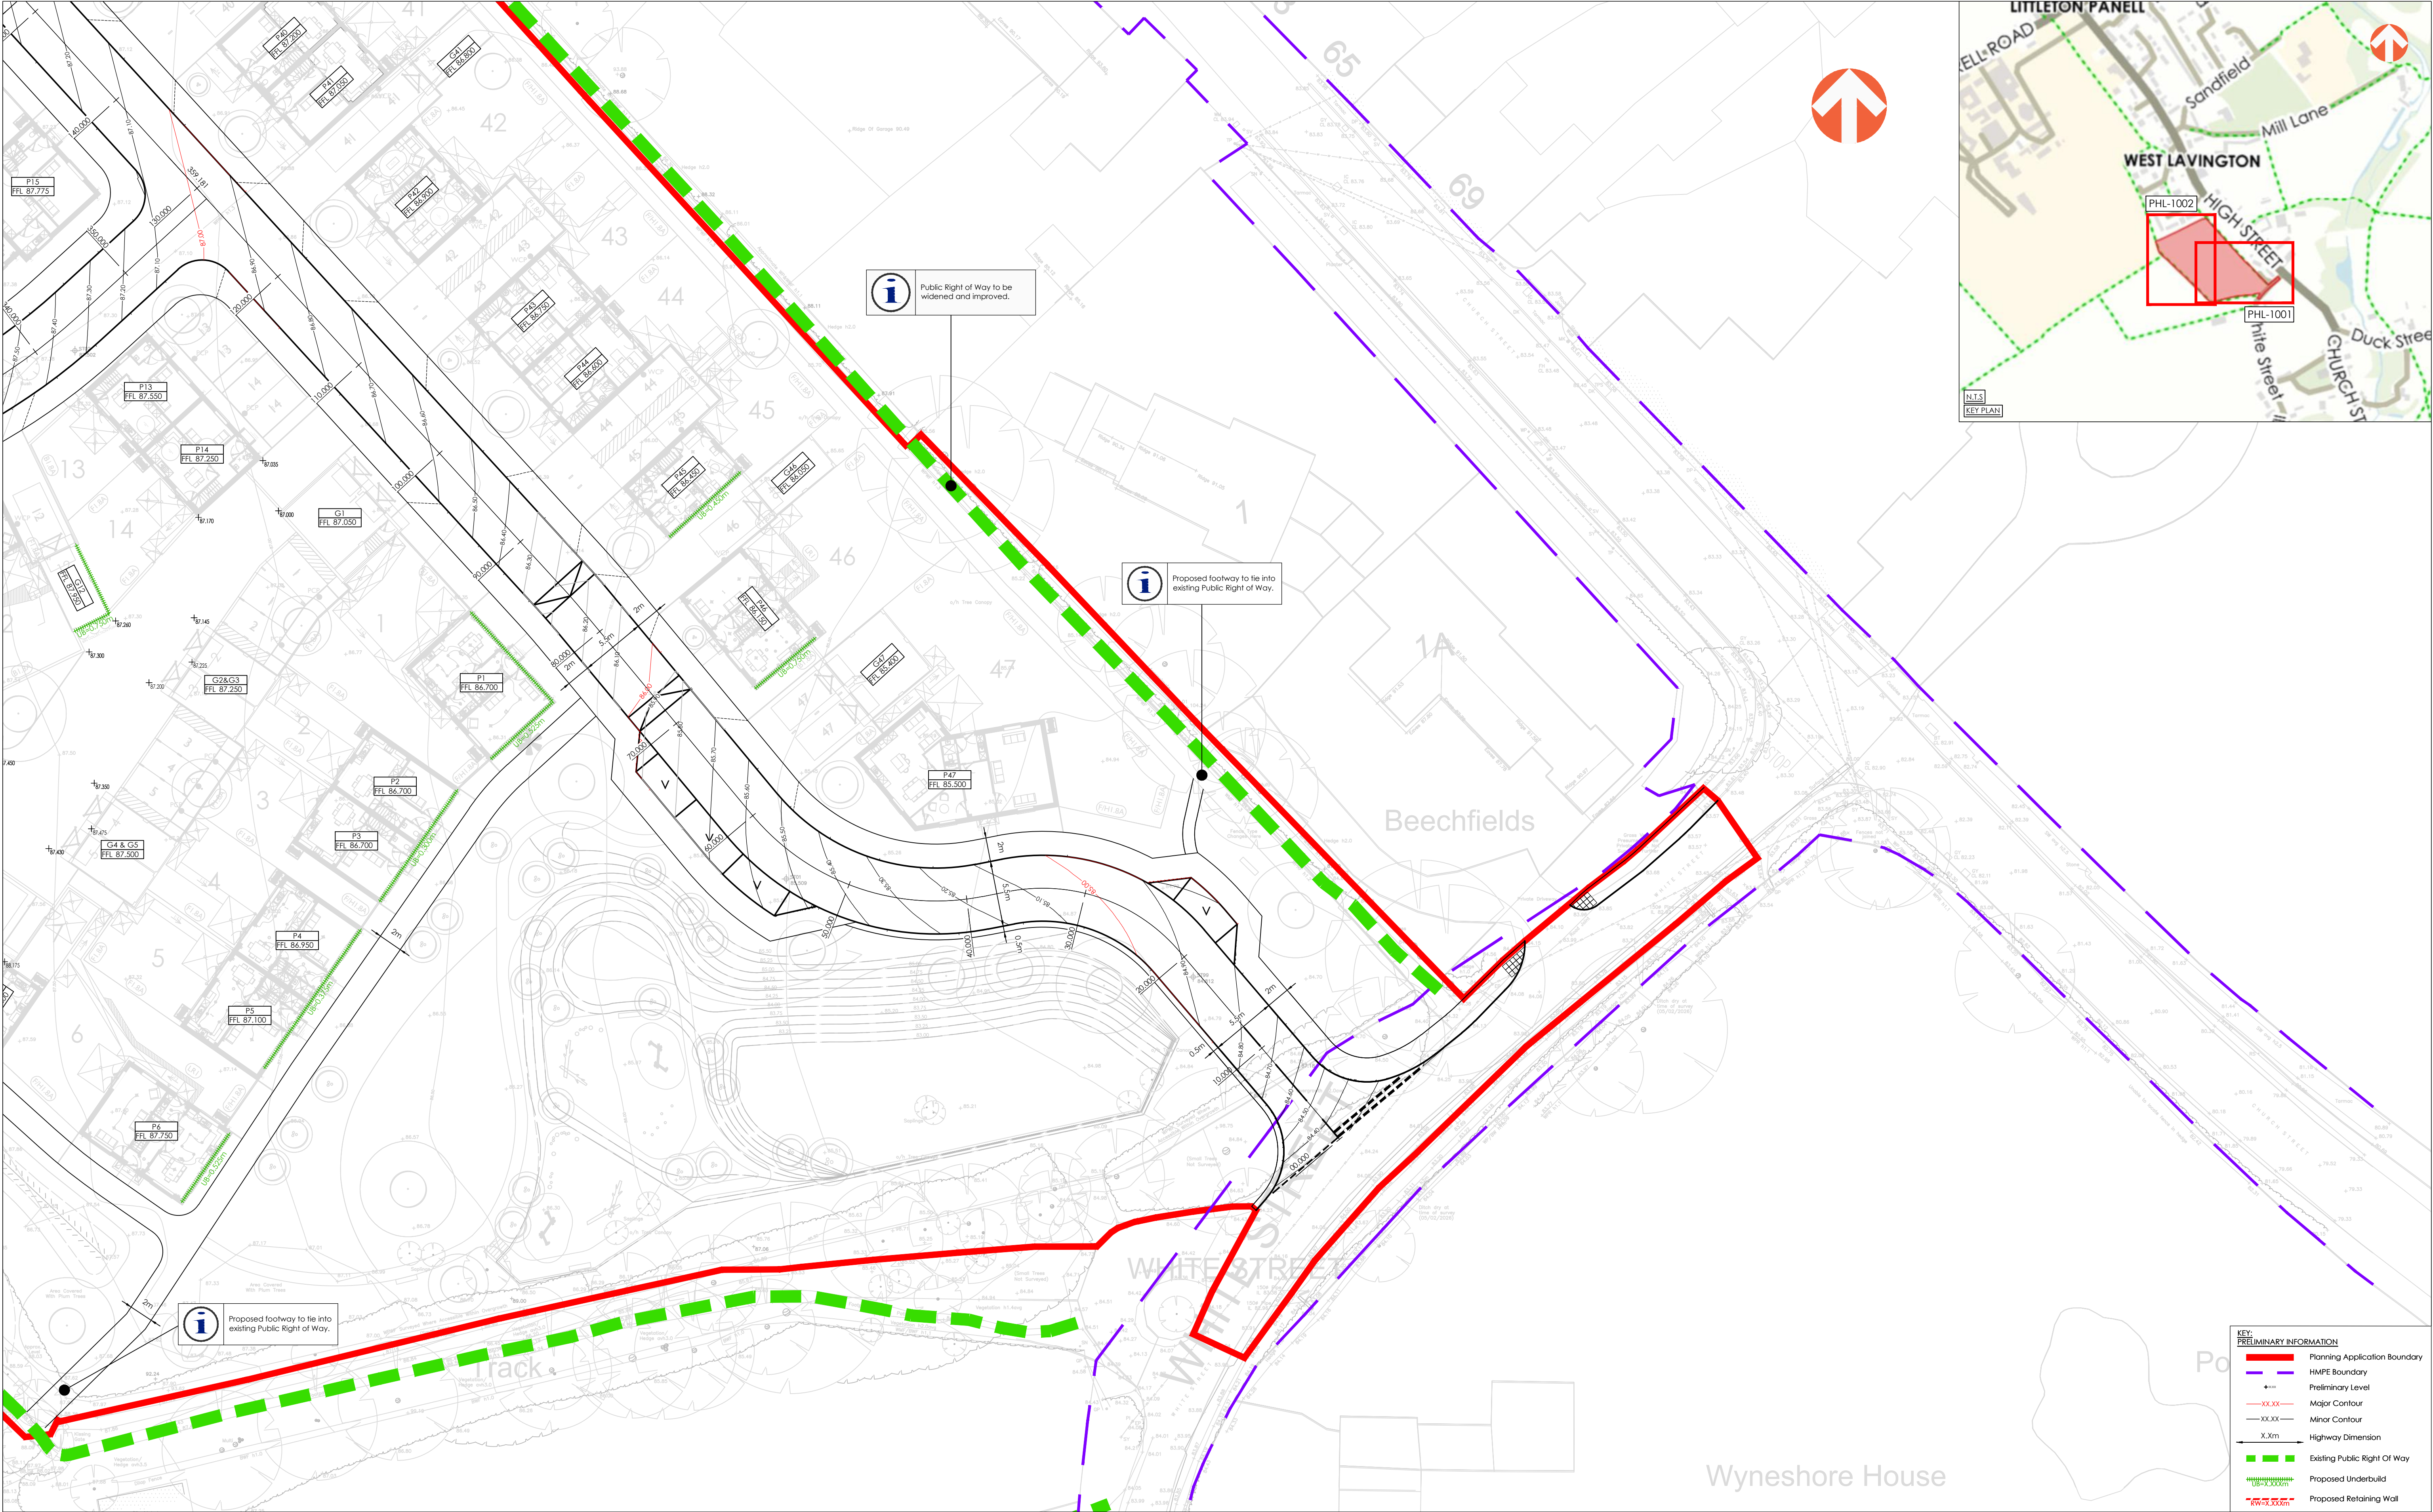

NOTES:

1. All works depicted are subject to detailed design and associated technical approval process.
2. Plot levels may vary +/- 300mm at detailed design.

C	27.03.2026	UPDATED SITE BOUNDARY	FC	JRo	DCH
B	24.03.2026	UPDATED LANDSCAPING AND SITE LAYOUTS, HIGHWAY AMENDED TO SUIT	IL	JRo	DCH
A	18.02.2026	INITIAL ISSUE	IL	JRo	DCH
REV	DATE	DESCRIPTION	BY	CHK	APD
CLIENT:			C.G.FRY & SON		
DRAWING STATUS:			PLANNING APPLICATION		

PROJECT: WHITE STREET, WEST LAVINGTON		
TITLE: PRELIMINARY HIGHWAY LAYOUT (SHEET 1)		
PROJECT No: 1610	DRAWING No: 02-PHL-1001	REV: C
SCALE @ A1: 0 1:250 12.5 metres		

KEY: PRELIMINARY INFORMATION	
	Planning Application Boundary
	HMPE Boundary
	Preliminary Level
	Major Contour
	Minor Contour
	Highway Dimension
	Existing Public Right Of Way
	Proposed Underbuild
	Proposed Retaining Wall



AWP (Exeter) LLP, Ada House, Pynes Hill, Exeter, EX2 8TU
Tel: 01392 409007 Web: www.awpexeter.com