


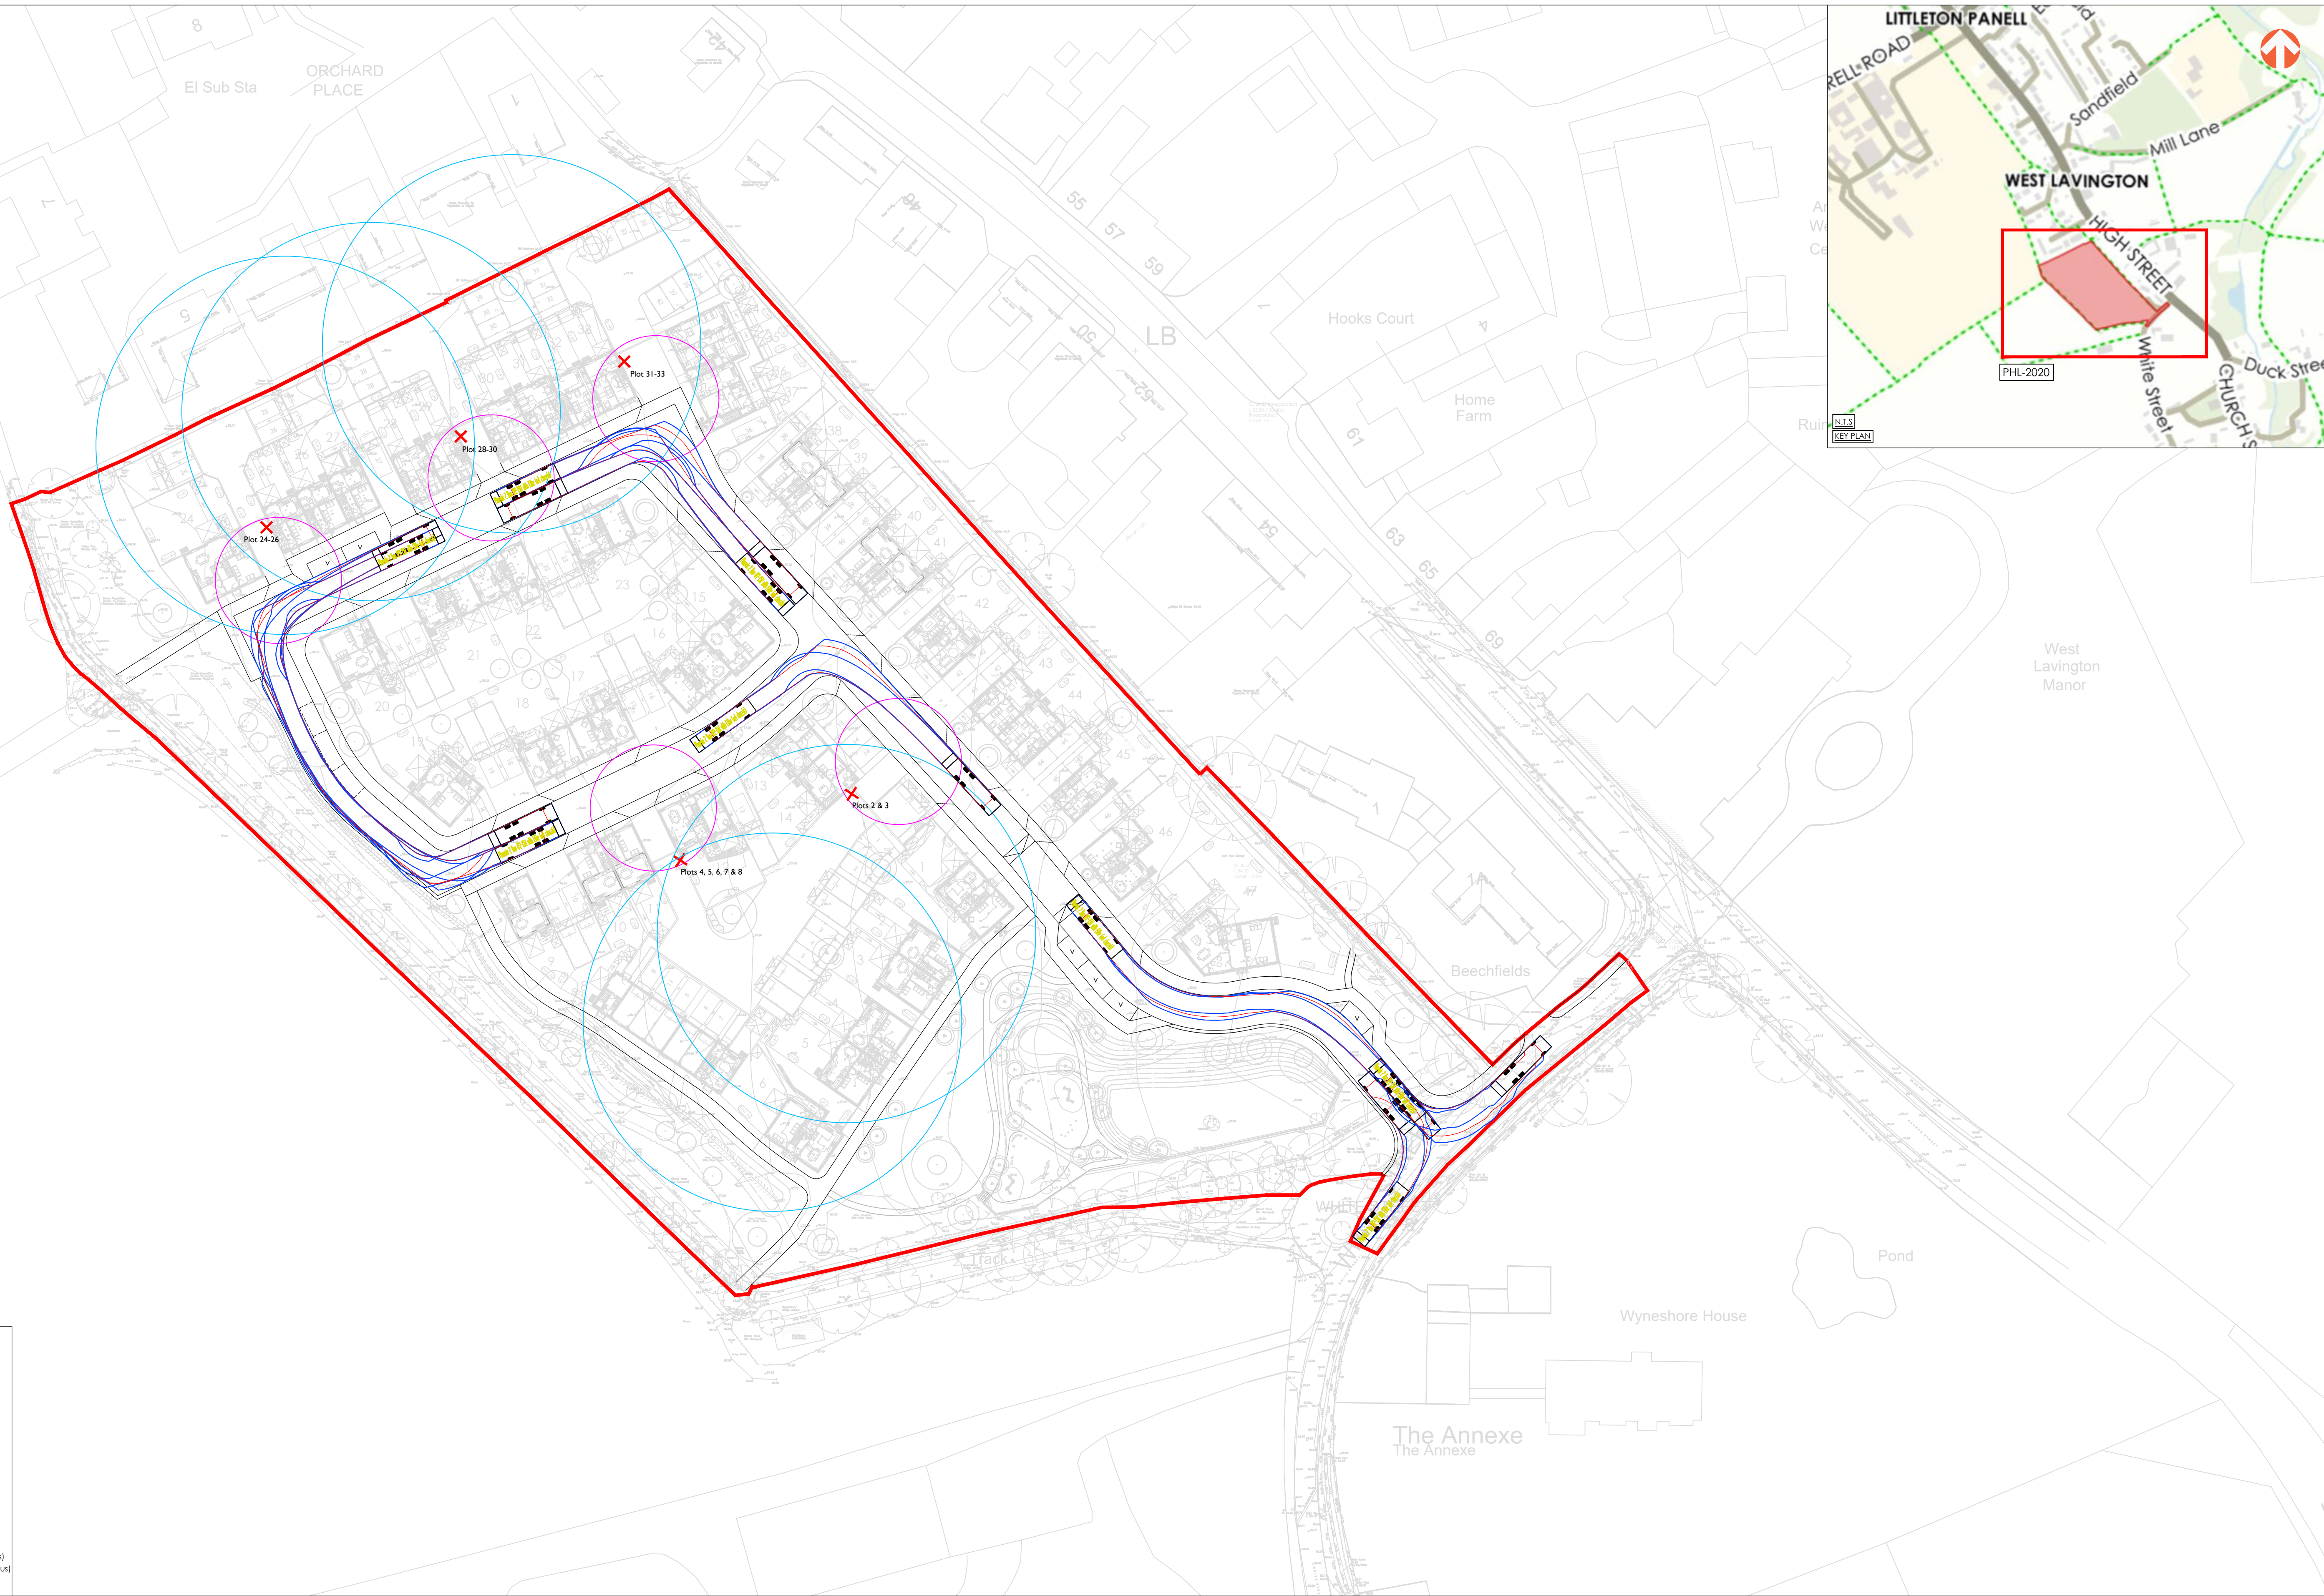

11.2m
4.815m
1.67m 5.508m 1.385m

PHOENIX 2 DUC (P2-15W WITH ELITE 6X4 CHASSIS)

Overall Length 11.200m
Overall Width 2.530m
Overall Body Height 3.751m
Min. Body Ground Clearance 0.304m
Track Width 2.500m
Lock To Lock Time 4.05s
Kerb To Kerb Turning Radius 9.500m

KEY:

- Wheel Line
- Body Line
- Bin Store Walking Distance (Resident) (30m Radius)
- Bin Store Walking Distance (Operative) (10m Radius)
- Proposed Bin Collection Area

- NOTES:**
- All works depicted are subject to detailed design and associated technical approval process.
 - Refuse tracking and vehicle has been designed in accordance with Wiltshire Council refuse design guidance. Refer to 'Waste storage and collection: guidance for developers' for full details.
 - Bin store walking distances are in accordance with Wiltshire Council refuse design guidance. Refer to 'Waste storage and collection: guidance for developers' for full details.

C	27.03.2026	UPDATED SITE BOUNDARY	FC	JRo	DCH
B	24.03.2026	UPDATED LANDSCAPING AND SITE LAYOUTS. HIGHWAY AMENDED TO SUIT	IL	JRo	DCH
A	18.02.2026	INITIAL ISSUE	IL	JRo	DCH
REV	DATE	DESCRIPTION	BY	CHK	APD
CLIENT:			C.G.FRY & SON		
DRAWING STATUS:			PLANNING APPLICATION		
PROJECT:			WHITE STREET, WEST LAVINGTON		
TITLE:			REFUSE VEHICLE SWEEP PATH ANALYSIS		
PROJECT No:		1610	DRAWING No:		02-PHL-2020
SCALE @ A1:		0 1:500 25 metres	REV:		C



AWP (Exeter) LLP, Ada House, Pynes Hill, Exeter, EX2 8TU
Tel: 01392 409007 Web: www.awpexeter.com