



KEY

BS 5837:2012 Tree Category

A B C U

TAG Tree / Group Reference (by category)

Individual tree (by category)

Tree group/hedge (by category)

Root protection area - RPA (BS5837)

RPA Modified due to site conditions

Trees to be removed

Area of trees to be removed

Protected Areas & Tree Protective Barrier/s

Tree protective fence / barrier (See Detail 1)

Tree protective fence / barrier (See Detail 4)

Construction Exclusion Zone - CEZ

Arboricultural Method Statement/s

All AMS areas are to be worked in strict accordance to detailed arboricultural method statements.

Ground protection area (detail 2)

Layout plans supplied by client for use in this drawing:
Fixed Layout: SP-P-001-Site Layout

Accompanying documents which must be read in conjunction with this drawing:
06163 Tree Survey 14.10.24
06163 AIA 24.03.26

Notes


- All dimensions are in metres, unless otherwise stated.
- The original of this drawing was produced in colour, a monochrome version should therefore not be relied upon.

Client:	CG Fry and Son Ltd		
Project:	White Street, West Lavington		
Title:	Tree Protection Plan		
Date:	24/03/2026	Sheet:	1 of 2
Scale:	1/250 @ A1	Drawn:	RF
Scale:	1/500 @ A3		
Dwg Ref:	06163 TPP 24.03.26		

ASPECT
TREE CONSULTANCY

Aspect Tree Consultancy Ltd.
Unit F, Kach Business Park
Pottery Road
Bovey Tracey TQ13 9TZ

Tel: 01364 644822
www.fresh-aspect.com

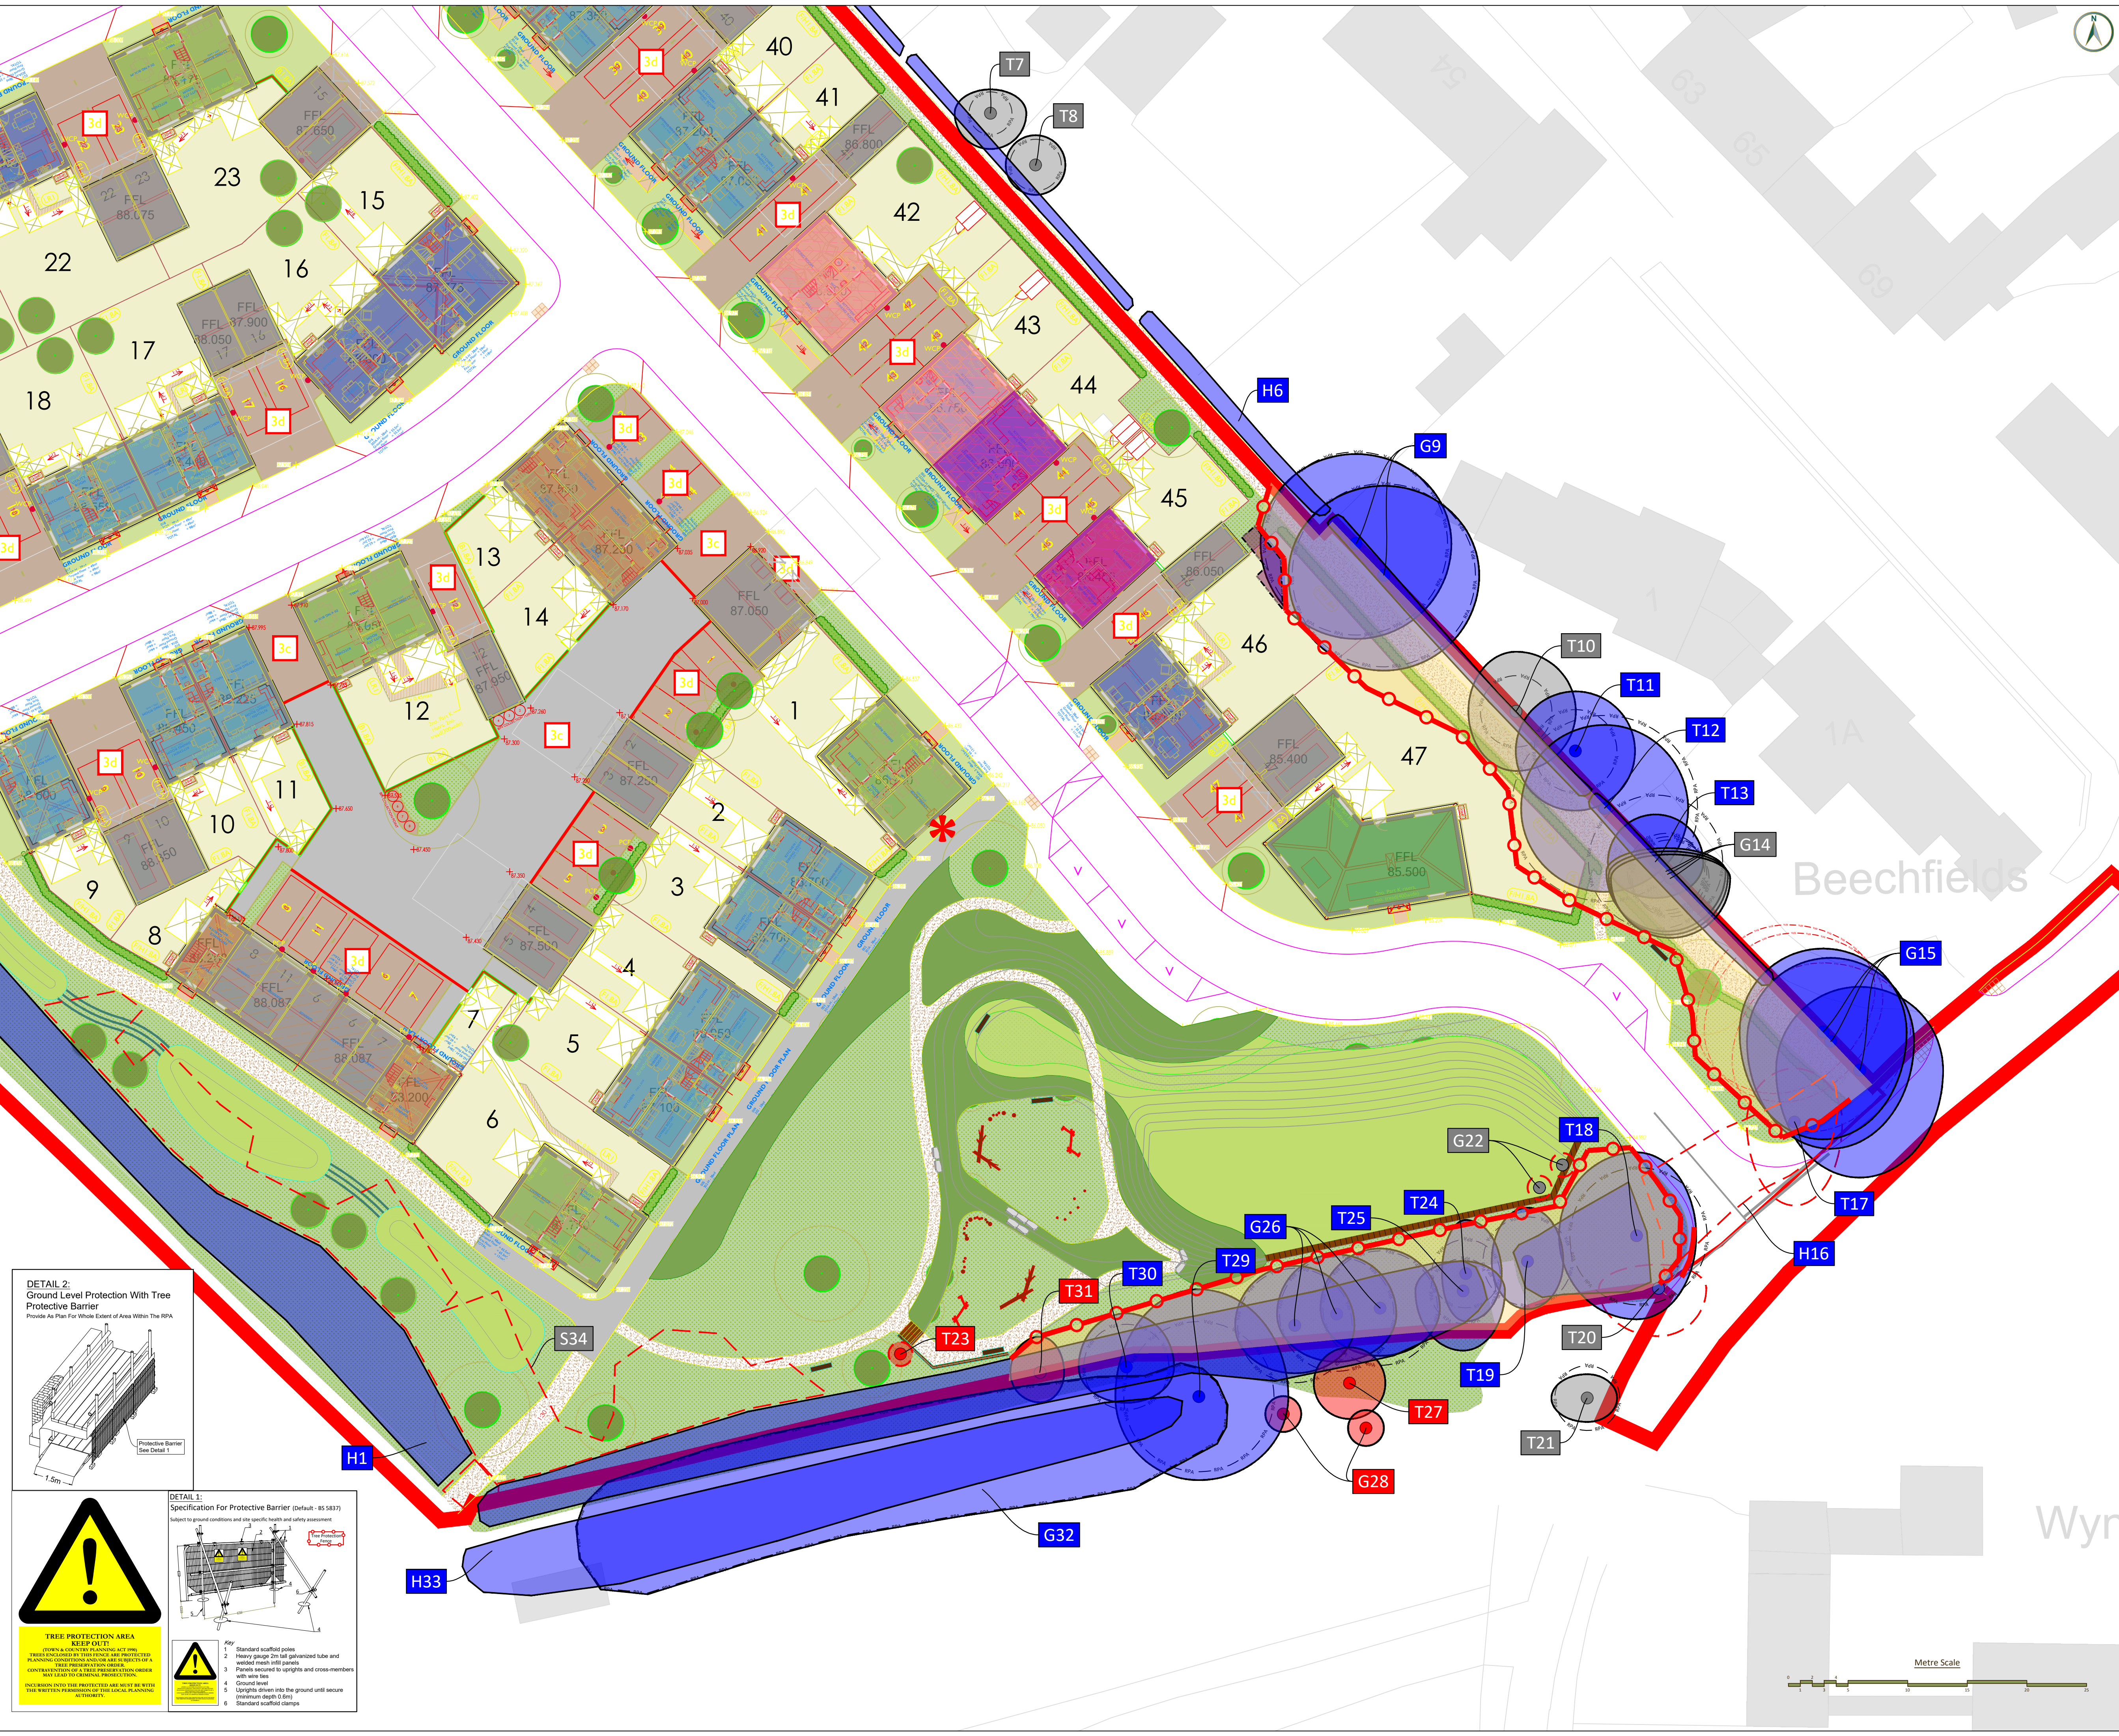

DETAIL 2:
Ground Level Protection With Tree Protective Barrier
Provide As Plan For Whole Extent of Area Within The RPA.

DETAIL 1:
Specification For Protective Barrier (default - BS 5837)
Subject to ground conditions and site specific health and safety assessment

Key

- Standard scaffold poles
- Heavy gauge 2m x 1m galvanized tube and welded mesh infill panels
- Panel secured to uprights and cross-members with wire ties
- Ground level
- Uprights driven into the ground until secure (minimum depth 0.6m)
- Standard scaffold clamps

! TREE PROTECTION AREA
KEEP OUT!
TOWN & COUNTRY PLANNING ACT 1990
BREACHING OF THIS NOTICE AND PROTECTING PLANNING CONDITIONS MAY BE A CRIMINAL OFFENCE
CONTRAVENTION OF A TREE PROTECTION ORDER MAY LEAD TO CRIMINAL PROSECUTION
DISOBEYING ANY INSTRUCTIONS MAY BE A CRIMINAL OFFENCE
DISOBEYING ANY INSTRUCTIONS MAY BE A CRIMINAL OFFENCE

