
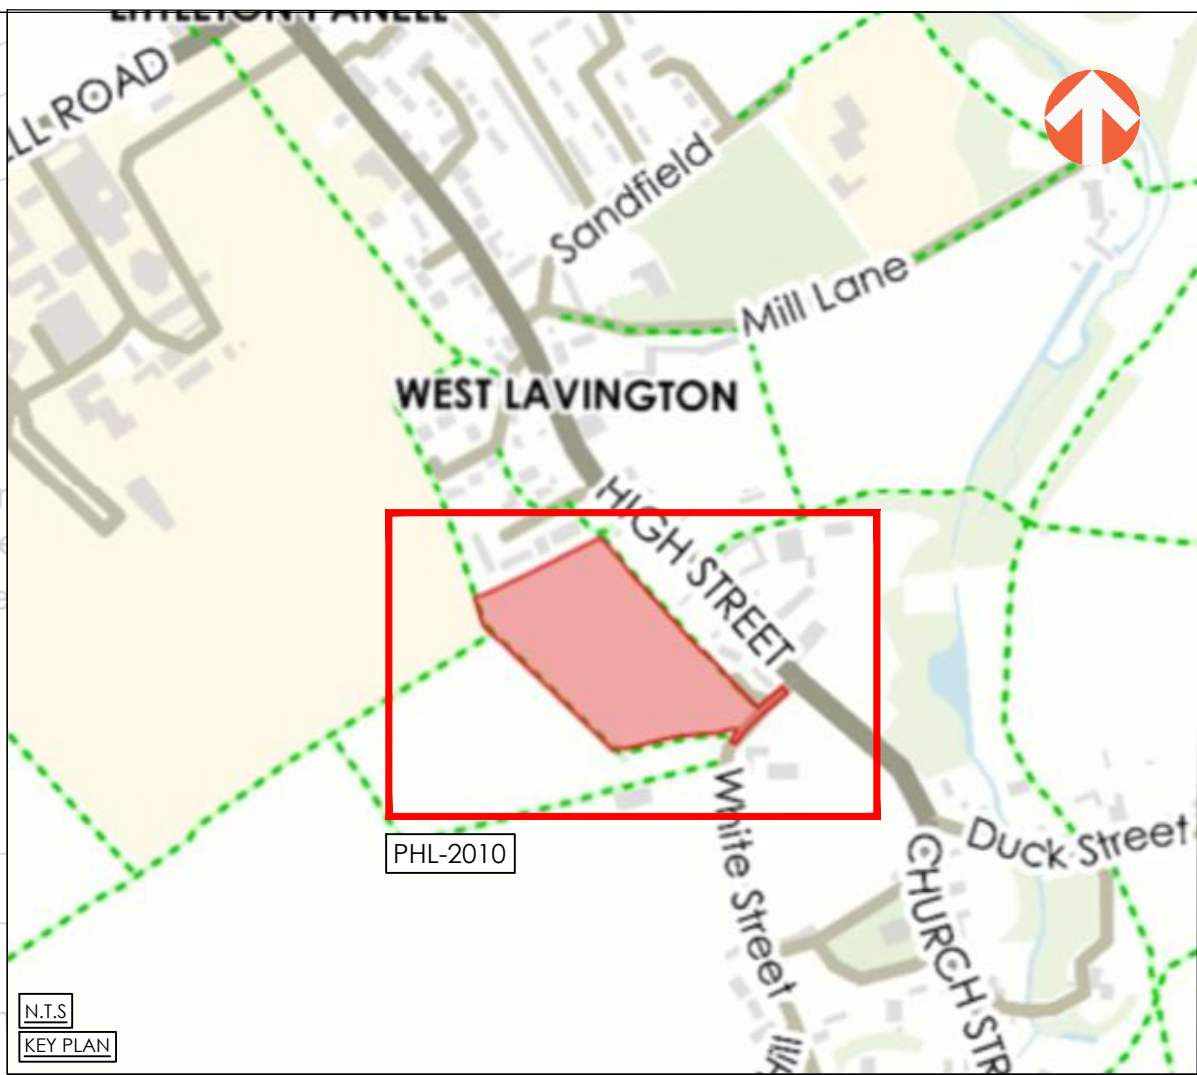


DB32 FIRE APPLIANCE
Overall Length 8.68m
Overall Width 2.18m
Overall Body Height 3.45m
Min. Body Ground Clearance 0.33m
Max track Width 2.12m
Lock to Lock Time 6.00m
Kerb to Kerb Turning Radius 7.91m

KEY:
Planning Application Boundary
Fire Hose Length (To Be Maximum 45m to
All Points Inside The Dwelling in Accordance
With Building Regulations)
Wheel Line
Body Line

NOTES:
1. All works depicted are subject to detailed design
and associated technical approval process.
2. Fire tracking and vehicle has been designed in
accordance with Approved Document B.

C	27.03.2026	UPDATED SITE BOUNDARY	FC	JRo	DCH	PROJECT:	WHITE STREET, WEST LAVINGTON		
B	24.03.2026	UPDATED LANDSCAPING AND SITE LAYOUTS, HIGHWAY AMENDED TO SUIT	IL	JRo	DCH	TITLE:	FIRE TENDER SWEEP PATH ANALYSIS		
A	18.02.2026	INITIAL ISSUE	IL	JRo	DCH	PROJECT No:	1610	DRAWING No:	02-PHL-2010
REV	DATE	DESCRIPTION	BY	CHK	APD	REV:	C		
CLIENT:						SCALE @ A1:	0	1:500	25 metres
C.G.FRY & SON						DRAWING STATUS: PLANNING APPLICATION			

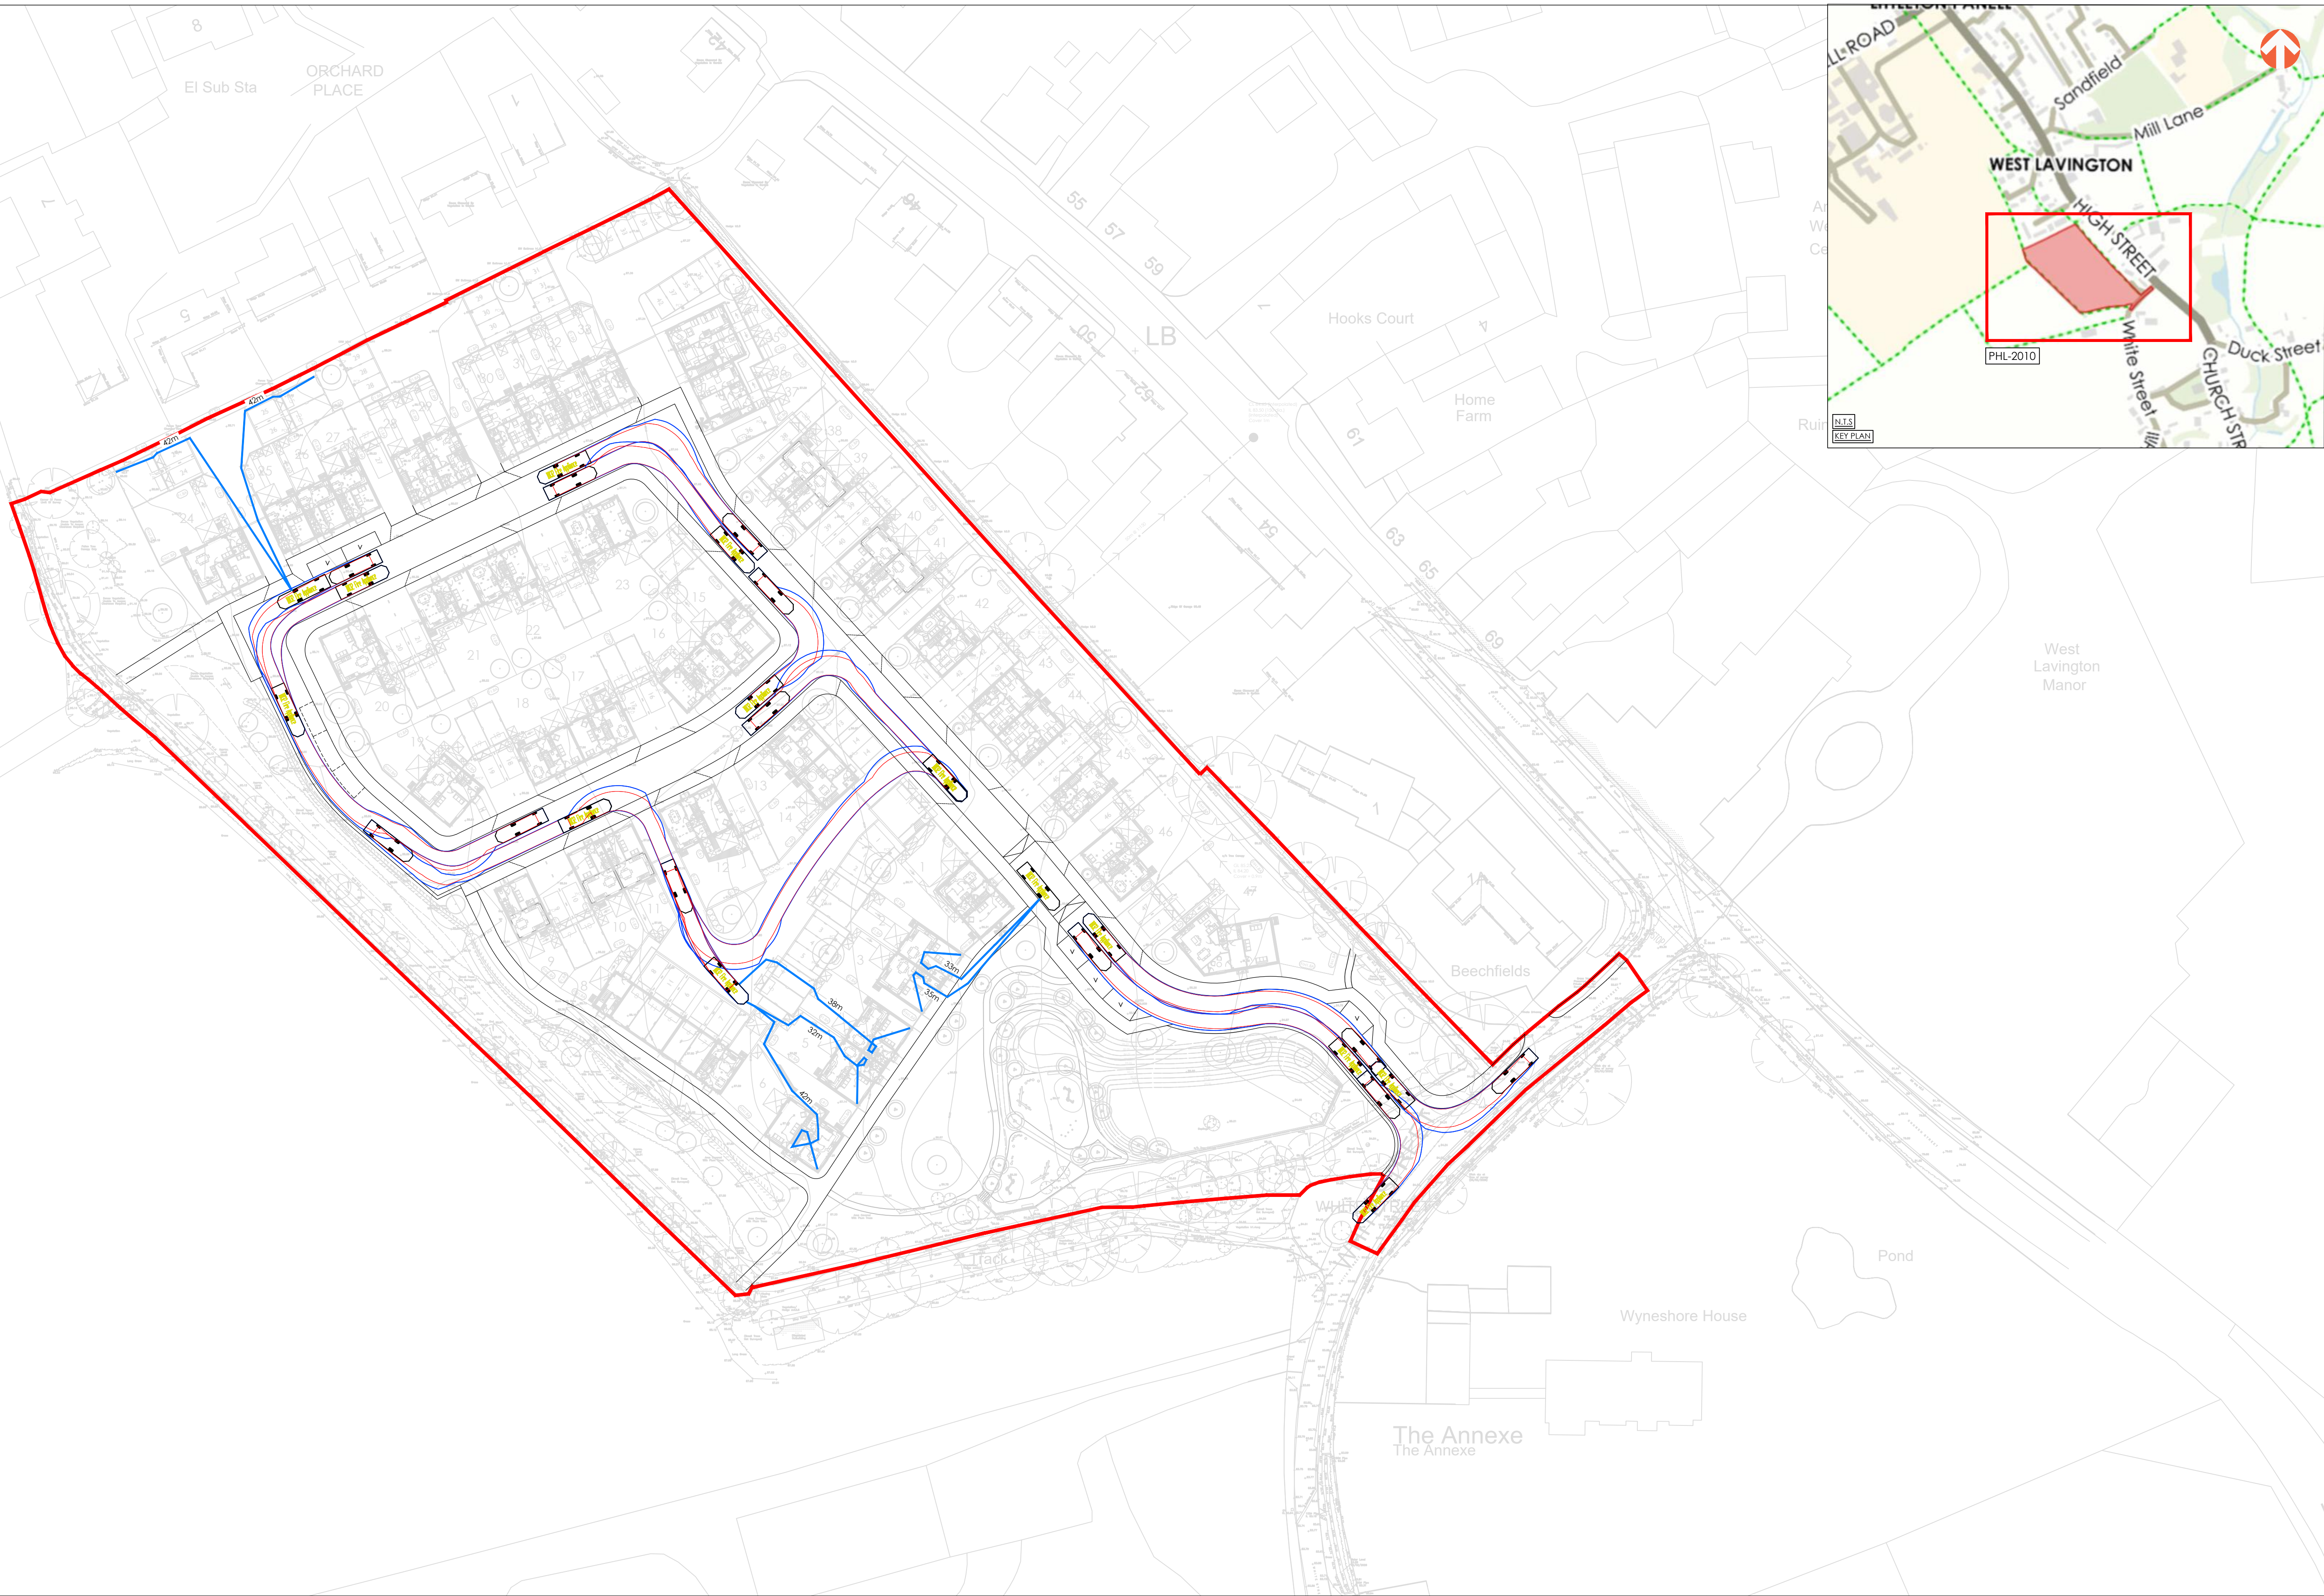

AWP (Exeter) LLP, Ada House, Pynes Hill, Exeter, EX2 5TU
Tel: 01392 409007 Web: www.awpexeter.com