
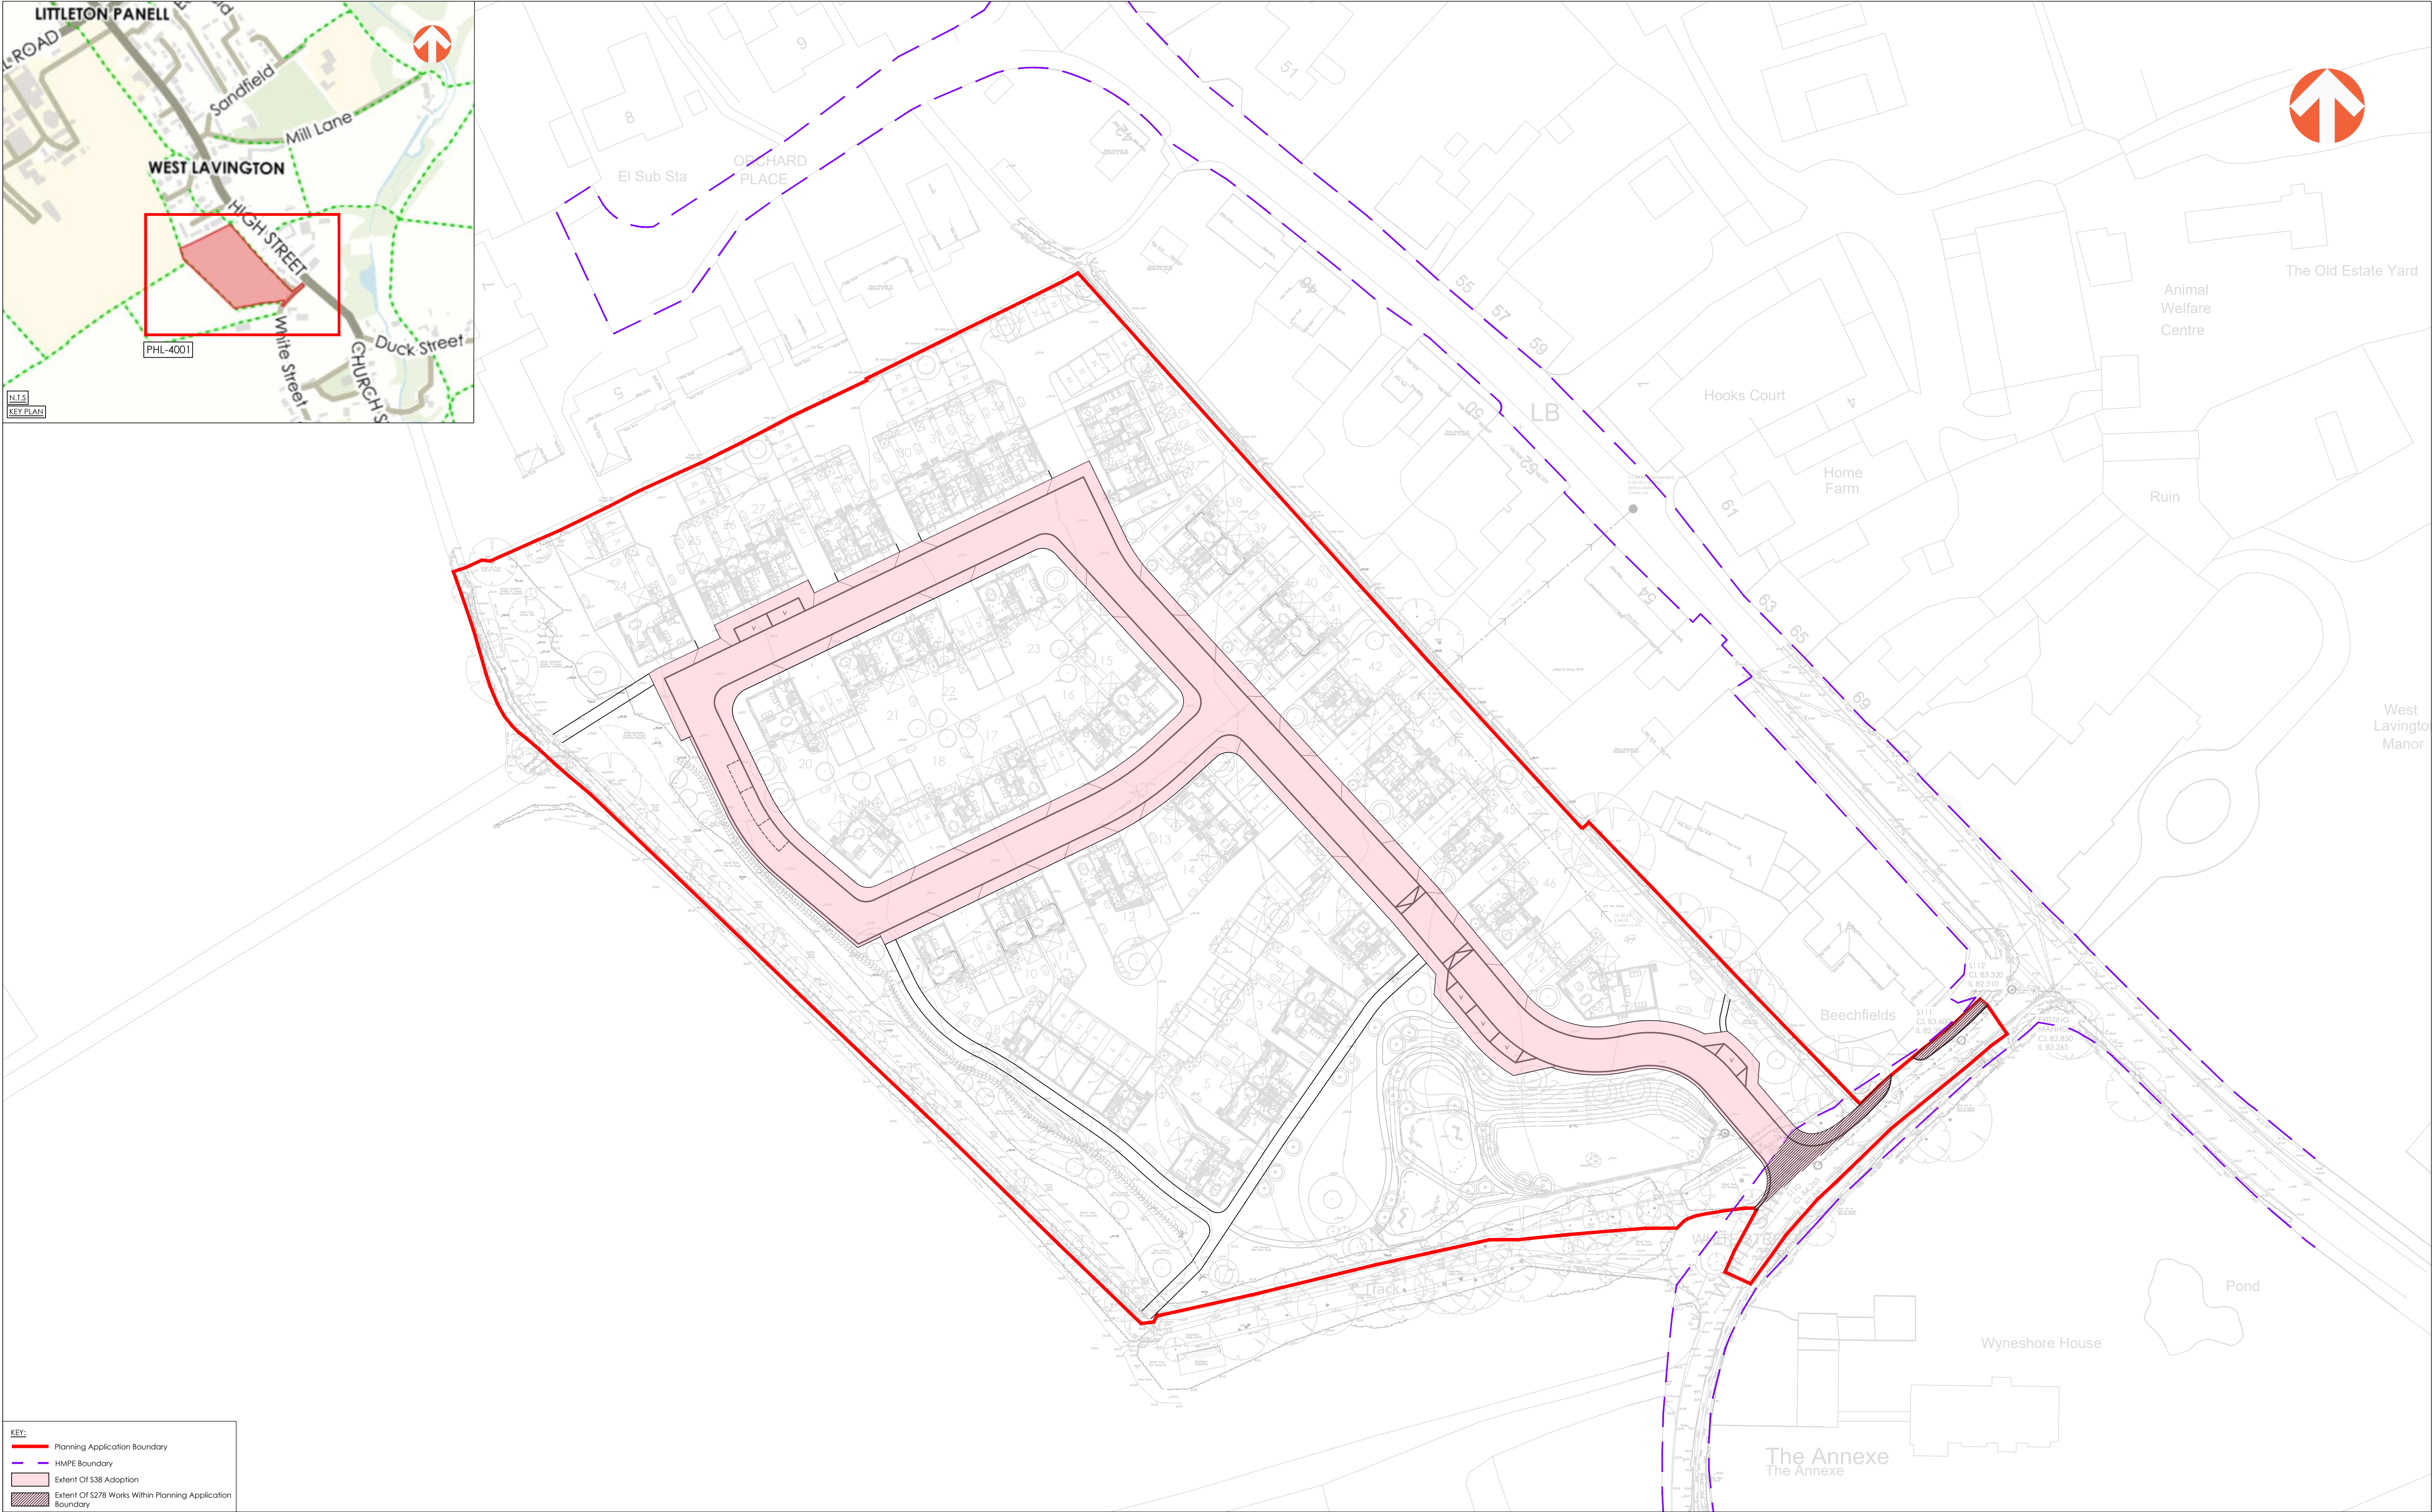


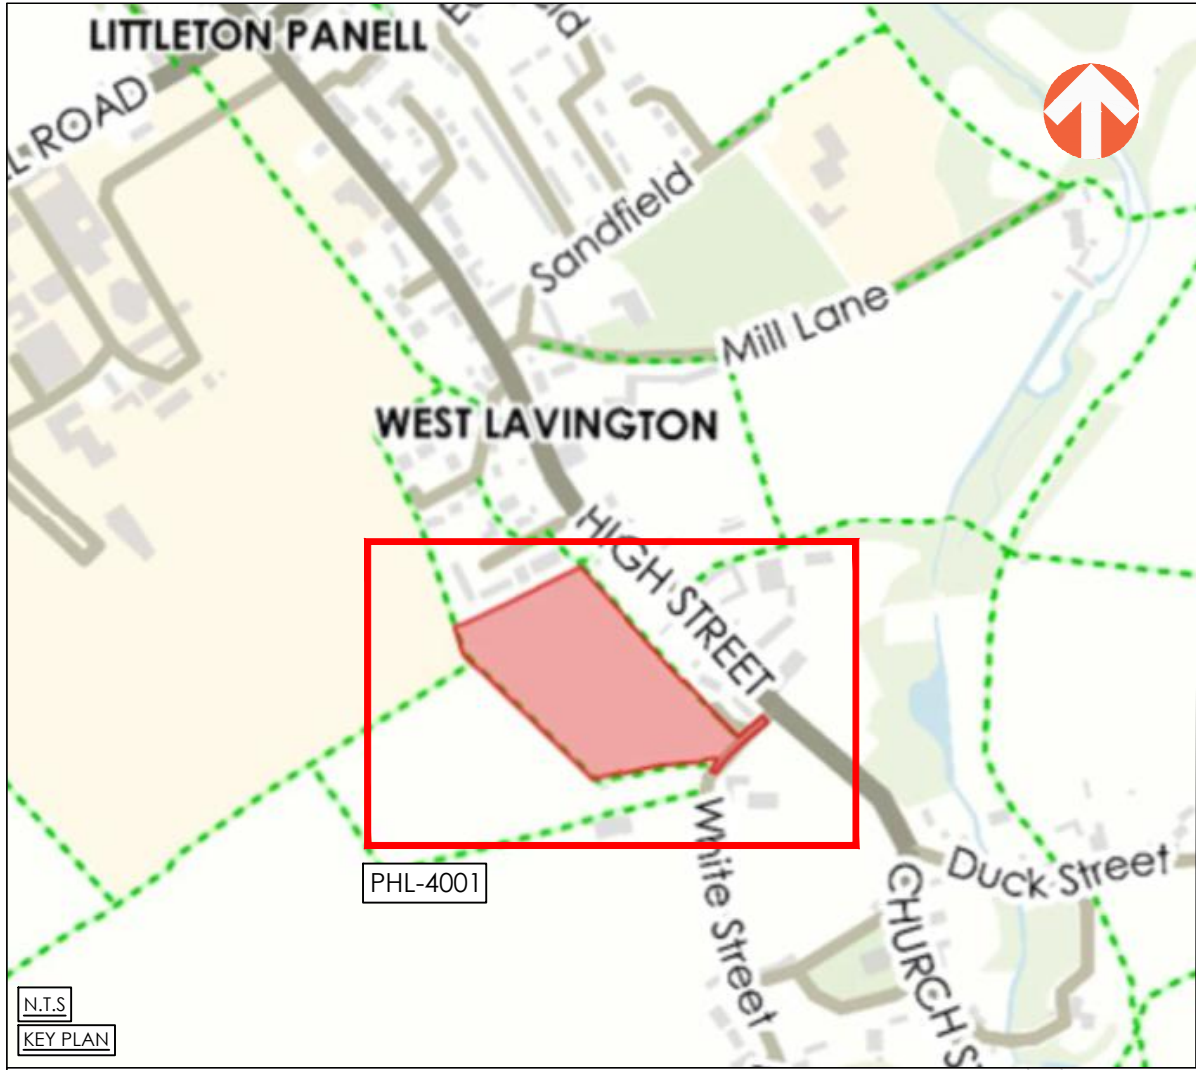

KEY:	
—	Planning Application Boundary
---	HMPE Boundary
	Extent Of S38 Adoption
	Extent Of S278 Works Within Planning Application Boundary

- NOTES:
- All works depicted are subject to detailed design and associated technical approval processes.
 - The extent of the S278 works is currently only shown within the planning application boundary. Once the full and confirmed extent of the drainage outfall has been established, the S278 works will be captured at detailed design.

C	27.03.2026	UPDATED SITE BOUNDARY	FC	JRo	DCH
B	24.03.2026	UPDATED LANDSCAPING AND SITE LAYOUTS. HIGHWAY AMENDED TO SUIT	IL	JRo	DCH
A	18.02.2026	INITIAL ISSUE	IL	JRo	DCH
REV	DATE	DESCRIPTION	BY	CHK	APD
CLIENT:			C.G.FRY & SON		
DRAWING STATUS:			PLANNING APPLICATION		

PROJECT: WHITE STREET, WEST LAVINGTON		
TITLE: PRELIMINARY HIGHWAY ADOPTIONS EXTENT		
PROJECT No: 1610	DRAWING No: 02-PHL-4001	REV: C
SCALE @ A1: 0 1:500 25 metres		



AWP (Exeter) LLP, Ada House, Pynes Hill, Exeter, EX2 5TU
Tel: 01392 409007 Web: www.awpexeter.com