
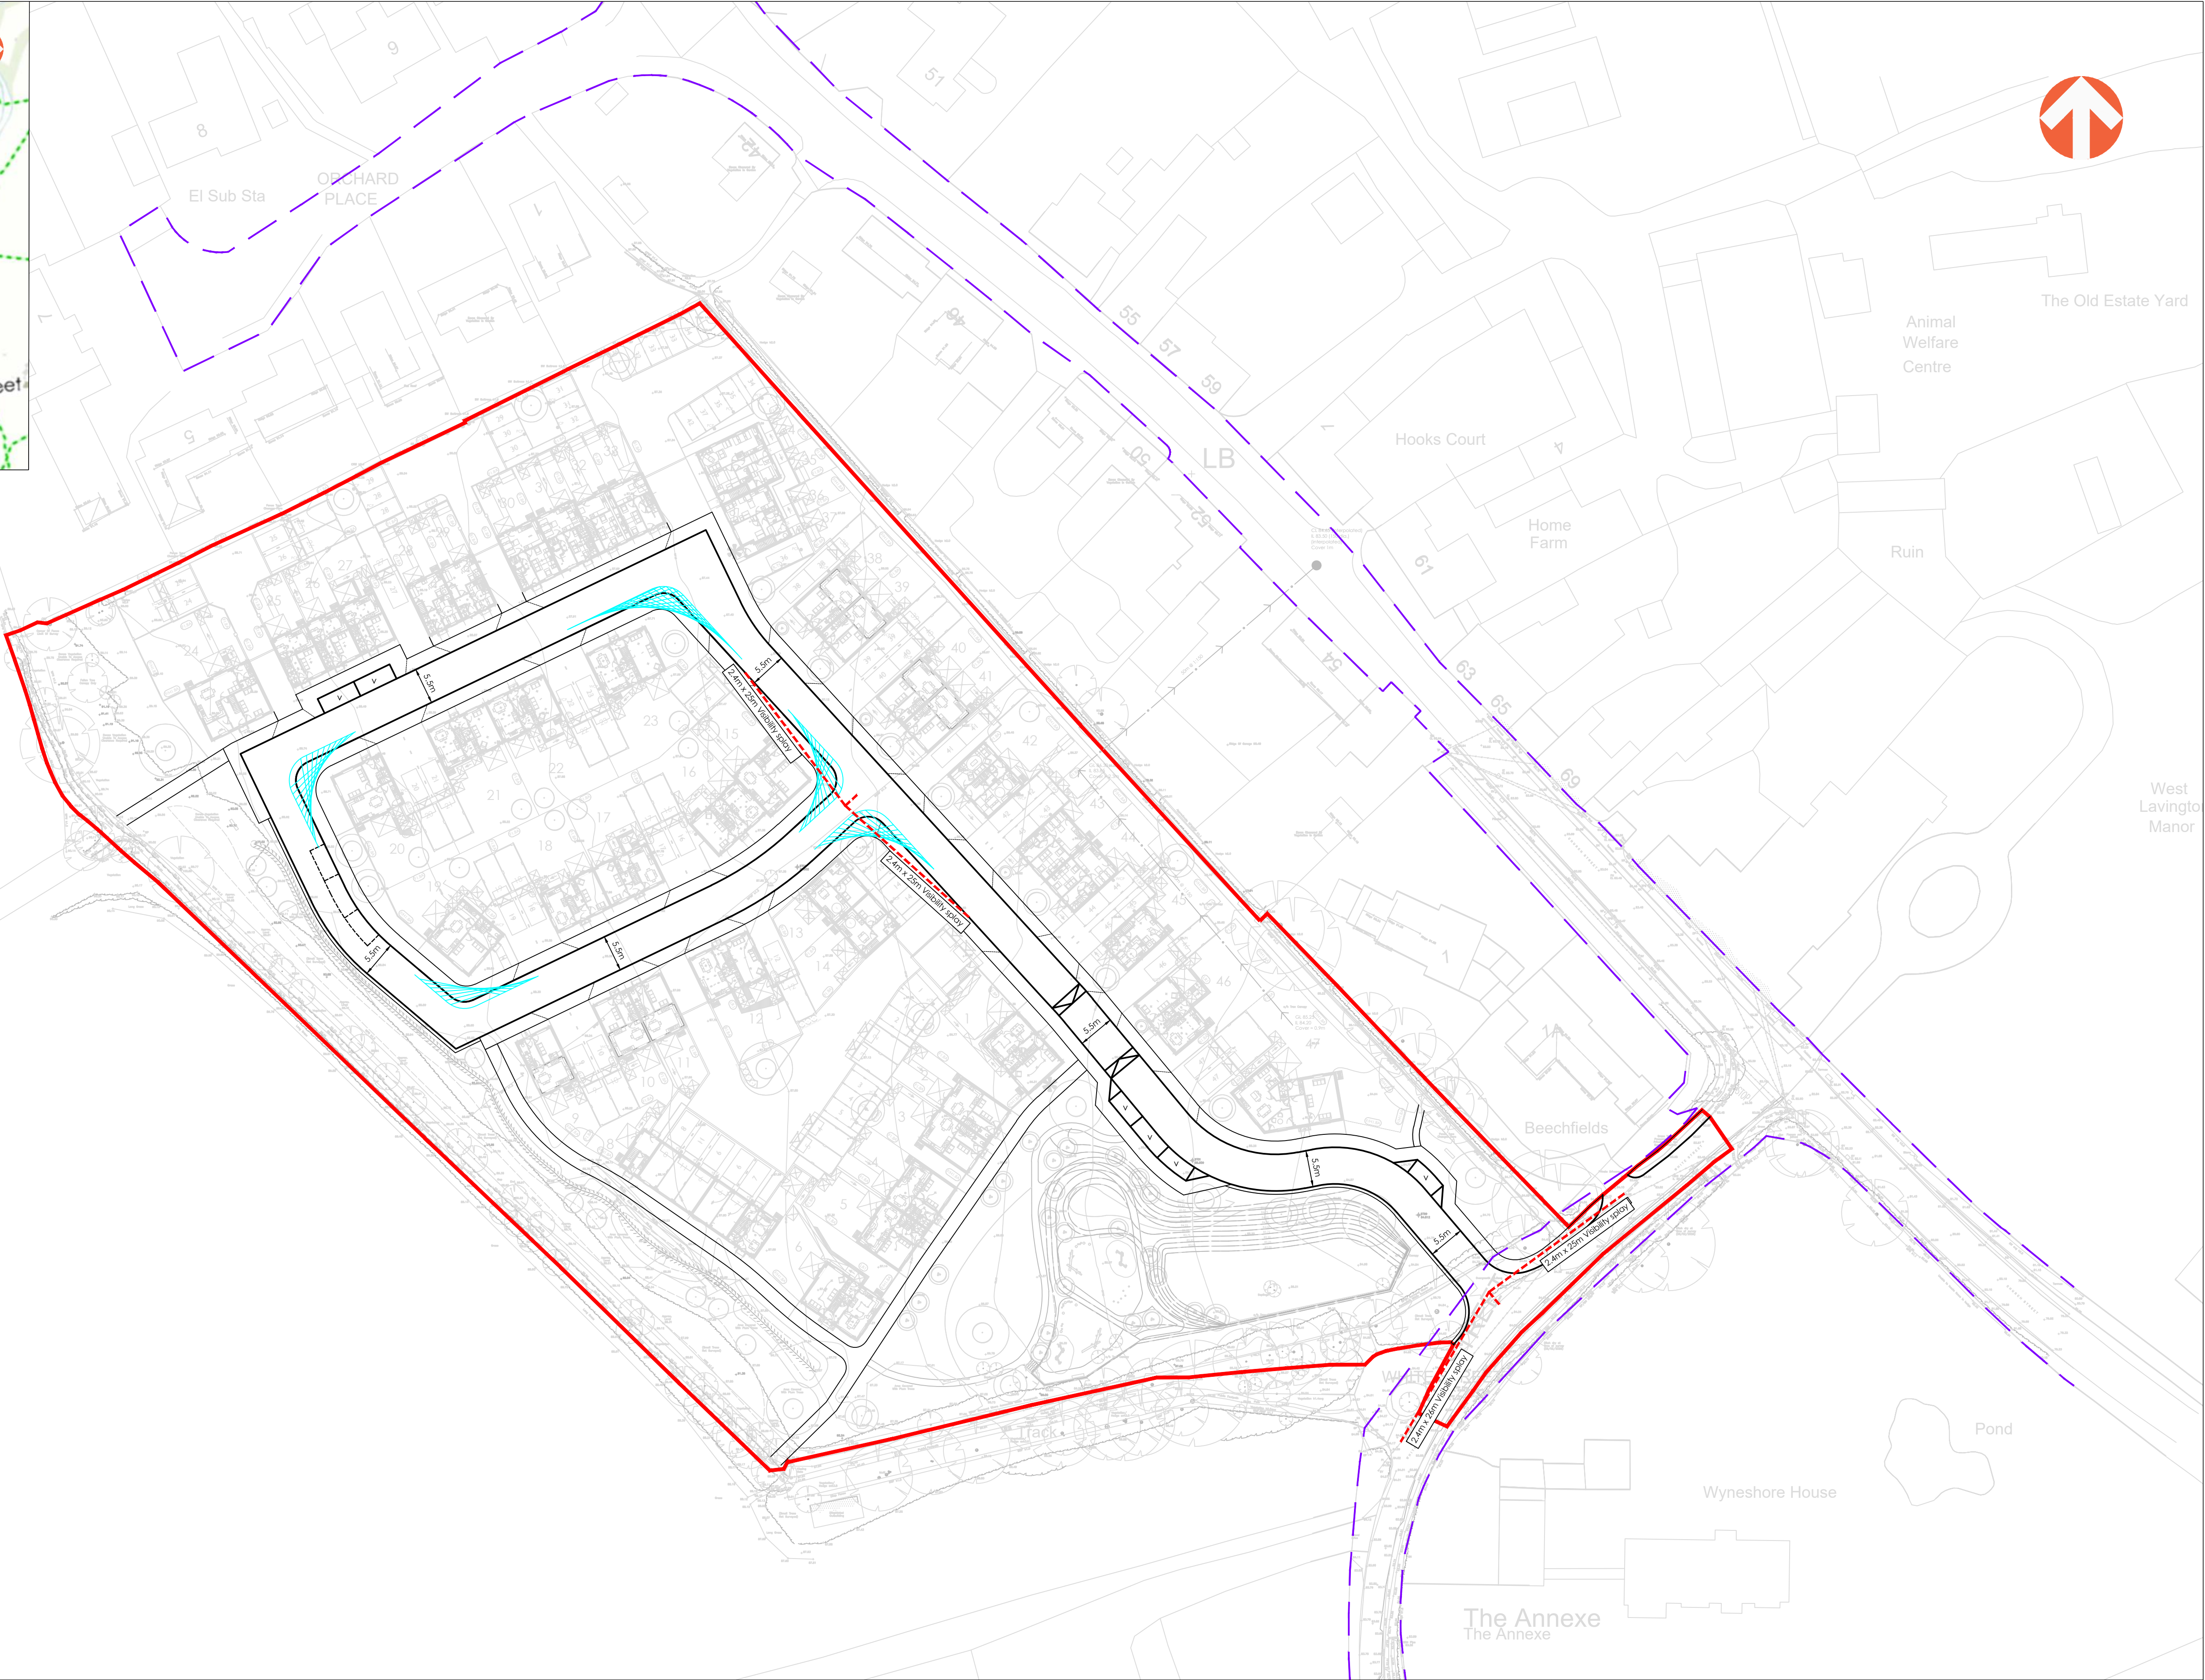


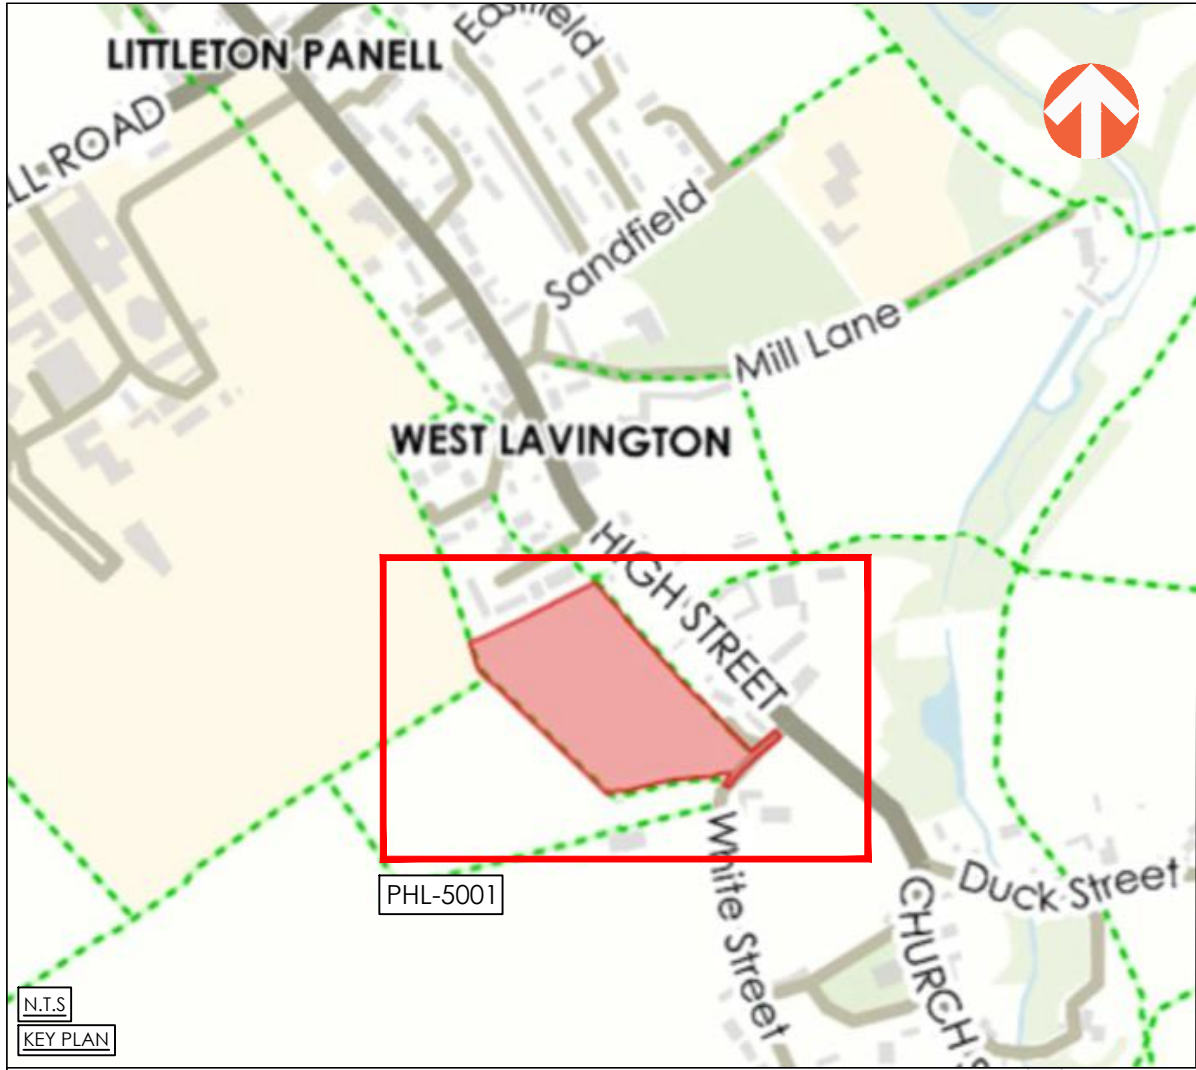

KEY:

- Planning Application Boundary
- HMPE Boundary
- 14m Forward Visibility (20mph) Unless Otherwise Stated
- 14m x 25m Visibility splay (20mph) Unless Otherwise Stated
- Highway Dimension

NOTES:

1. All works depicted are subject to detailed design and associated technical approval processes.

C 27.03.2026 UPDATED SITE BOUNDARY		FC	JRo	DCH	PROJECT: WHITE STREET, WEST LAVINGTON		
B 24.03.2026 UPDATED LANDSCAPING AND SITE LAYOUTS, HIGHWAY AMENDED TO SUIT		IL	JRo	DCH	TITLE: ON-SITE AND OFF-SITE PRELIMINARY VISIBILITY PLAN		
A 18.02.2026 INITIAL ISSUE		IL	JRo	DCH	REV: C		
REV	DATE	DESCRIPTION	BY	CHK	APD		
CLIENT: C.G.FRY & SON						PROJECT No: 1610	
						DRAWING No: 02-PHL-5001	
DRAWING STATUS: PLANNING APPLICATION						SCALE @ A1: 0 1:500 25 metres	

AWP (Exeter) LLP, Ada House, Pynes Hill, Exeter, EX2 5TU
Tel: 01392 409007 Web: www.awpexeter.com